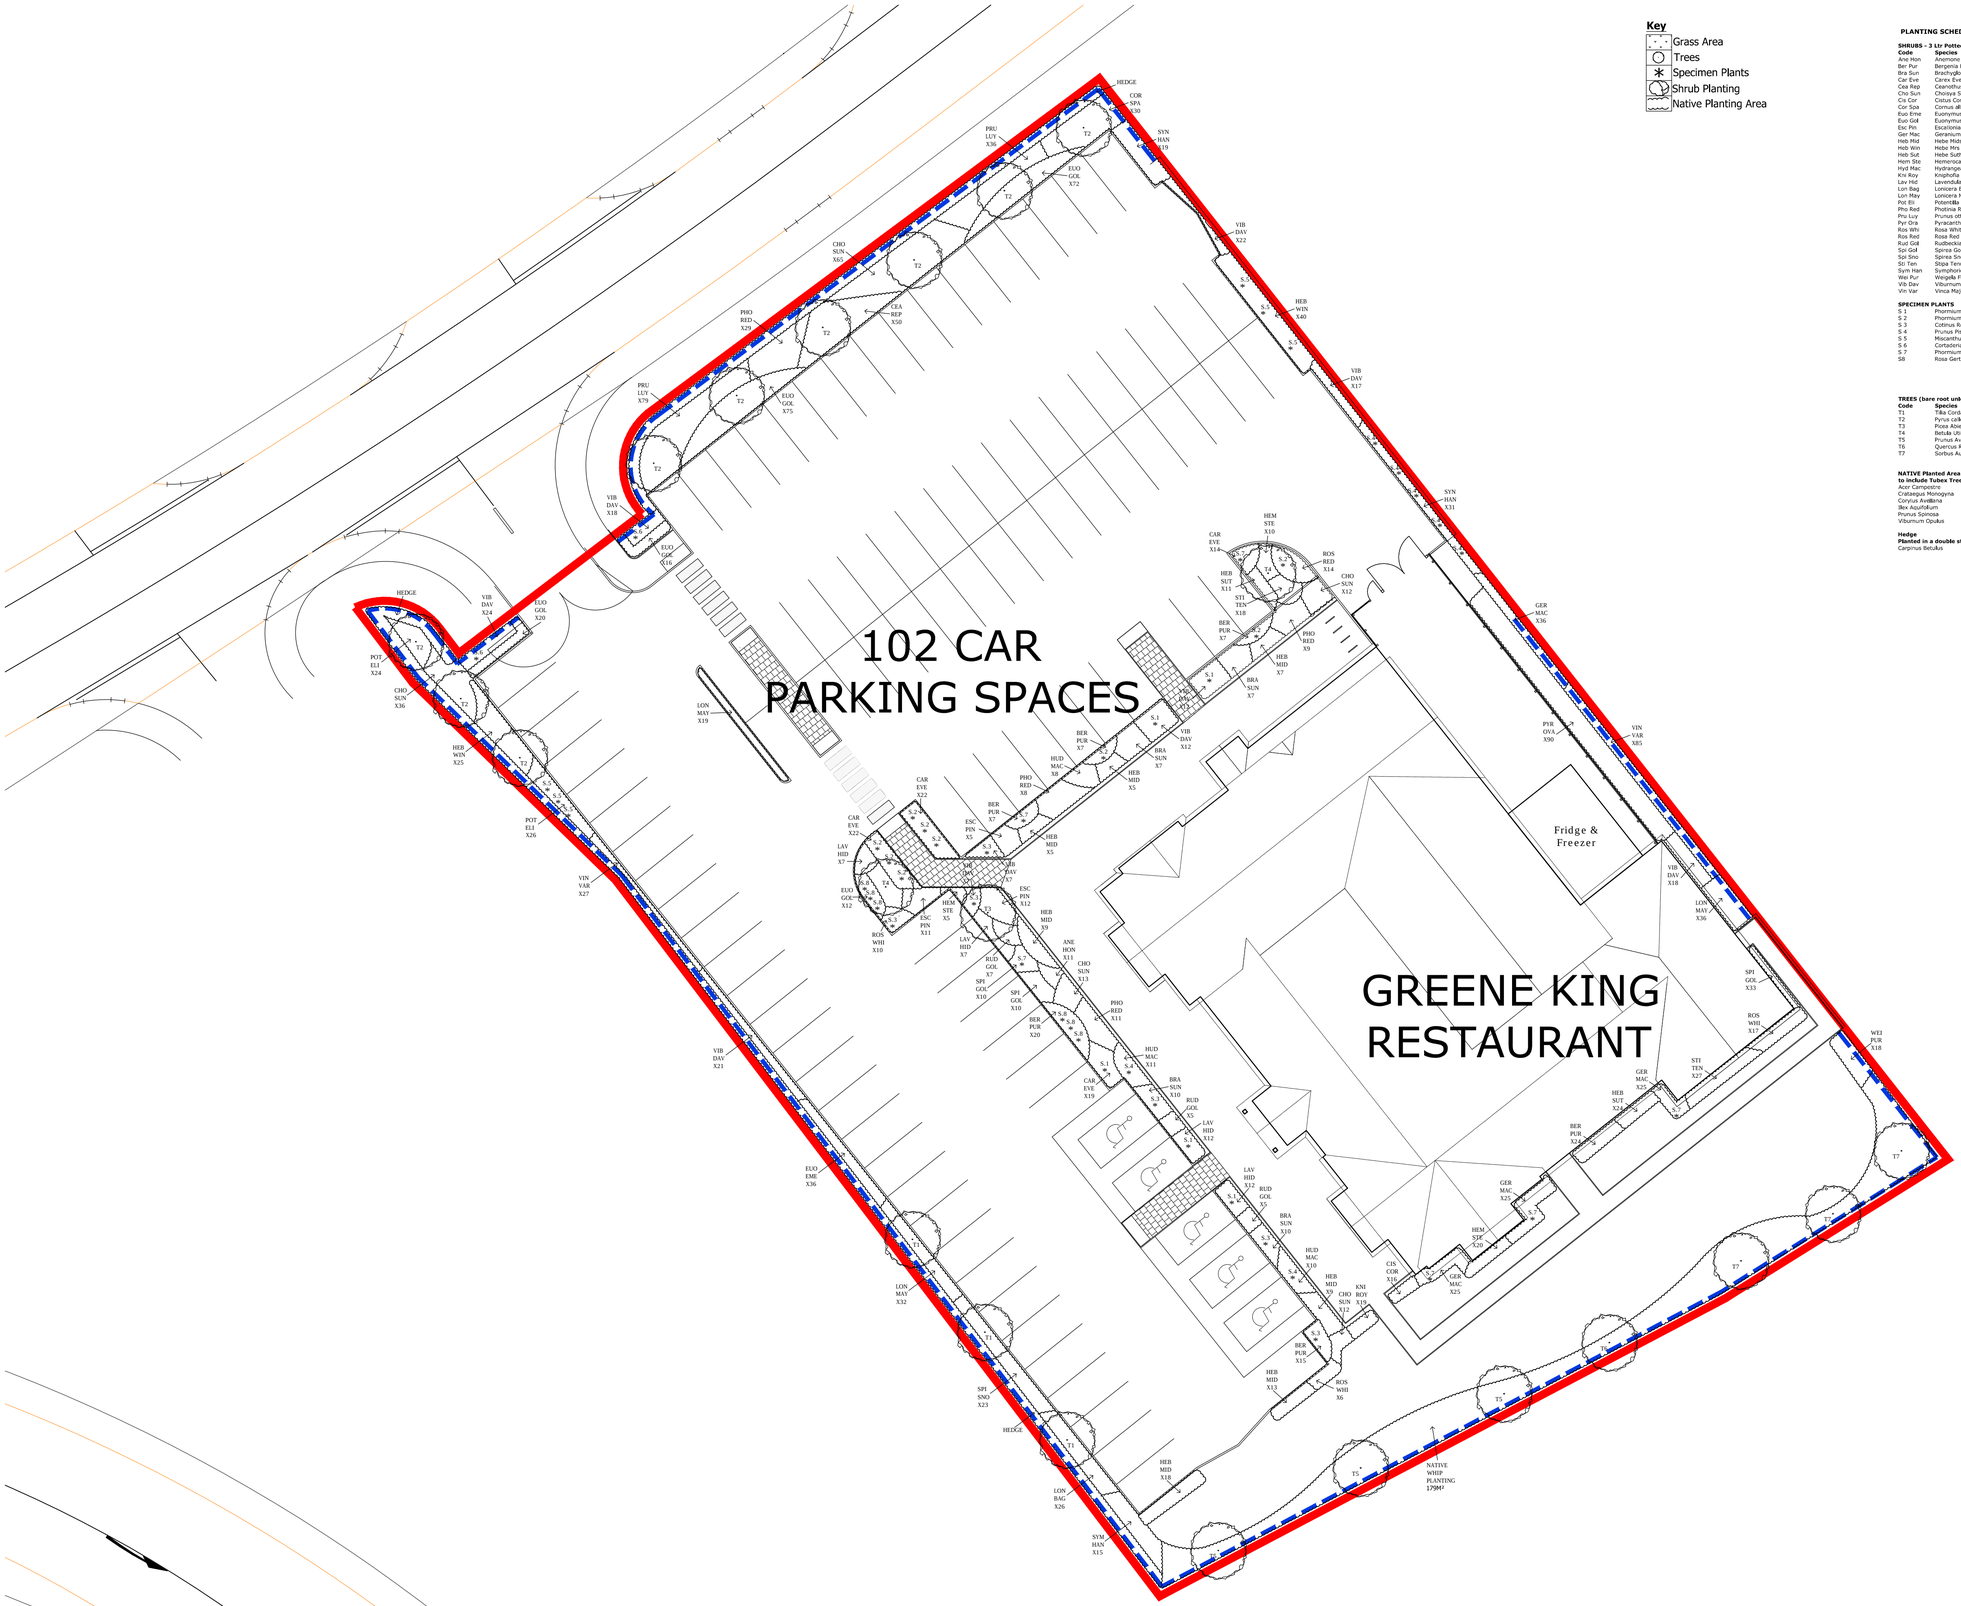


Key

- Grass Area
- Trees
- Specimen Plants
- Shrub Planting
- Native Planting Area

PLANTING SCHEDULE

SHRUBS - 3 Ltr Potted unless otherwise stated

Code	Species	Size		Nr
Ane Hon	Anemone Honorine Jobert	30-40	5/m2	11
Ber Pur	Bergenia Purpurea	20-30	5/m2	80
Bra Sun	Brachyglottis Sunshine	30-40	4/m2	34
Car Eve	Carex Evergold	30-40	5/m2	77
Cea Rep	Ceanothus Thy Repens	20-30	4/m2	50
Cho Sun	Choisya Sundance	30-40	4/m2	152
Cis Cor	Cistus Corbariensis	30-40	5/m2	16
Cor Spa	Cornus alba Spaethii	40-60	3/m2	30
Euo Eme	Euonymus Emerald Gaety	20-30	5/m2	36
Euo Gol	Euonymus Emerald & Gold	20-30	4/m2	195
Esc Pin	Escallonia Pink Elf	40-60	3/m2	16
Ger Mac	Geranium Macrorrhizum	20-30	5/m2	111
Heb Mid	Hebe Midsummer Beauty	40-60	3/m2	66
Heb Win	Hebe Mrs Winder	30-40	3/m2	65
Heb Sut	Hebe Sutherlandii	20-30	5/m2	35
Hem Ste	Hemerocallis Stella d ' Oro	20-30	5/m2	33
Hyd Mac	Hydrangea Macrophylla	30-40	3/m2	29
Kni Koy	Kniphofia Royal Standard	20-30	5/m2	49
Lav Hid	Lavender Hidcote	30-40	4/m2	119
Lon May	Lonicera Maygreenii Gold	30-40	4/m2	70
Lon Mey	Lonicera Nitida	20-30	4/m2	67
Pot Eli	Potentilla Fruticosa Elizabeth	30-40	4/m2	50
Pho Red	Photinia Red Robin	40-60	3/m2	57
Pru Luy	Prunus otto Luyken	30-40	4/m2	115
Pyr Ora	Pyracanthea Orange Charmer	40-60	3/m2	90
Ros Whi	Rosa White Carpet	30-40	4/m2	16
Ros Red	Rosa Red Carpet	30-40	4/m2	31
Rud Gol	Rudbeckia Goldstrum	30-40	5/m2	17
Spi Gol	Spirea Goldmound	30-40	4/m2	43
Spi Sno	Spirea Snowmound	40-60	3/m2	23
Sti Ten	Stipa Tenuifolia	30-40	4/m2	45
Sym Han	Symphoricarpus Hancock	30-40	3/m2	65
Wei Pur	Weigela Florida Purpurea*	40-60	3/m2	18
Vib Dav	Viburnum Davidii	30-40	4/m2	134
Vin Var	Vinca Major Variegata	20-30	5/m2	112

SPECIMEN PLANTS

	Size	Nr
S 1	Phormium Tenax Purpureum	9
S 2	Phormium Sundowner	9
S 3	Cotinus Royal Purple	5
S 4	Prunus Pissardii	4
S 5	Miscanthus Sinensis	6
S 6	Cortaderia Pumila	2
S 7	Phormium Tenax Variegatum	5
S8	Rosa Gertrude Jeckyll	6

TREES (bare root unless stated otherwise)

Code	Species	Size	Nr
T1	Tilia Cordata Greenspire	18-20 RB	3
T2	Pyrus calleryana Chanticleer	18-20 RB	9
T3	Picea Abies	2.5-3.0 m RB	1
T4	Betula Utilis Jacquemontii	16-18 RB	2
T5	Prunus Avium Plena	14-16 RB	3
T6	Quercus Robur	18-20 RB	1
T7	Sorbus Aucuparia	14-16 RB	3

NATIVE Planted Area (Planted @ 1m2)
to include Tubex Tree Shelter Rabbit protection and stake to each plant.

Acer Campestre	80-100 BR	10%	18
Crataegus Monogyna	60-80 BR	30%	54
Corylus Avellana	60-80 BR	20%	36
Ilex Aquifolium	20-30 2L	15%	27
Prunus Spinosa	60-80 BR	15%	27
Viburnum Opulus	60-80 BR	10%	18

Hedge
Planted in a double staggered row @ 5/m

Carpinus Betulus	60-80	100%	670

NOTE
All dimensions to be checked on site and any discrepancies to be notified prior to the commencement of work

Do not scale from this drawing

If in doubt ask

© arch-e-tech design limited

Site Area - 4,917 sqm / 1.215 Acres

N

Rev	Revision Notes	date	initial
B	Landscaping amended to suit cycle storage. Species updated.	21/08/15	BST
A	Kitchen updated to HK kitchens Latest model showing pod fridge and freezer.	06/08/15	RB

arch-e-tech design ltd
Butterthwaite House
Jumble Lane
Ecclesfield
Sheffield, S35 9XJ
Tel: 0114 2451021 Email: admin@archetech.co.uk

client: GREENE KING

job title: BUSINESS PARK
AMENITY RESTAURANT
DEARNE VALLEY
BARNSLEY

drg title: PROPOSED LANDSCAPING

date	JUNE 2015	drawn	RB
scale	1:200	sheet	A1
drg no	1340/09	rev	B