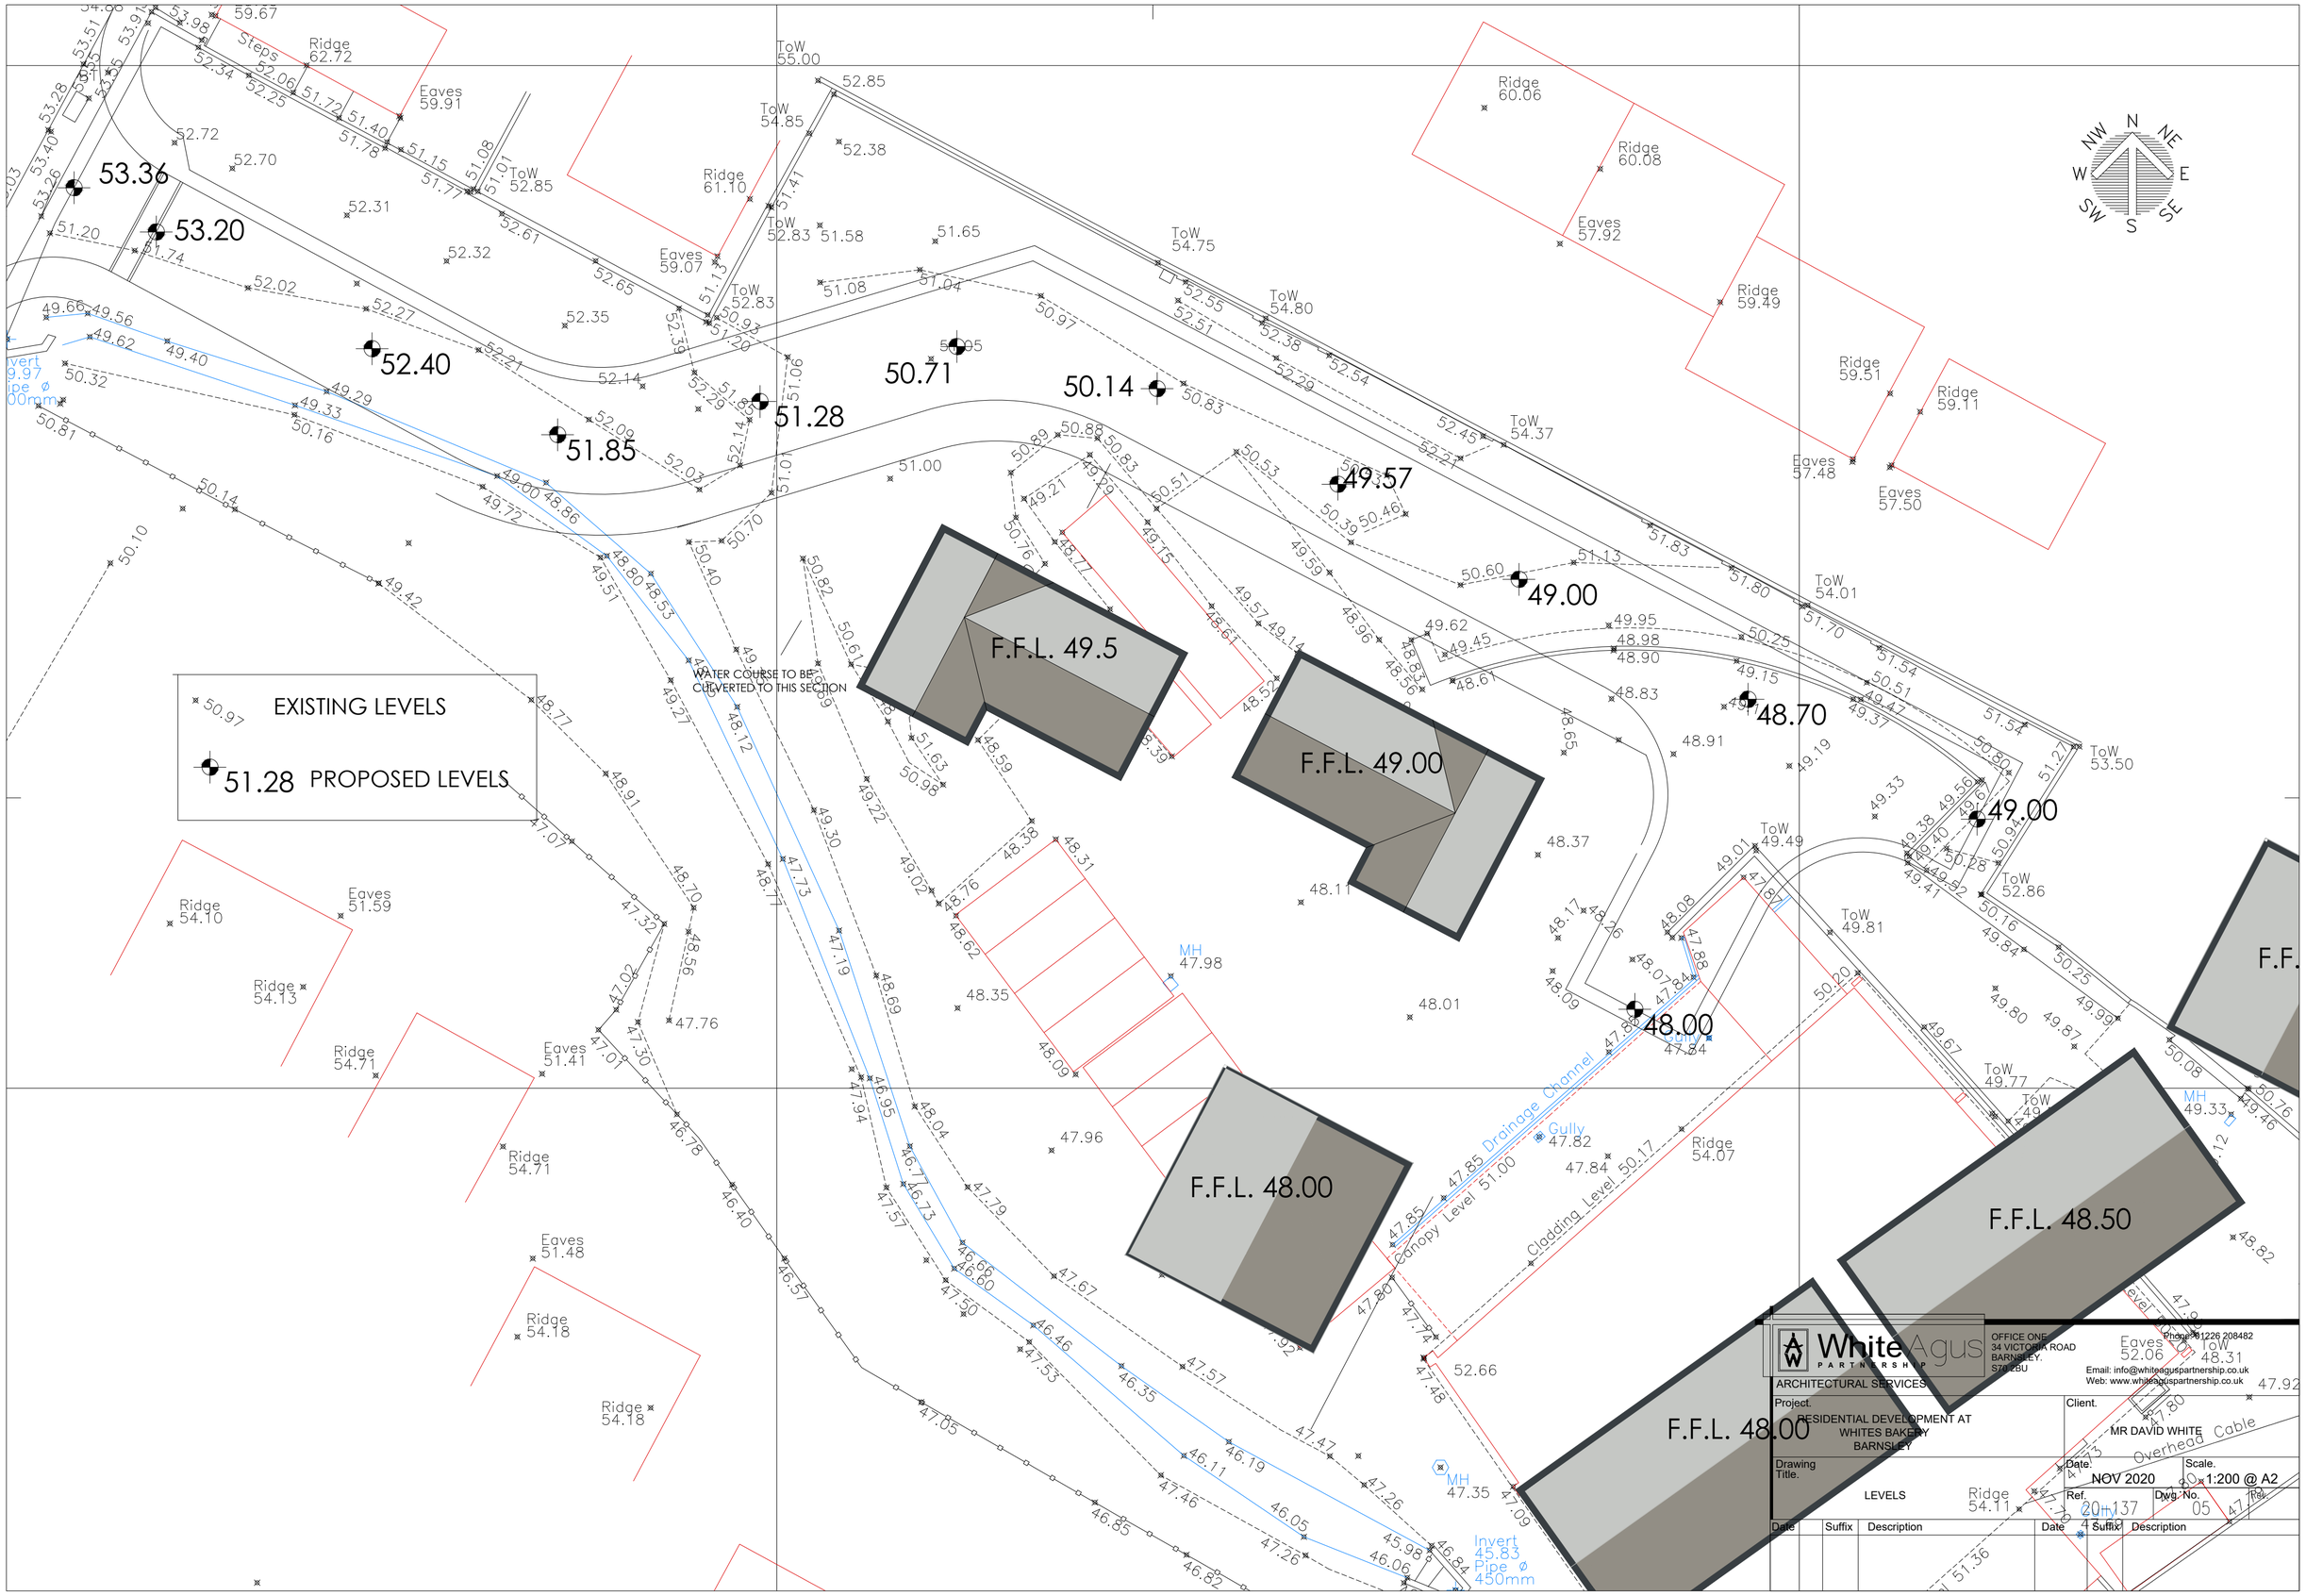

White Agus PARTNERSHIP
ARCHITECTURAL SERVICES
OFFICE ONE
34 VICTORIA ROAD
BARNSLEY.
S70 2BU
Phone: 01226 208482
Email: info@whiteaguspartnership.co.uk
Web: www.whiteaguspartnership.co.uk

Project.
RESIDENTIAL DEVELOPMENT AT WHITES BAKERY BARNSLEY

Client.
MR DAVID WHITE

Drawing Title.
LEVELS

Date.
NOV 2020

Scale.
1:200 @ A2

Ref.
20-137

Dwg. No.
05

Rev.

Date	Suffix	Description	Date	Suffix	Description