






proposed front elevation

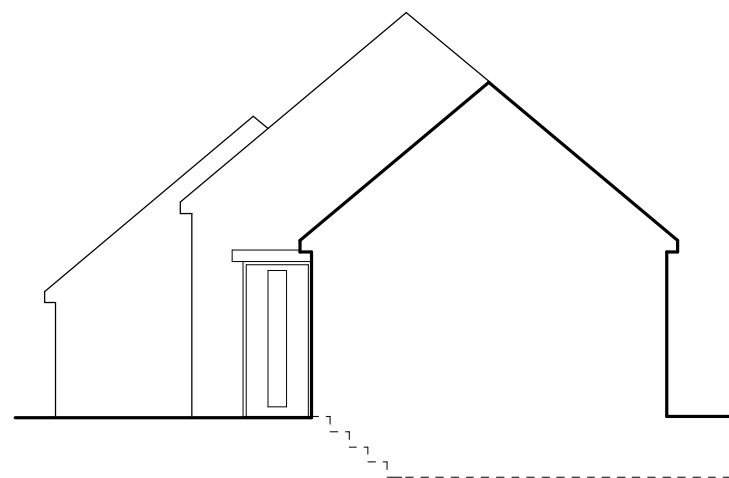



proposed side elevation

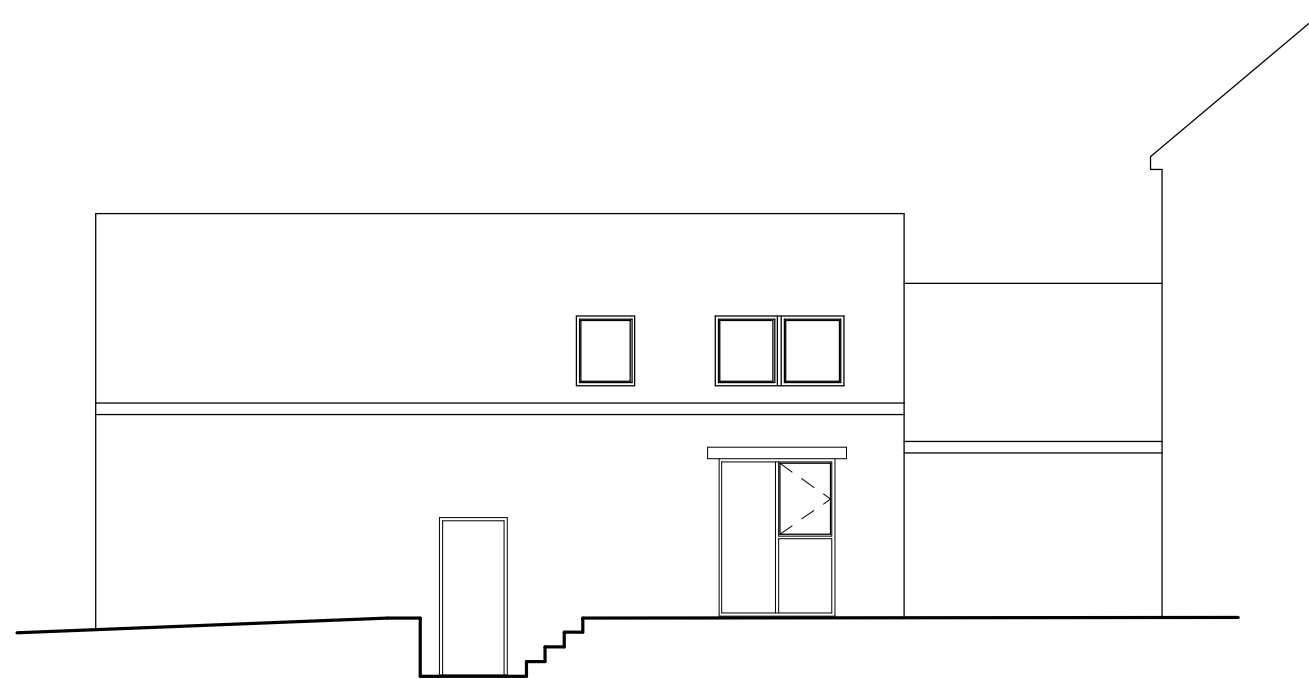

proposed rear elevation

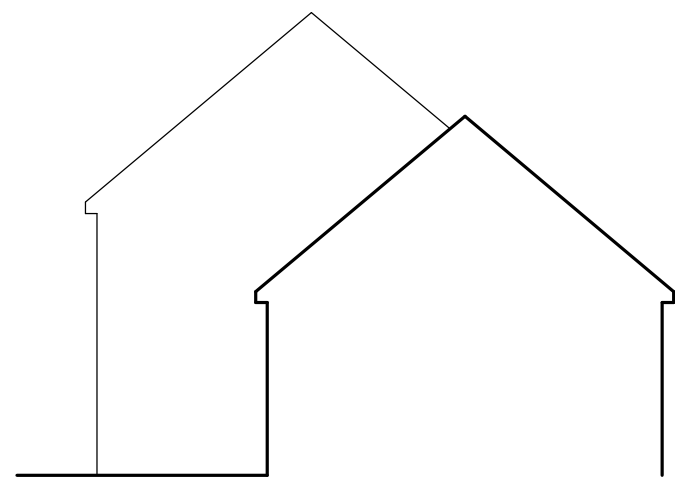


proposed side elevation

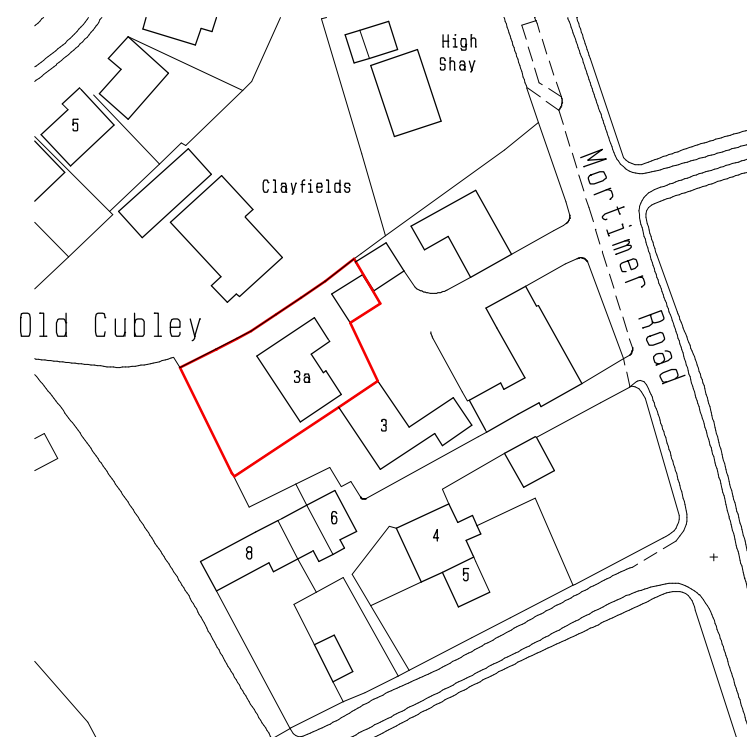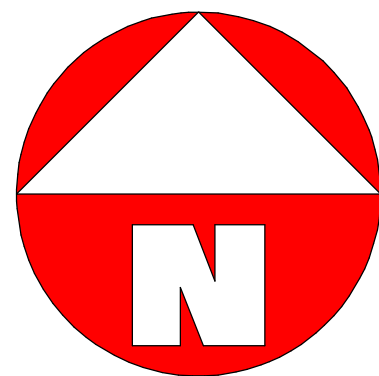


location plan 1:1250



site plan 1:500

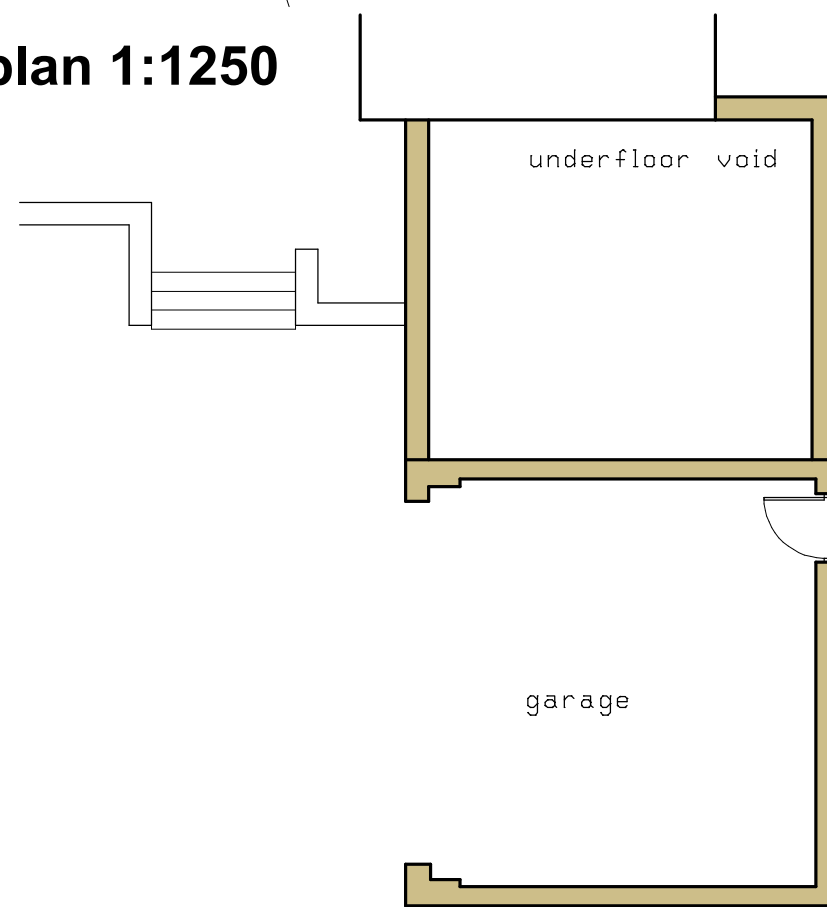


proposed lower ground plan

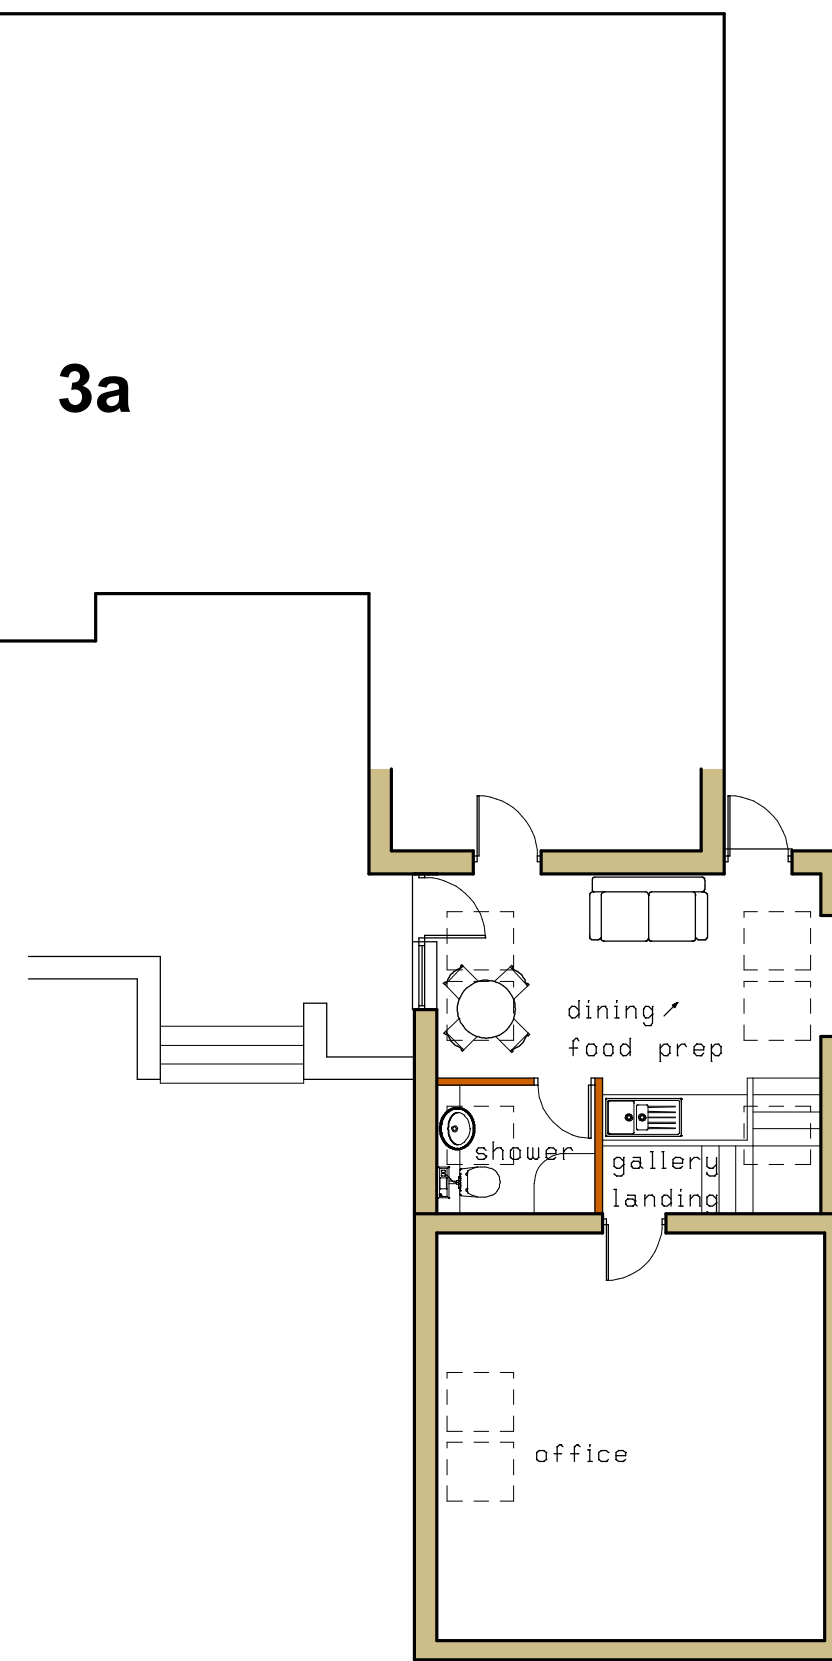

proposed upper ground plan

REV A - LAYOUT AMENDMENTS - 6/9/16
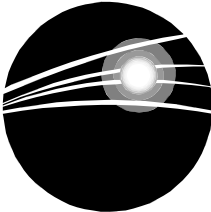
|   |                       |                  |
|---|-----------------------|------------------|
| CLIENT <b>MR &amp; MRS LINCOLN</b>   |                       |                  |
| TITLE <b>PROPOSED PLANS</b>   |                       |                  |
| <b>3a OLD CUBLEY</b>   |                       |                  |
| <b>MORTIMER RD</b>   |                       |                  |
| <b>CUBLEY</b>   |                       |                  |
| <b>S36 9AW</b>   |                       |                  |
|   |                       |                  |
| <b>ANDY CUDWORTH ARCHITECTURE</b>   |                       |                  |
| <b>4 Stoneylea Court</b>   |                       |                  |
| <b>Western Street</b>   |                       |                  |
| <b>Barnsley</b>   |                       |                  |
| <b>S70 2BP</b>   |                       |                  |
| <b>07931 365804</b>   |                       |                  |
| <b>andycudworth@yahoo.com</b>   |                       |                  |
| SCALE<br><b>1:100</b>   | DATE<br><b>Aug 16</b> | DRAWN <b>AMC</b> |
| DRWG No <b>JLC-816-1</b>   |                       | REV<br><b>A</b>  |
| This drawing is the sole property of the author (A Cudworth) and will not be used, copied in whole or in part, by any other individual, company or organisation without the consent of the author.<br>All dimensions to be checked on site & not scaled from any drawing. |                       |                  |