


ORIGINAL PAPER SIZE A0

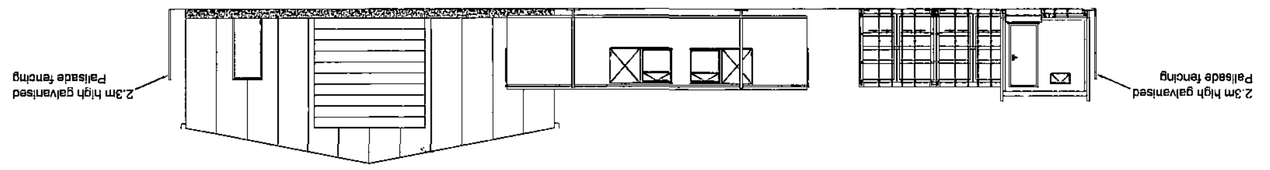


VIEW FROM NORTH - PROPOSED

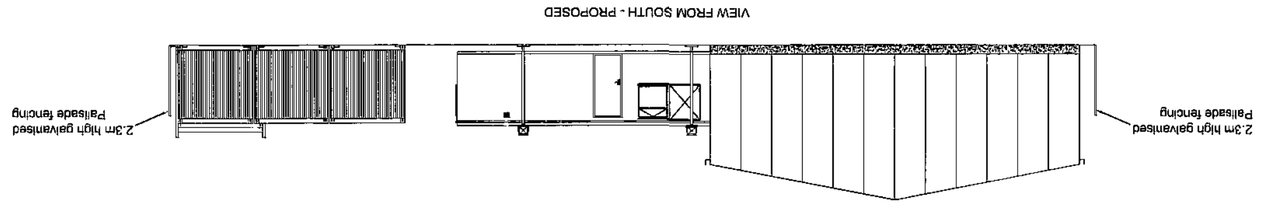


VIEW FROM SOUTH - PROPOSED

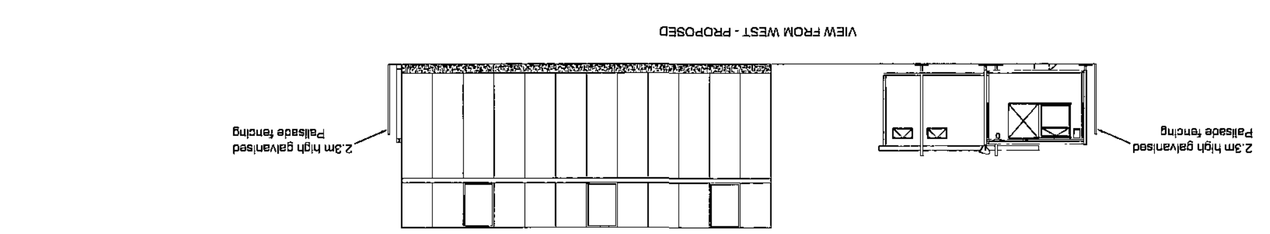


VIEW FROM WEST - PROPOSED

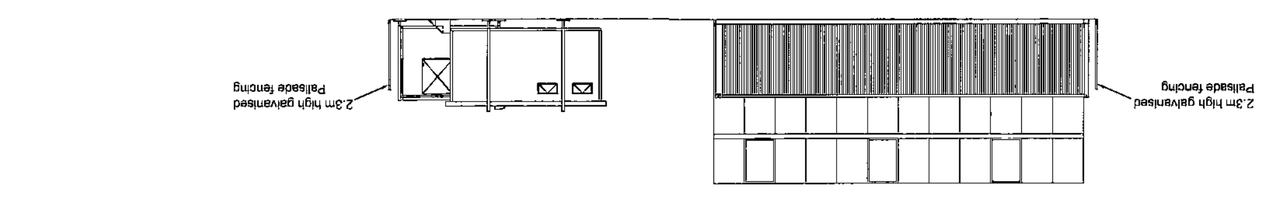


VIEW FROM EAST - PROPOSED

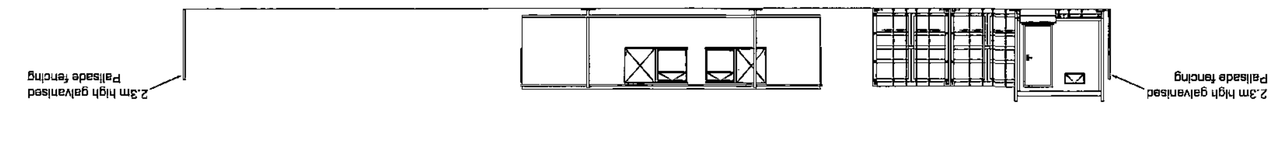


VIEW FROM NORTH - EXISTING

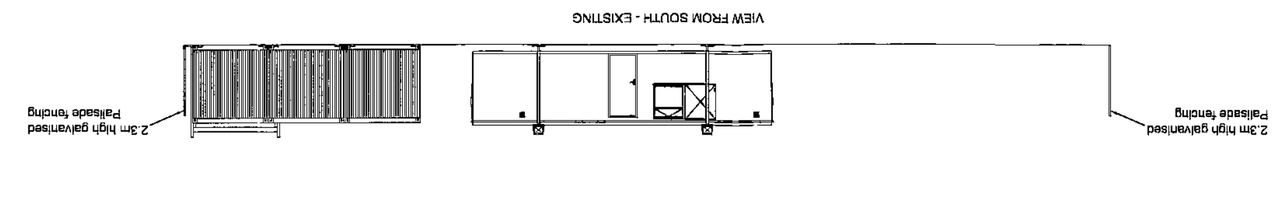


VIEW FROM SOUTH - EXISTING

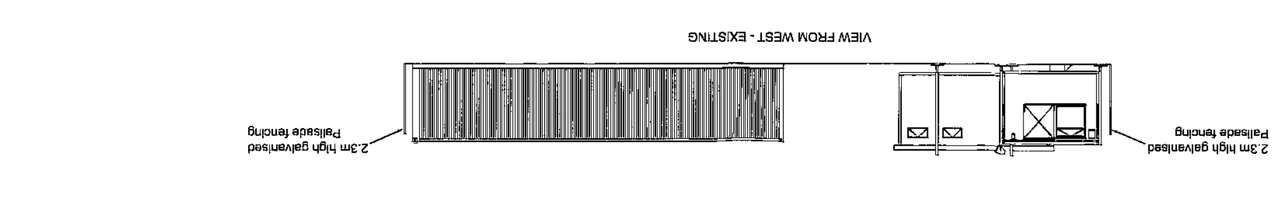


VIEW FROM WEST - EXISTING

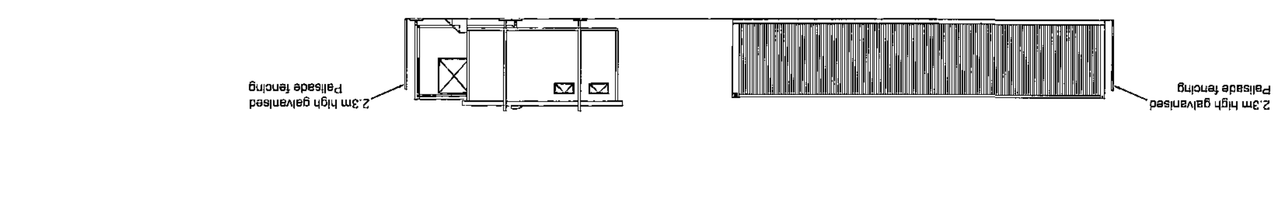

VIEW FROM EAST - EXISTING

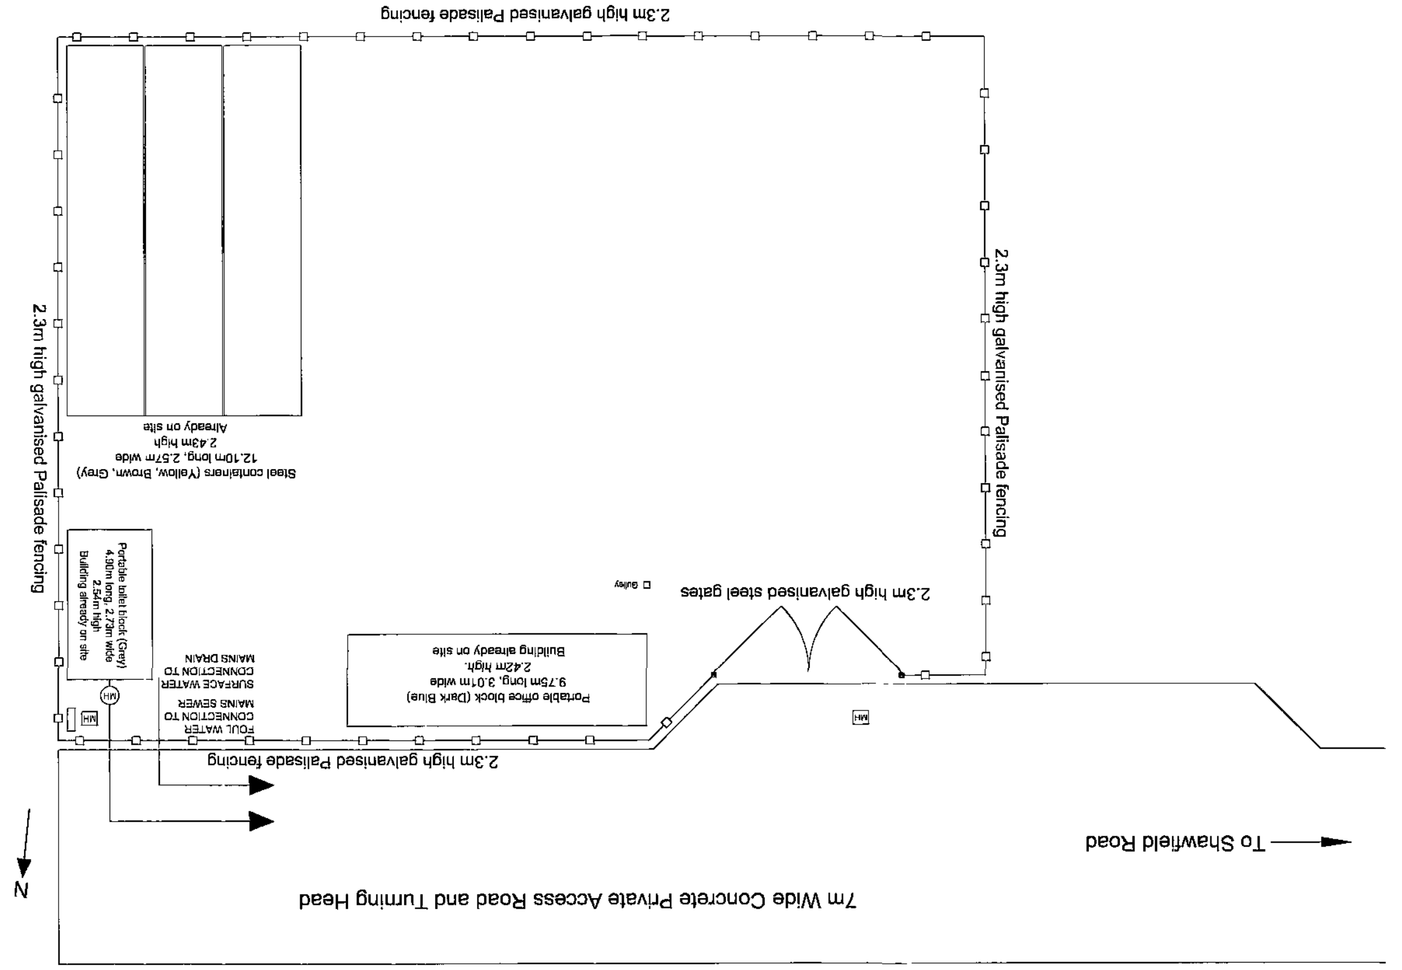

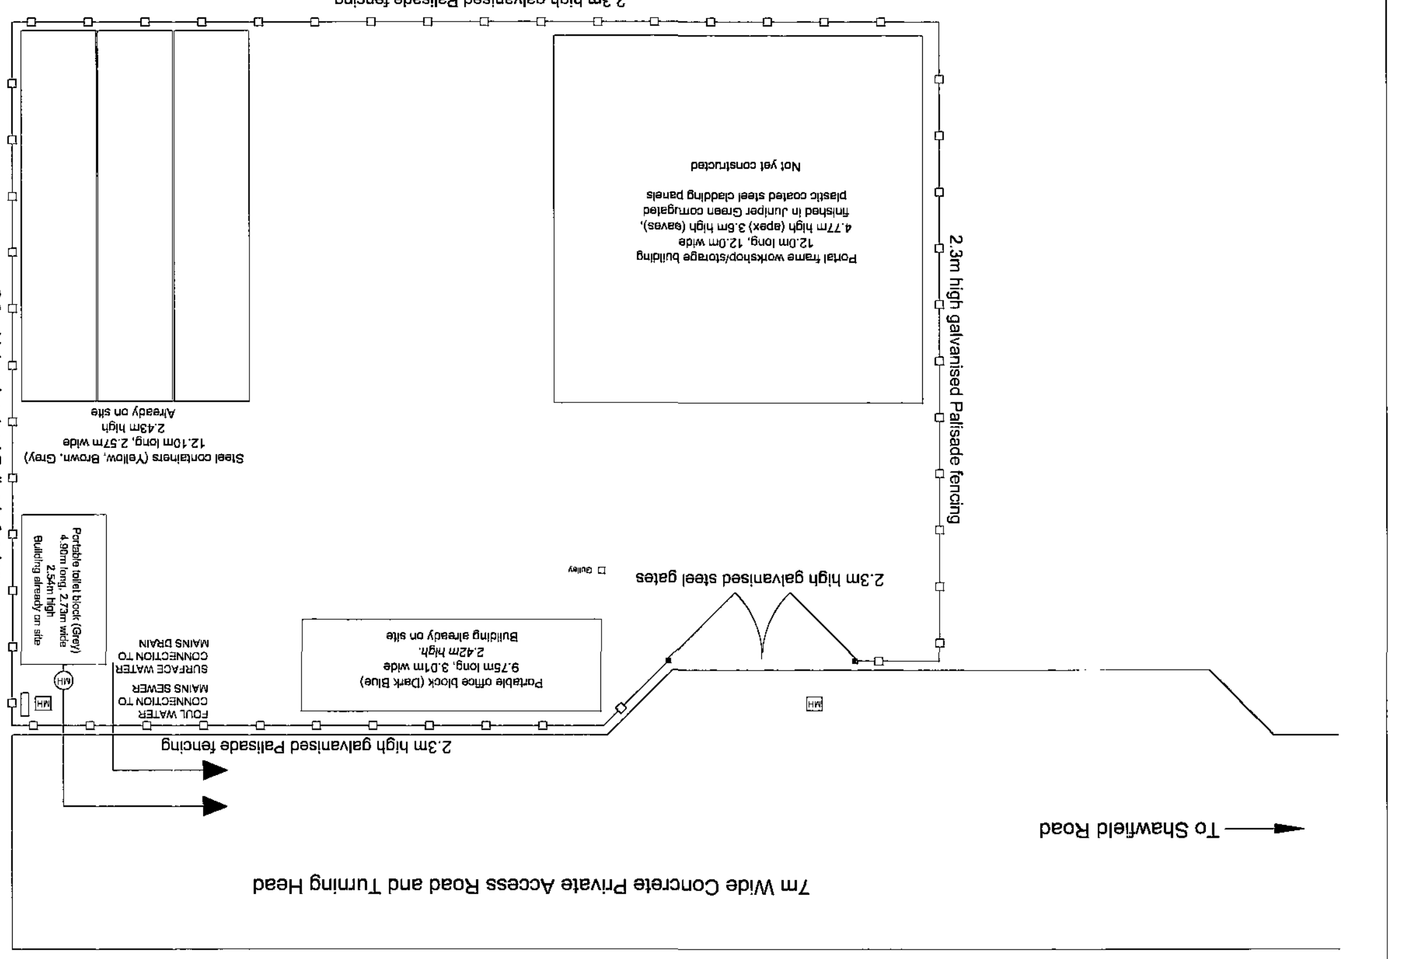

GENERAL NOTES

THESE PLANS MUST NOT BE ACTED UPON UNTIL THEY HAVE BEEN APPROVED BOTH UNDER THE TOWN & COUNTRY PLANNING ACT 1990 AND IN ACCORDANCE WITH CLAUSE 14 AND SUBSEQUENT AMENDMENTS. SHOULD THE OWNER AND/OR CONTRACTOR COMMENCE WORK WITHOUT THE ABOVE APPROVALS THEY DO SO AT THEIR OWN RISK.

CONTRACTOR OR PERSON UNDERTAKING THE CONSTRUCTION TO CHECK ALL DIMENSIONS ON SITE BEFORE COMMENCEMENT OF ANY WORKS. ANY ANOMALIES MUST BE REPORTED.

DO NOT SCALE FROM DRAWING. FIGURED DIMENSIONS ONLY TO BE USED

NOTE: This drawing may not be copied, lent, used by a third party or reproduced in whole or in part without the express written permission of Anthony T Ward, Architectural Services

PARTY WALL ACT 1996:- It is the responsibility of the owner to make neighbours aware of this proposal

DIMENSIONS:- All dimensions are shown in millimetres except where stated otherwise

MATERIALS:- All materials to match existing.

PRECEDENCE:- If in doubt, the text takes precedence over the drawing

Rev	Date	Details	by
A	14/07/2010	Existing & Proposed Site Views and Elevations added	

Do not scale this drawing. All dimensions to be checked on site.

Address
Compound 5, Plots 2 - 6
Shawfield Road
Carbon Industrial Estate
Barnsley S71 3HS

Title
EXISTING AND PROPOSED SITE LAYOUT
WITH SITE ELEVATIONS

Client
D-Grasso UK Ltd

Agent
Anthony T Ward
Architectural Services

9 Weldon Mews, Worsbrough Village, Barnsley, S70 6LR
Tel: 07960 865432
e-mail: anthony.t.ward@btinternet.com

drawn	ATW	checked	date	drawing no.	rev.
scales	1:100	date	4th July 2010	471/10/PLayout	A

19 JUL 2010
Development Control
Barnsley MBC
Received