



PROPOSED BUNGALOW SIDE & REAR EXTENSION

at No 11 NORTHUMBERLAND WAY, ARDSLEY


for Mr. M. BANHAM.

SCALE:- PLANS & SECTIONS = 1:50 ELEVATIONS = 1:100


EXISTING

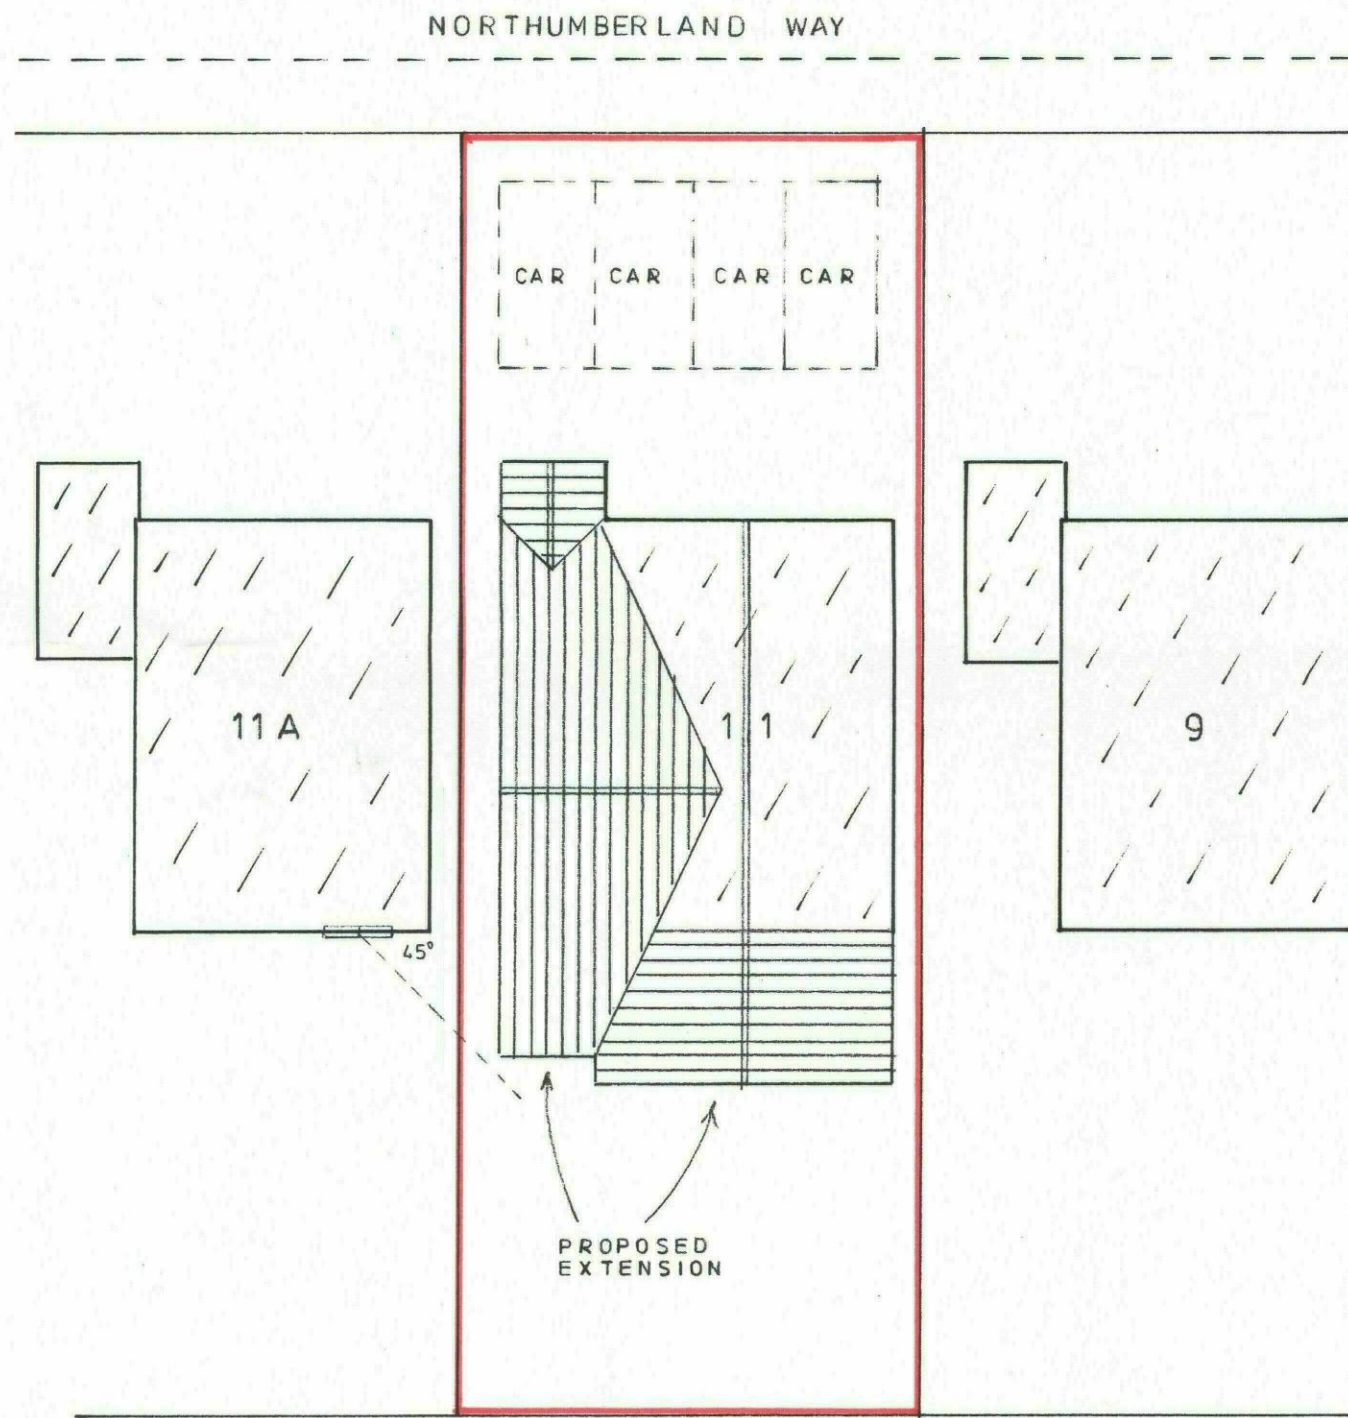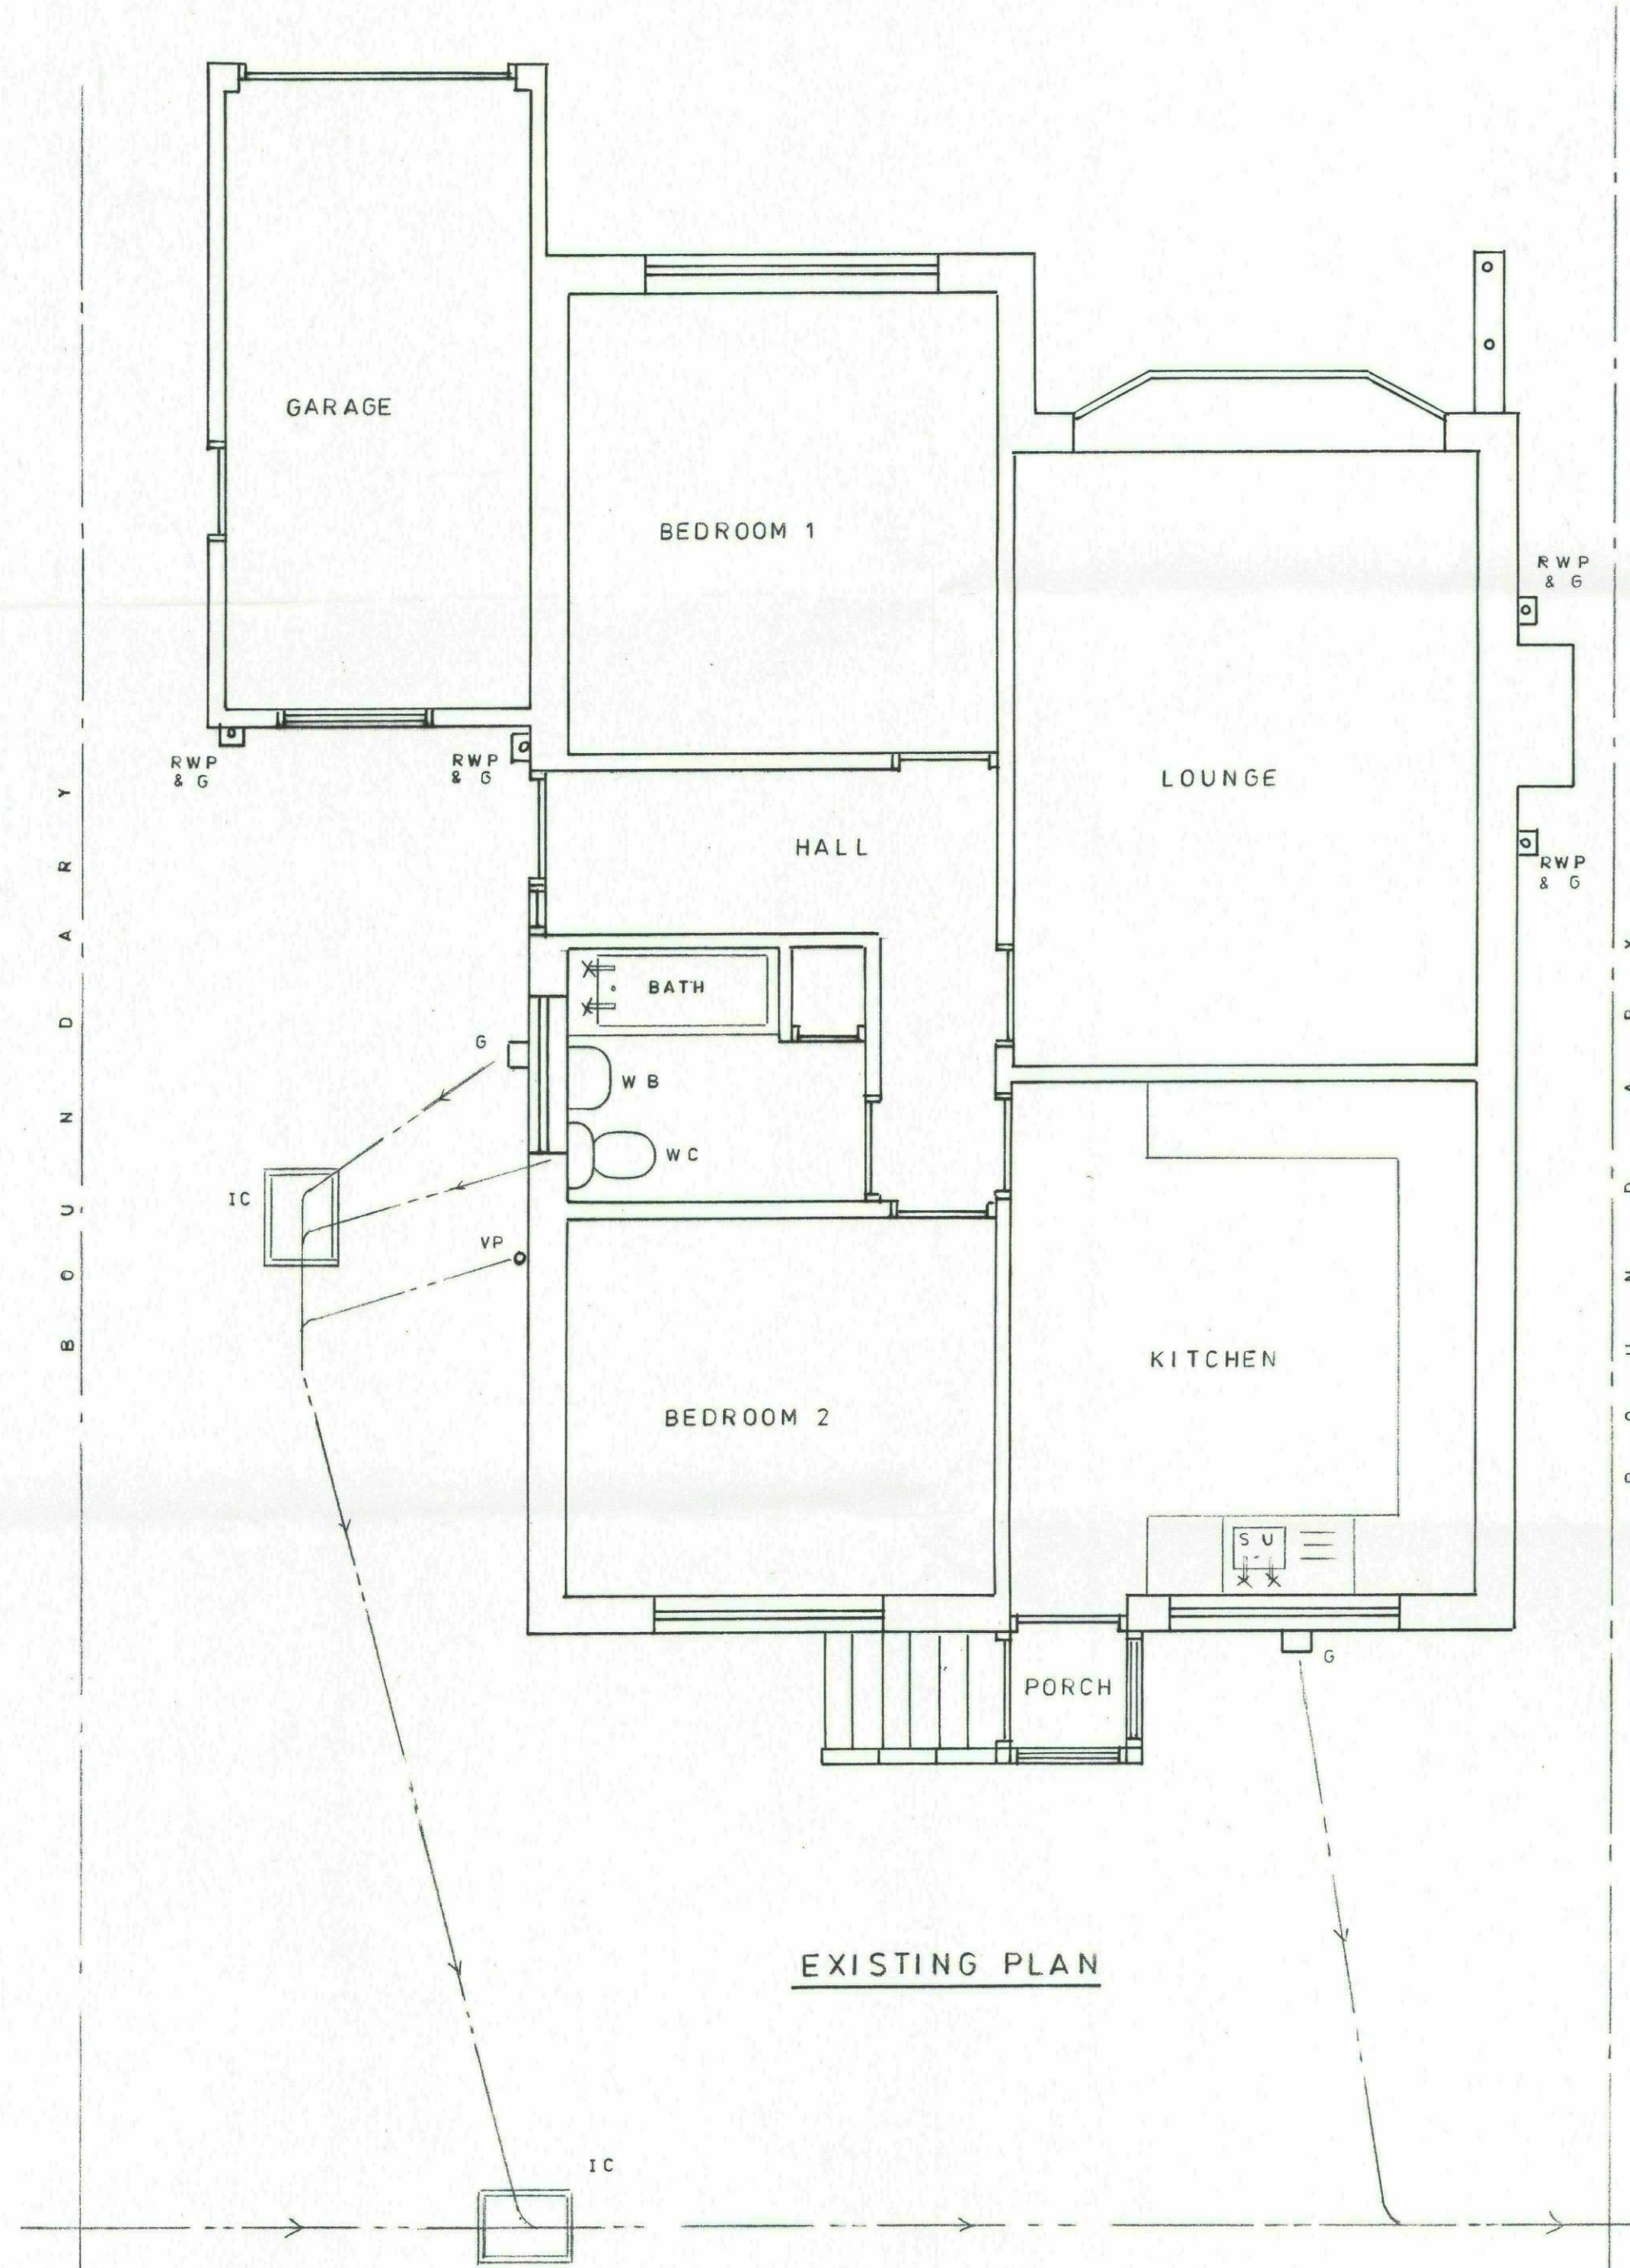


SITE PLAN 1:200

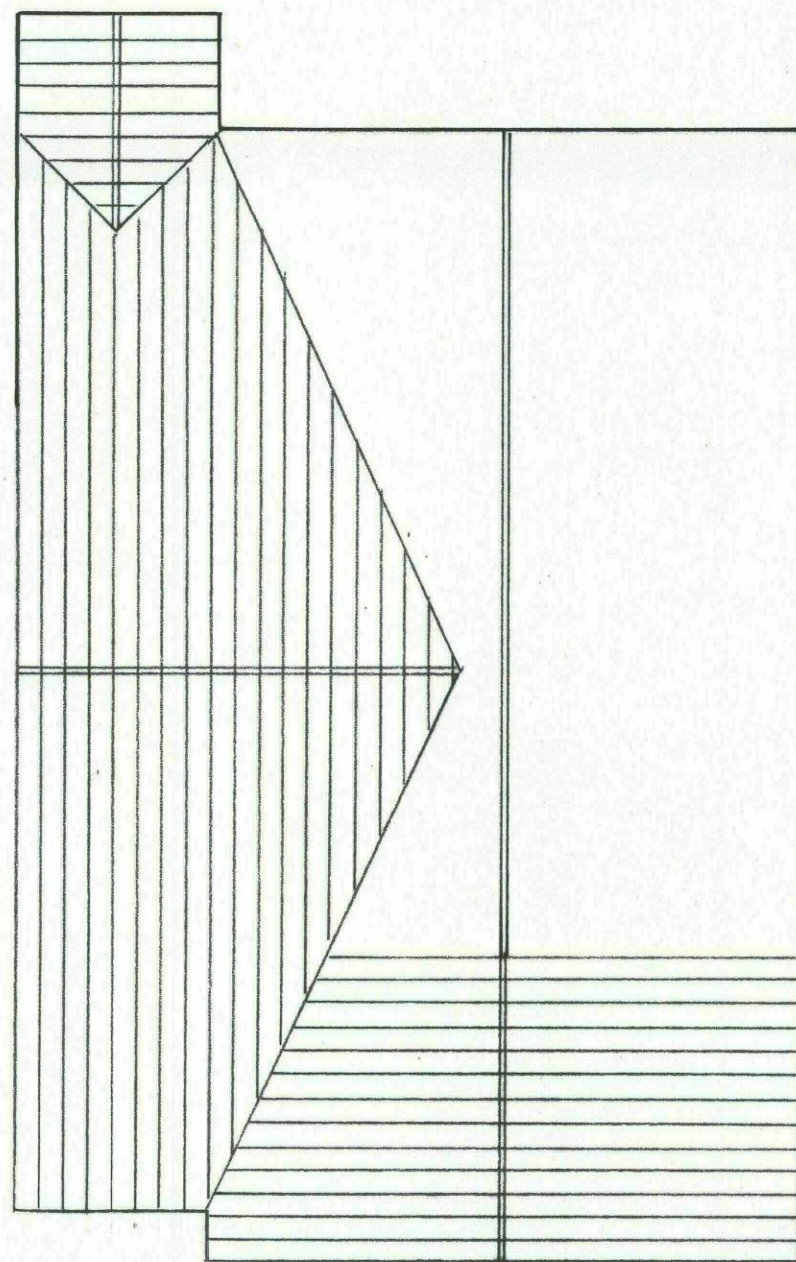


ROOF PLAN 1:100

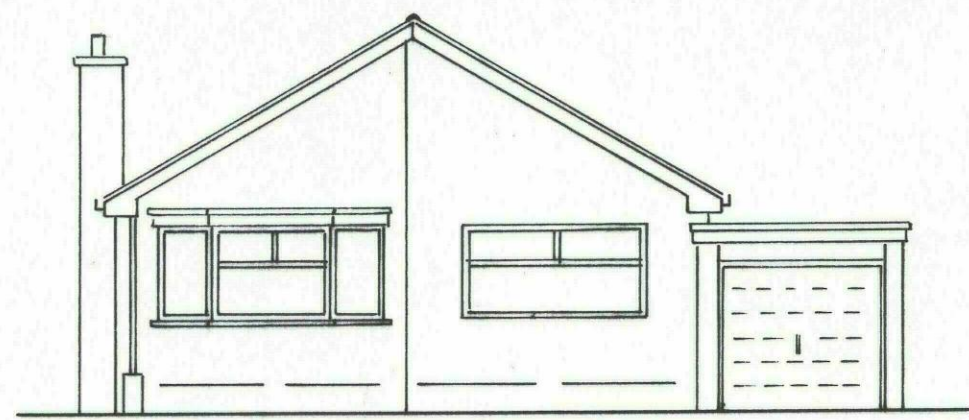


EXISTING FRONT

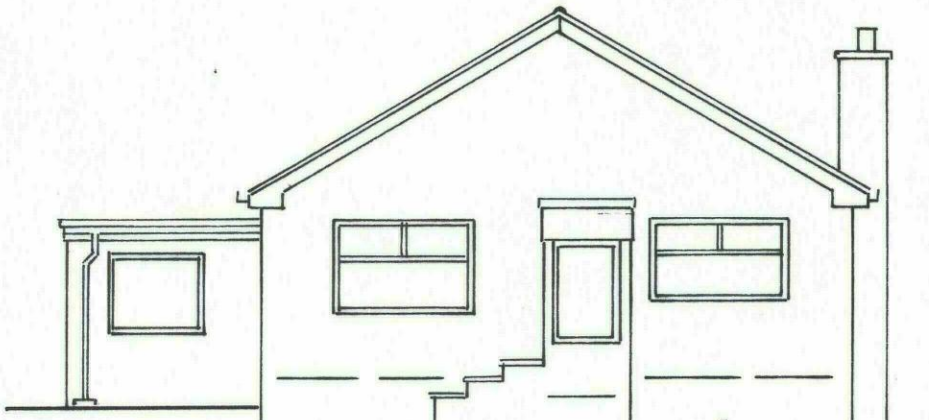

EXISTING REAR

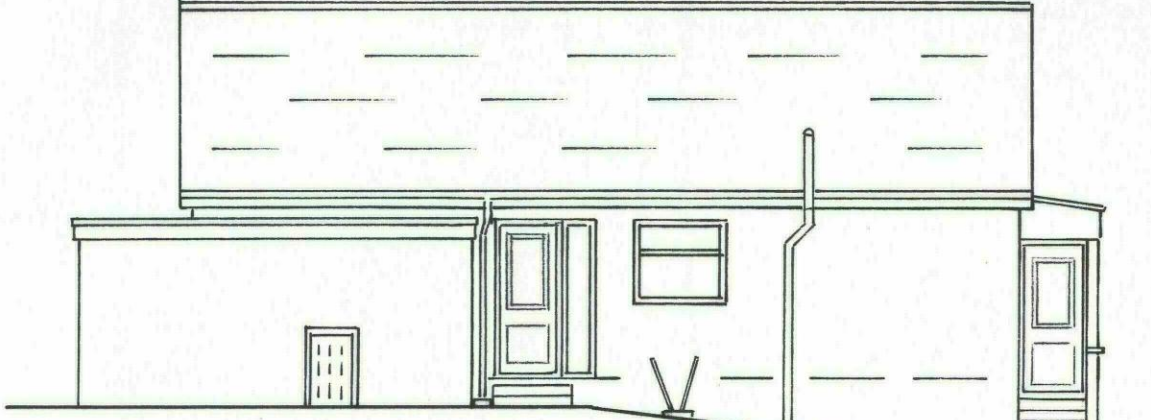

EXISTING SIDE

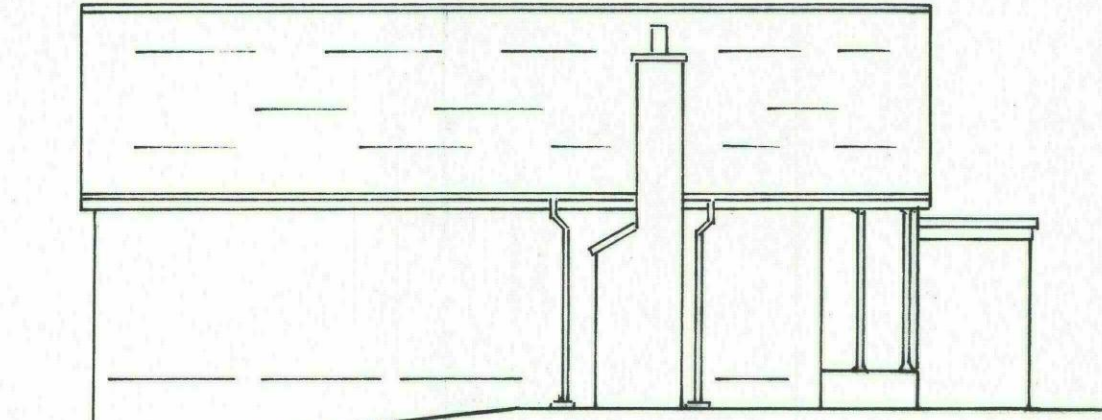

EXISTING SIDE