



Left elevation

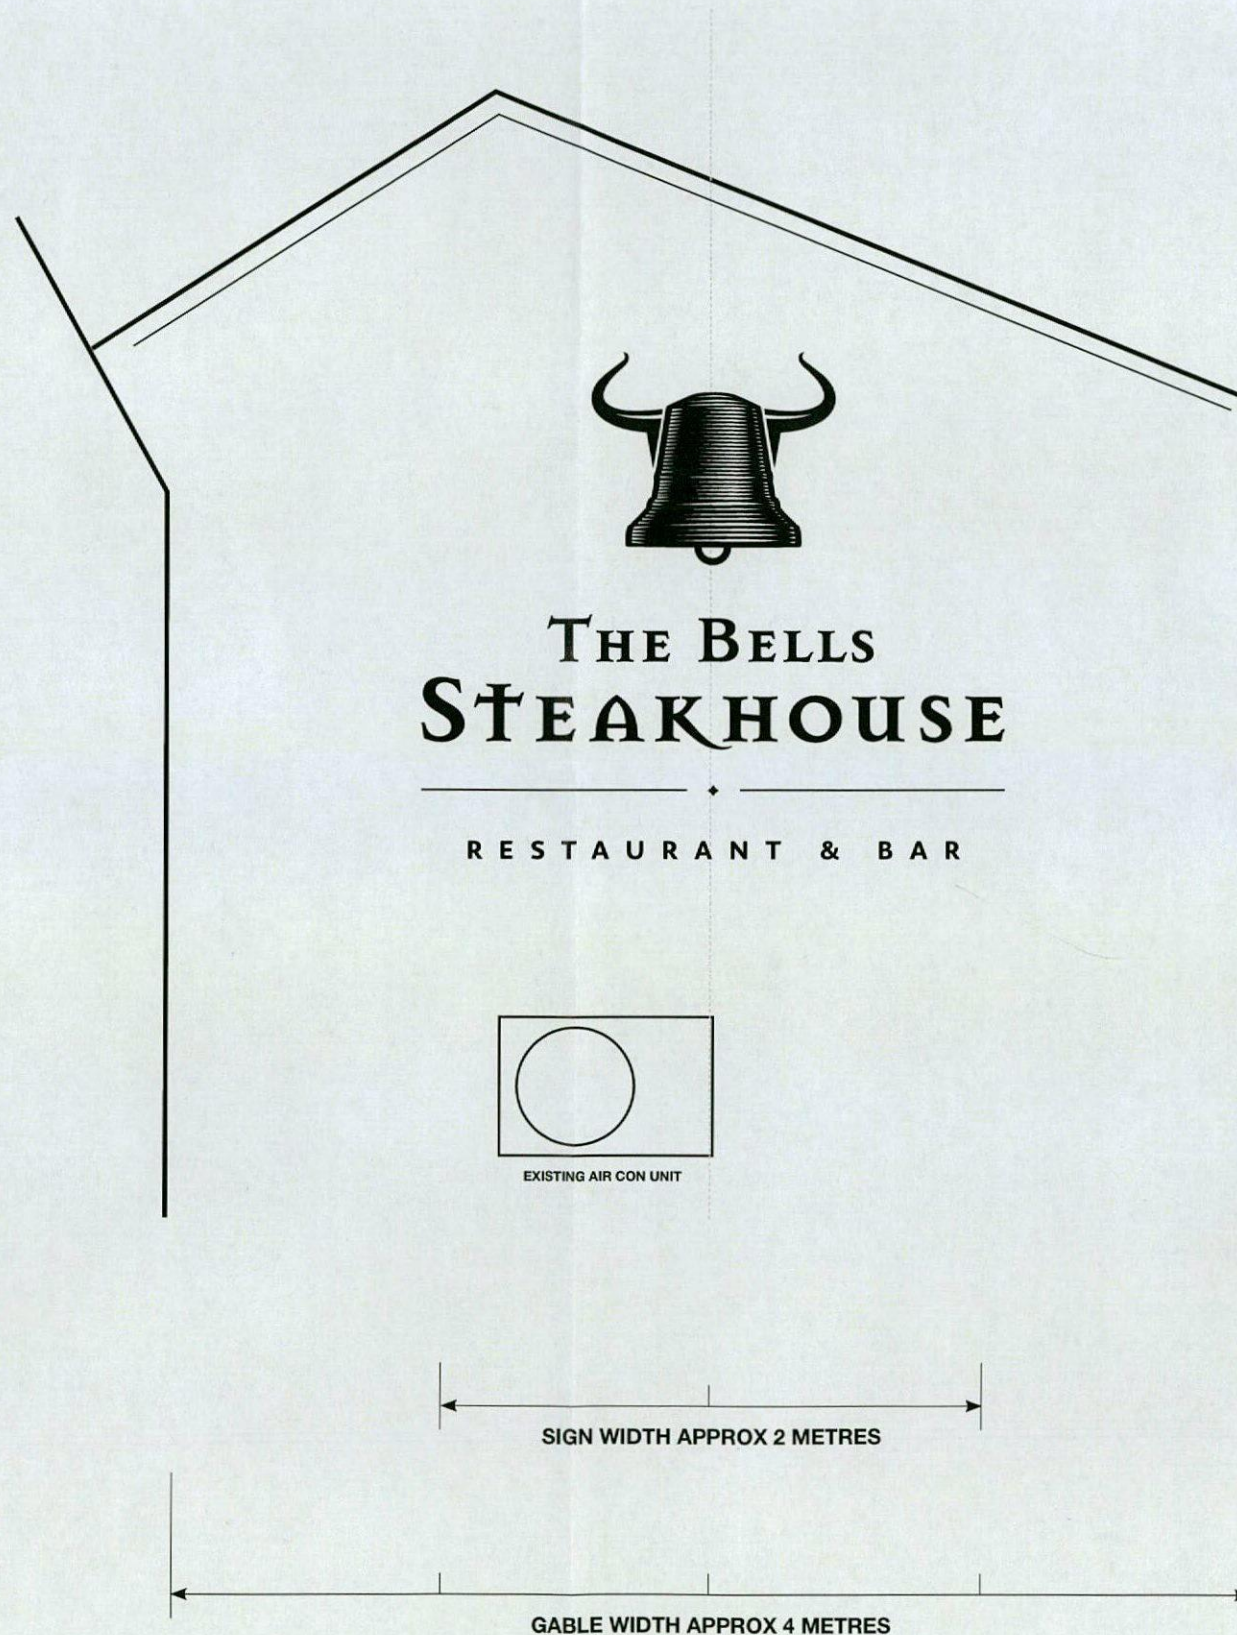


Lighting diagram

- x2 up-lighters

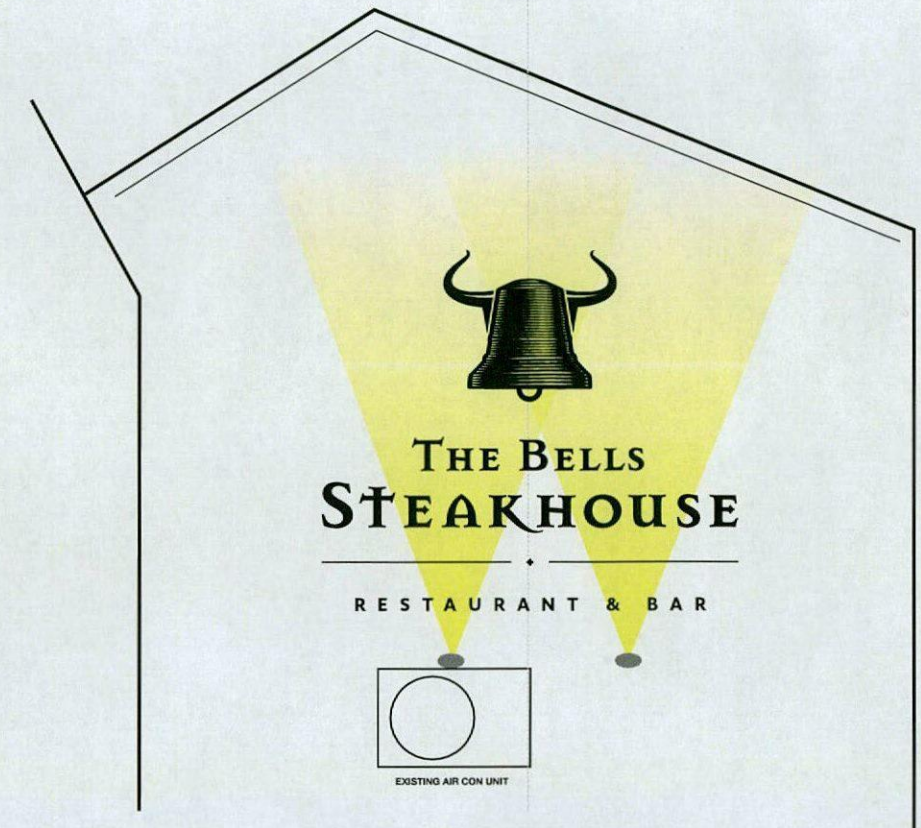


Signage specification

- Individual cut letters
- 5mm Black perspex
- Raised off wall

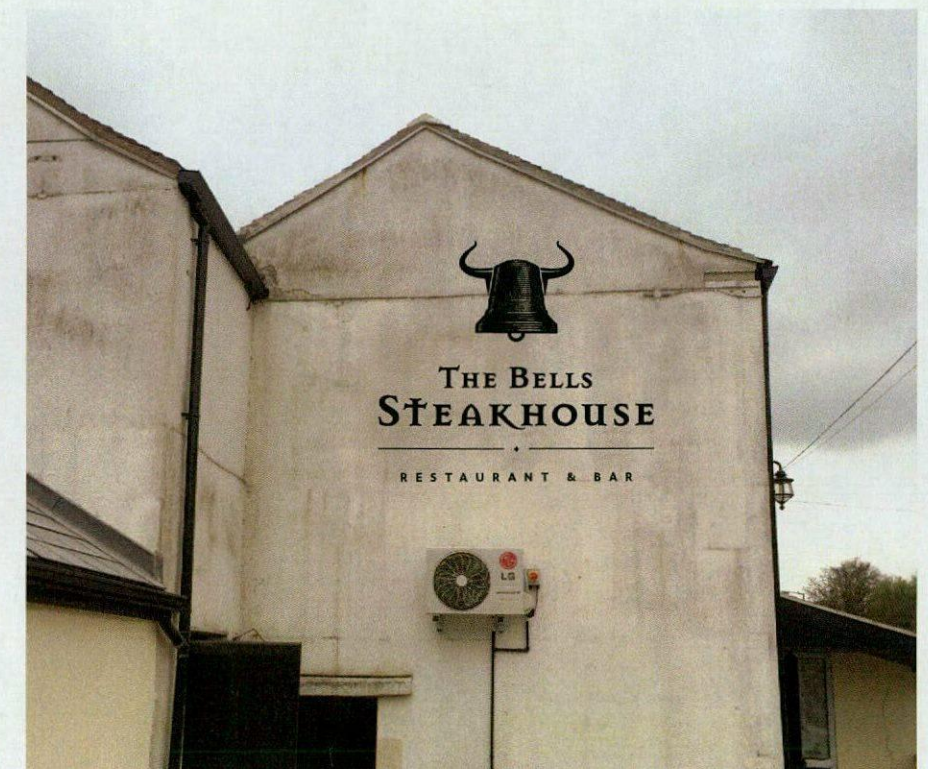


Front elevation

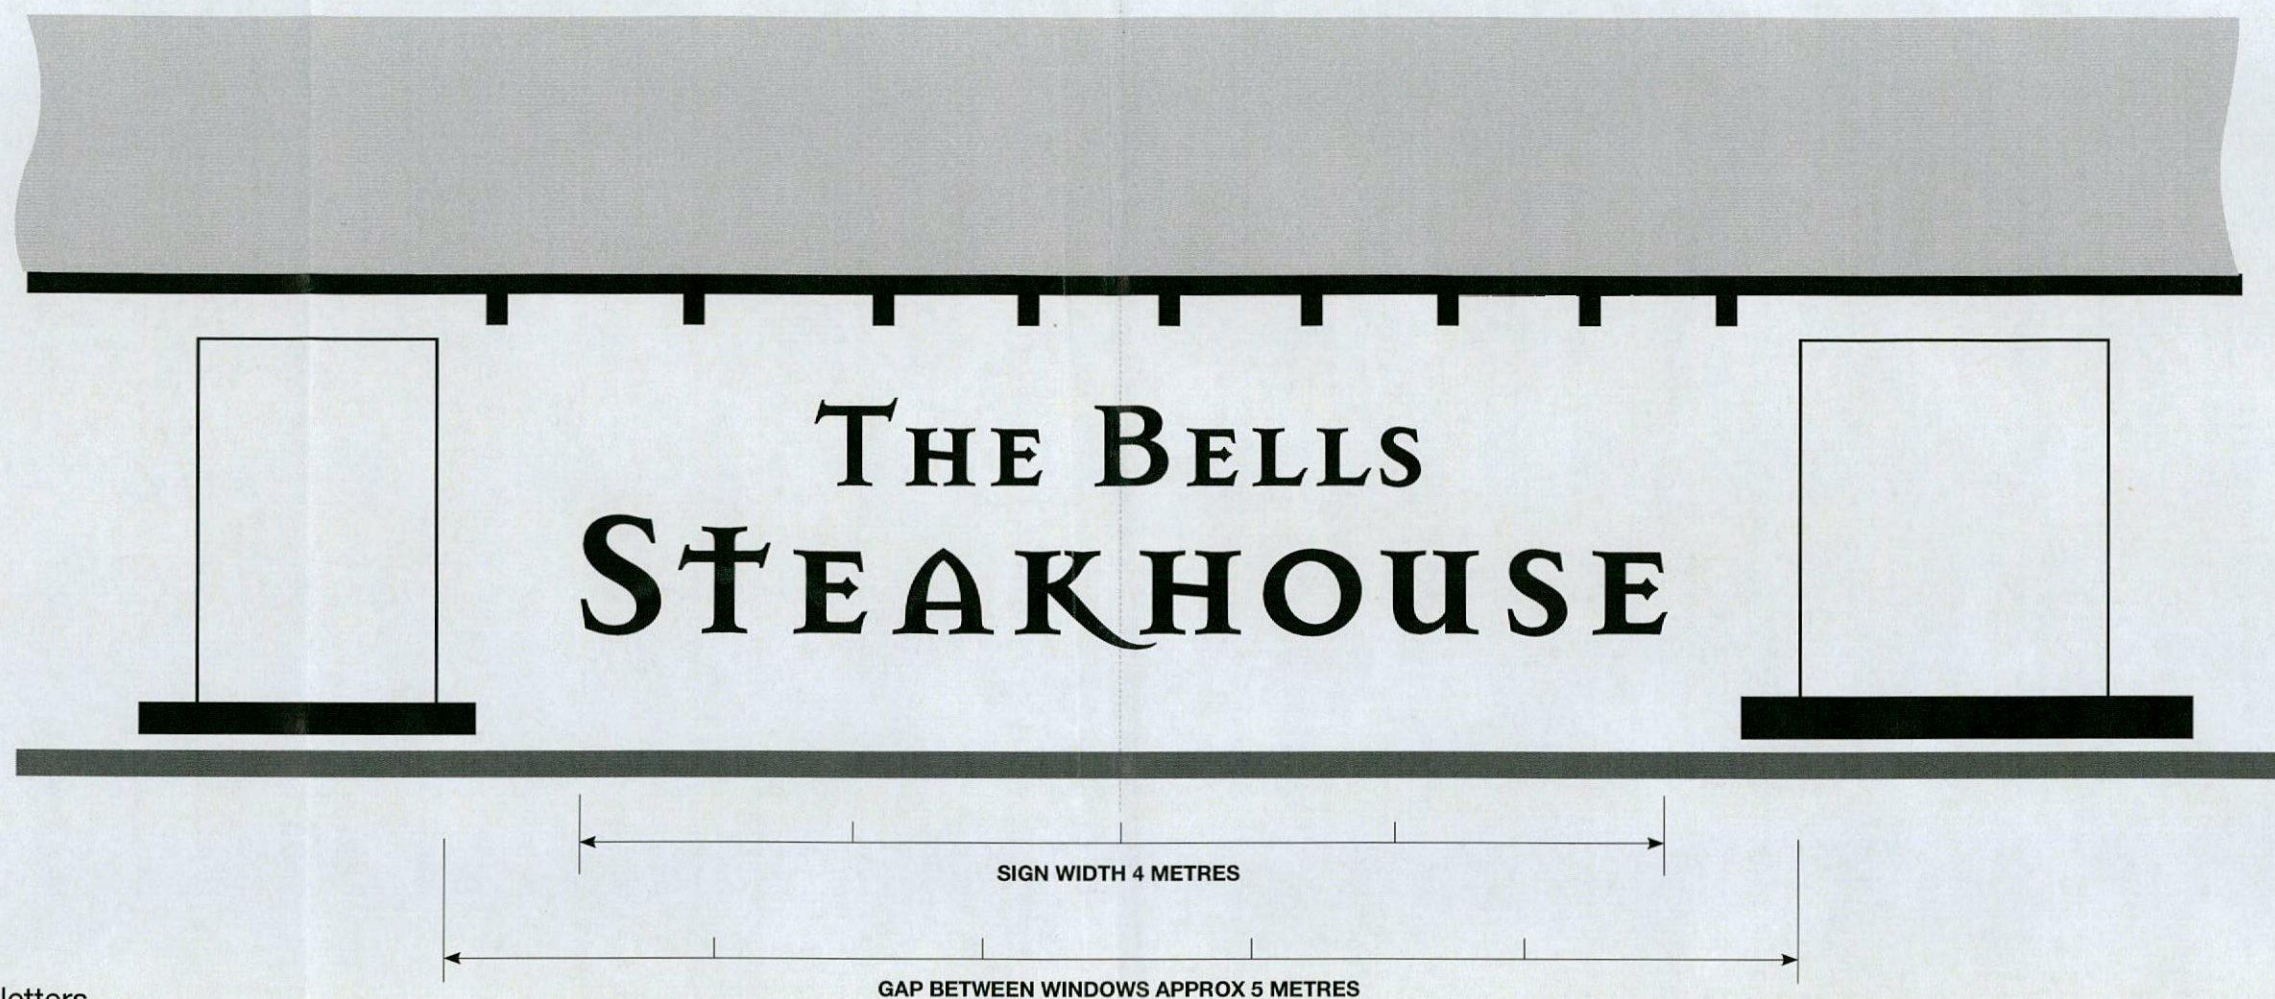


Specification

- Individual cut letters
- 5mm Black perspex
- Raised off wall

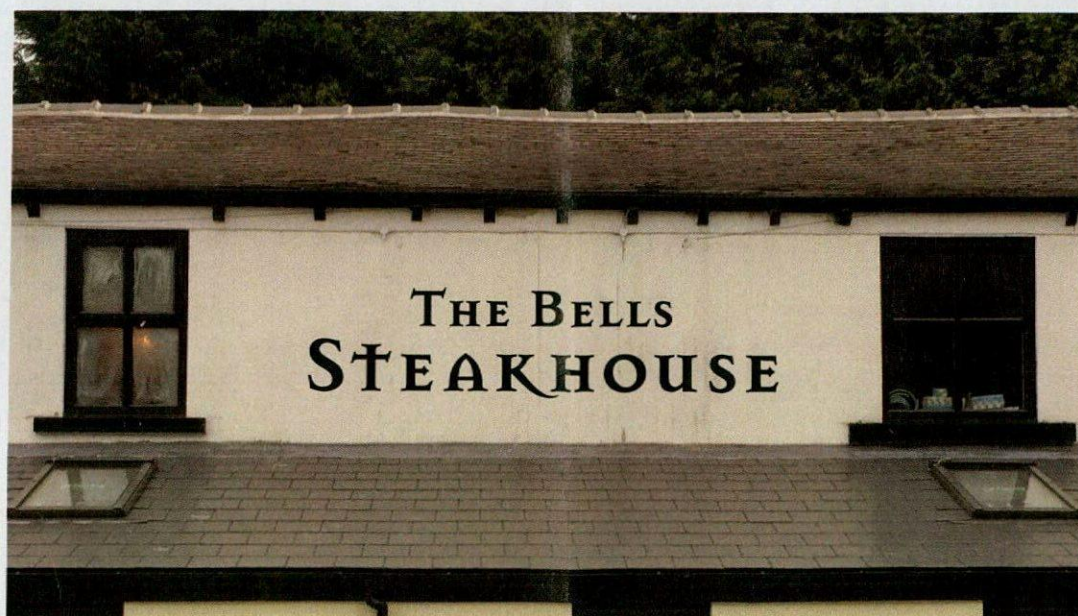


Lighting diagram

- x2 6ft flourescent tubes above sign

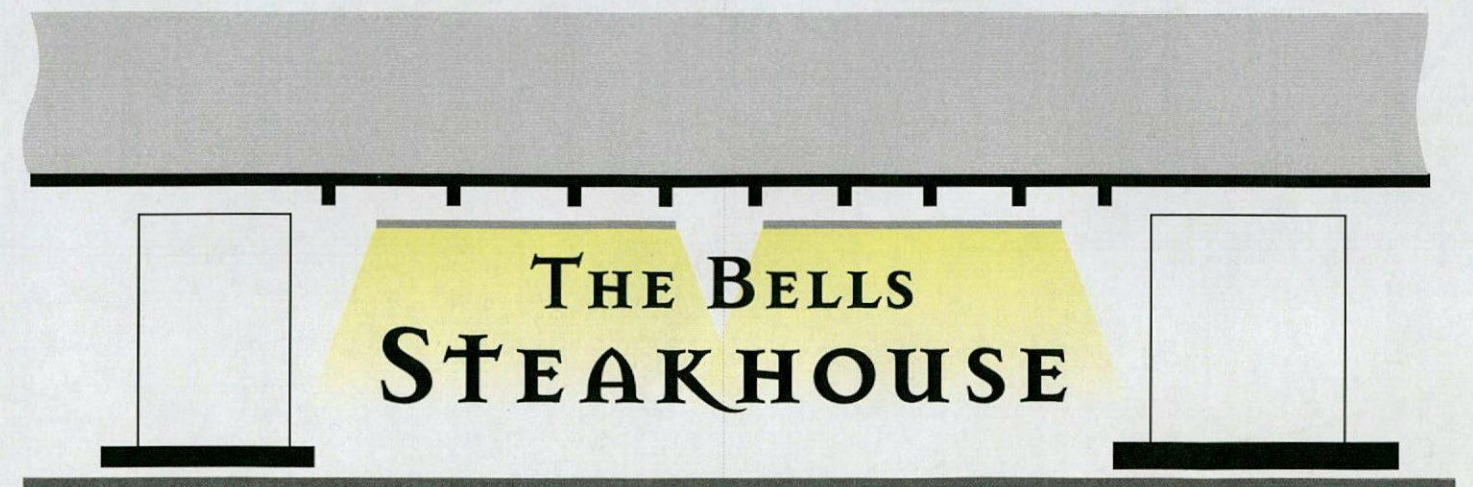


Right elevation

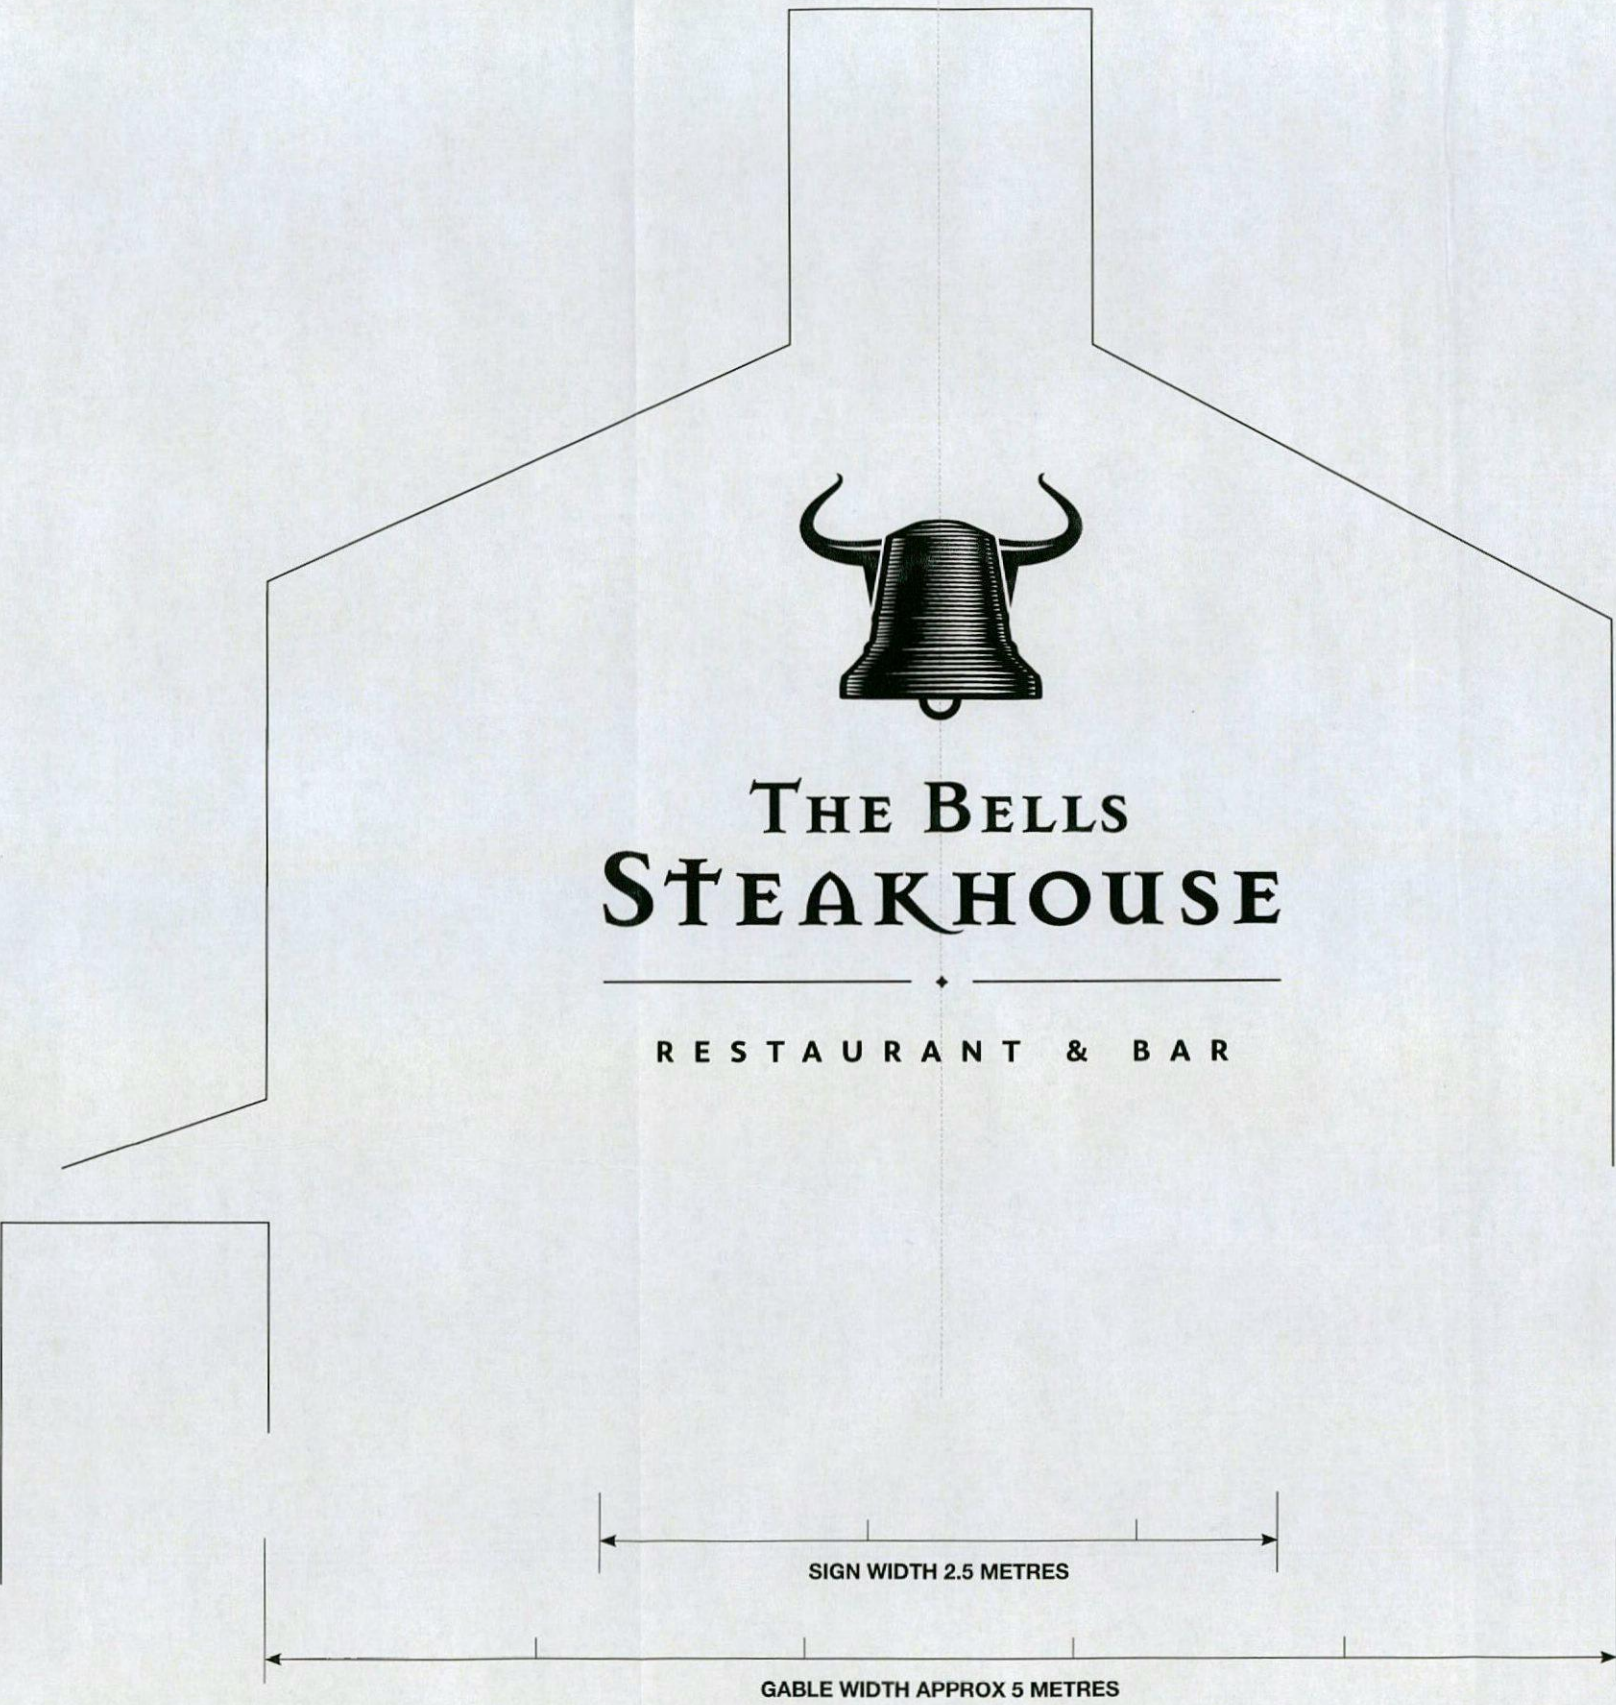

Lighting diagram

- x2 up-lighters

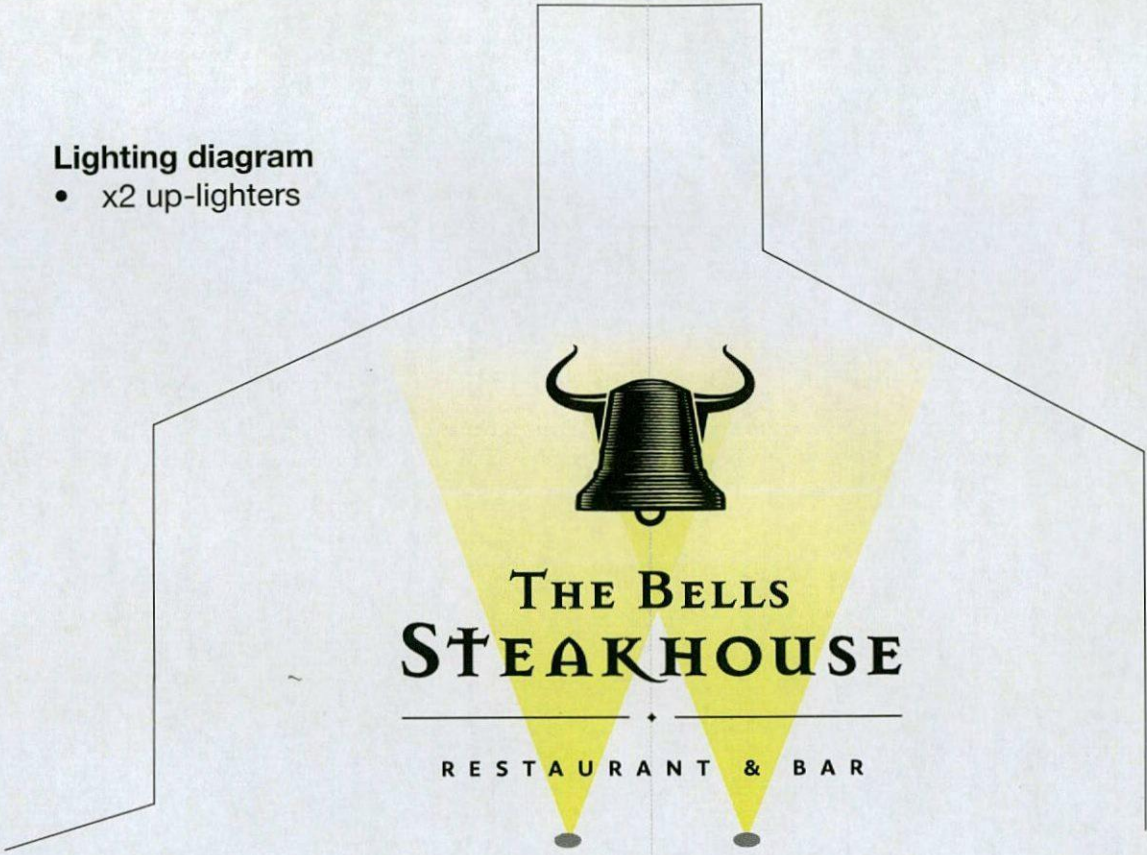

Specification

- Individual cut letters
- 5mm Black perspex
- Raised off wall

