

| Drawing No. | Rev No. |
|---|---|
| MPR001 -003 | A |




PROPOSED REAR ELEVATION
SCALE 1:100 AT A3

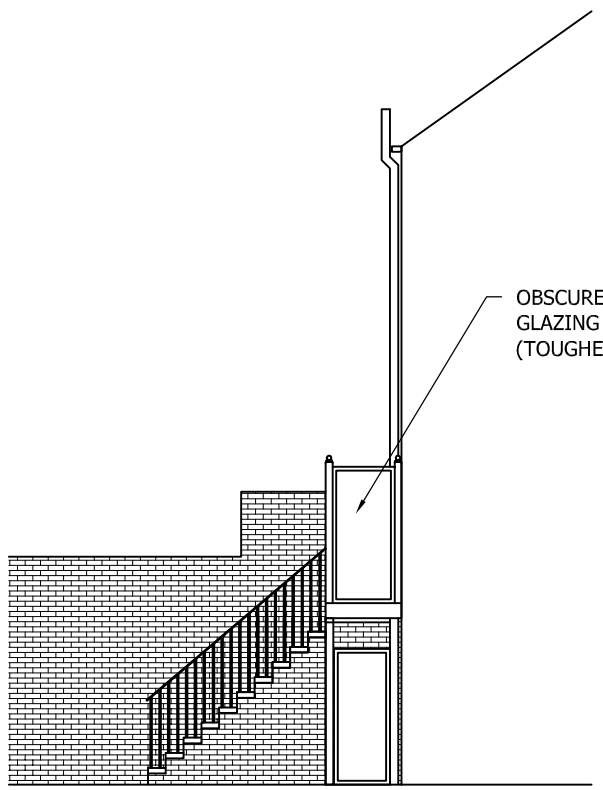


PROPOSED SIDE ELEVATION
SCALE 1:100 AT A3

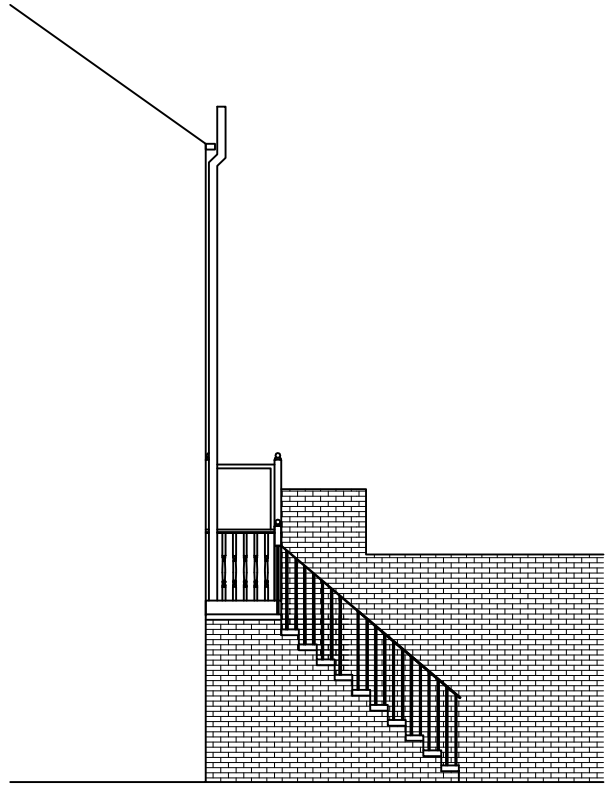

PROPOSED SIDE ELEVATION
SCALE 1:100 AT A3

DO NOT SCALE: Contractor to check all dimensions and report any omissions or errors

NOTES

| Rev | Description | By | Chk | App | Date |
|---|---|---|---|---|---|
| B | Terrace reduced to walkway | JRB | PR | PR | 18/02/13 |
| A | Screening introduced to terrace | JRB | PR | PR | 09/01/13 |

JRB DESIGNS Ltd
1 Saville Road
Cudworth
Barnsley
S72 8LT
Tel: 01226 383542
Fax: 01226 380078
Mob: 07970 541192
Email: john@jrbdesigns.co.uk

This drawing is copyright. © jrbdesigns Ltd.

Client
MR P ROSCOE

Drawing Title
PROPOSED ELEVATIONS

Address
138 PARK GROVE
BARNSLEY
S70 1QG

Project Title:
PROPOSED RAISED REAR SUN TERRACE

Purpose of Issue:
PLANNING

Drawing Status
FIRST ISSUE

| Scale at A3 | Drawn By | Date | | |
|---|---|---|---|---|
| AS SHOWN | JRB | 01/11/2012 | | |
| Checked By | Date | Approved By | Date | |
| PR | 01/11/2012 | PR | 01/11/2012 | |
| Project No. | | Drawing No. | | Revision |
| MPR001 | | 003 | | A |

APPROVAL [X] INFORMATION [ ] TENDER [ ] CONTRACT [ ] CONSTRUCTION [ ]