


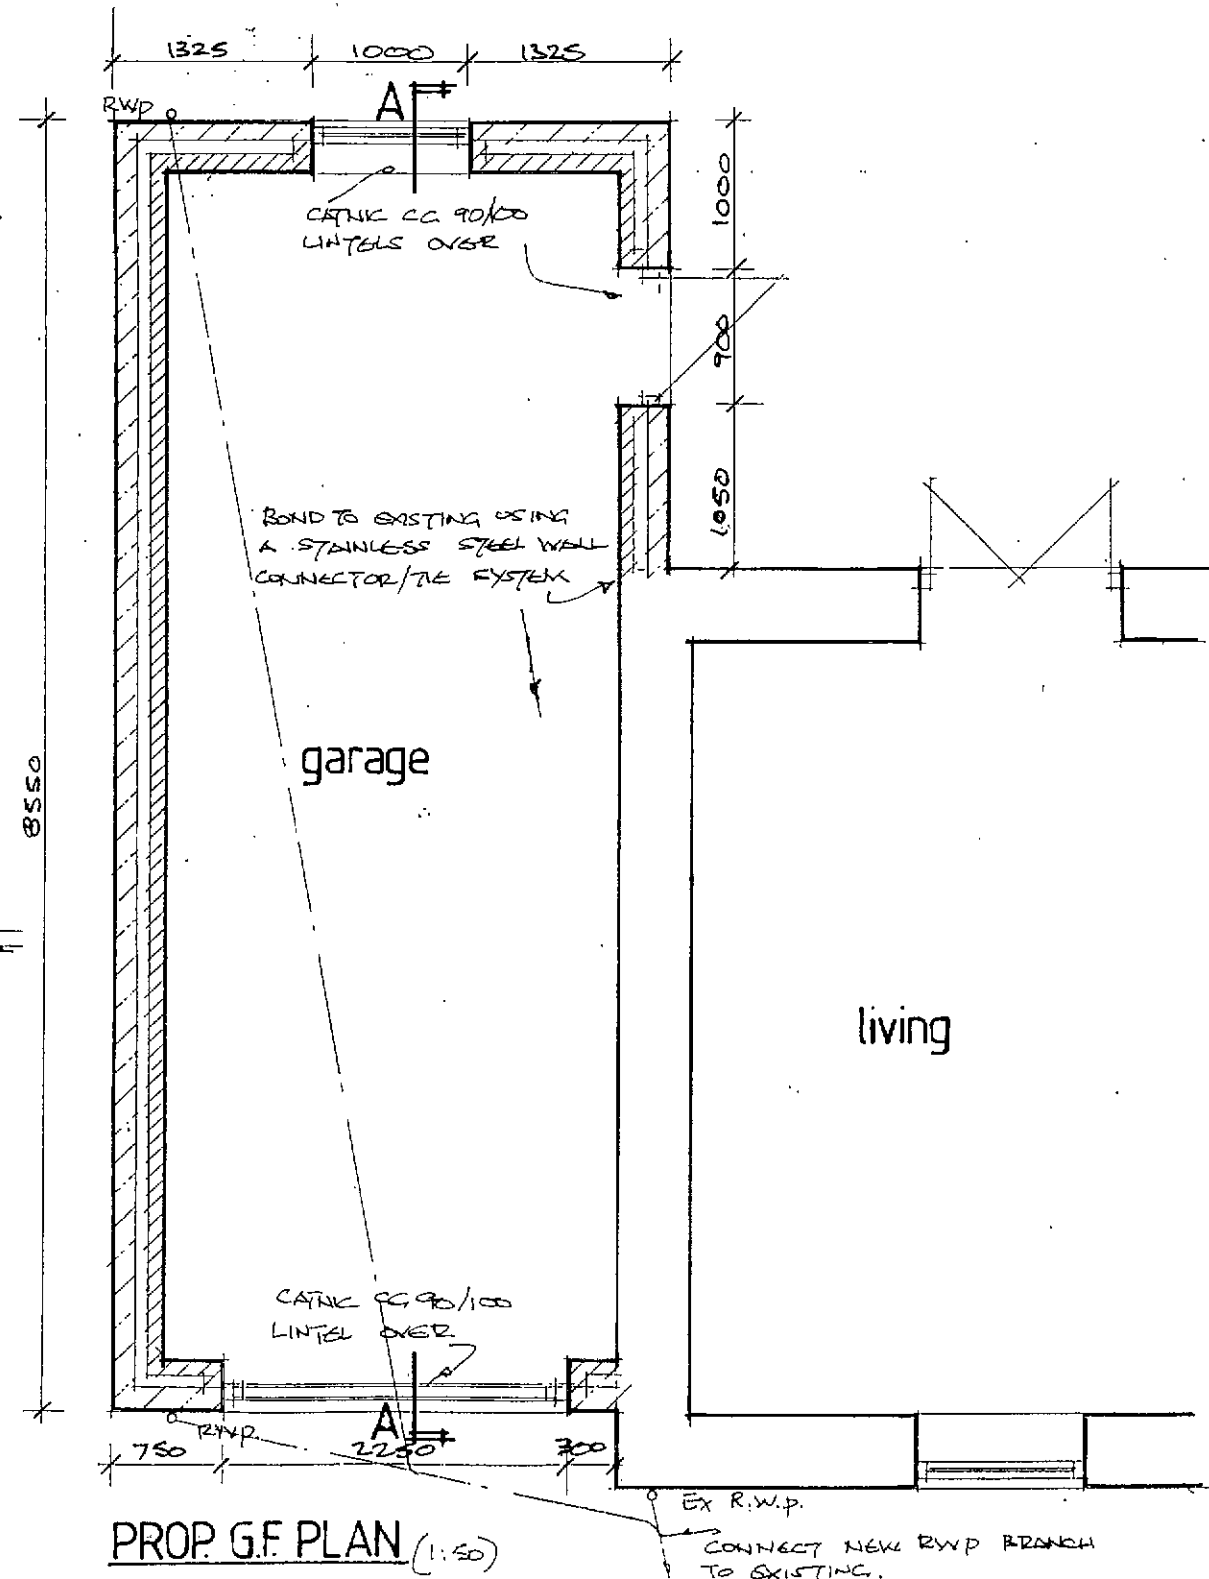
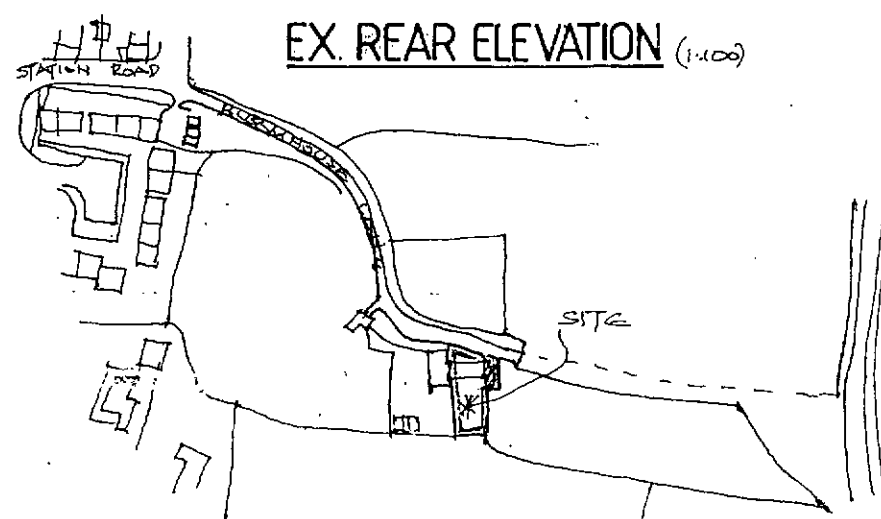
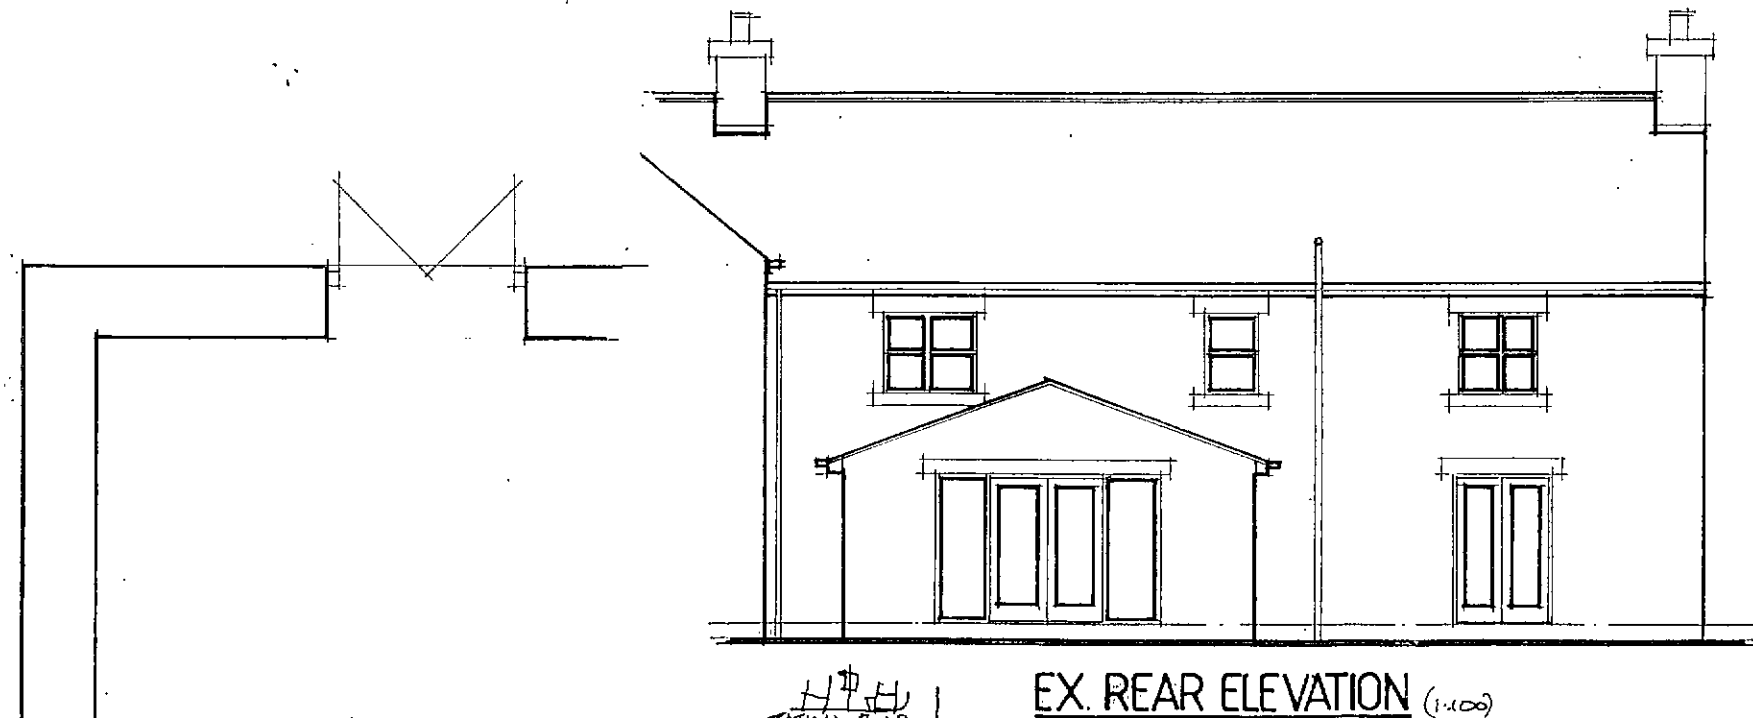


PROPOSED GARAGE EXTENSION TO
MANOR COTTAGE
38 BLOOMHOUSE LANE DARTON FOR
MR. & MRS. K. WIKE - TEL. 383815

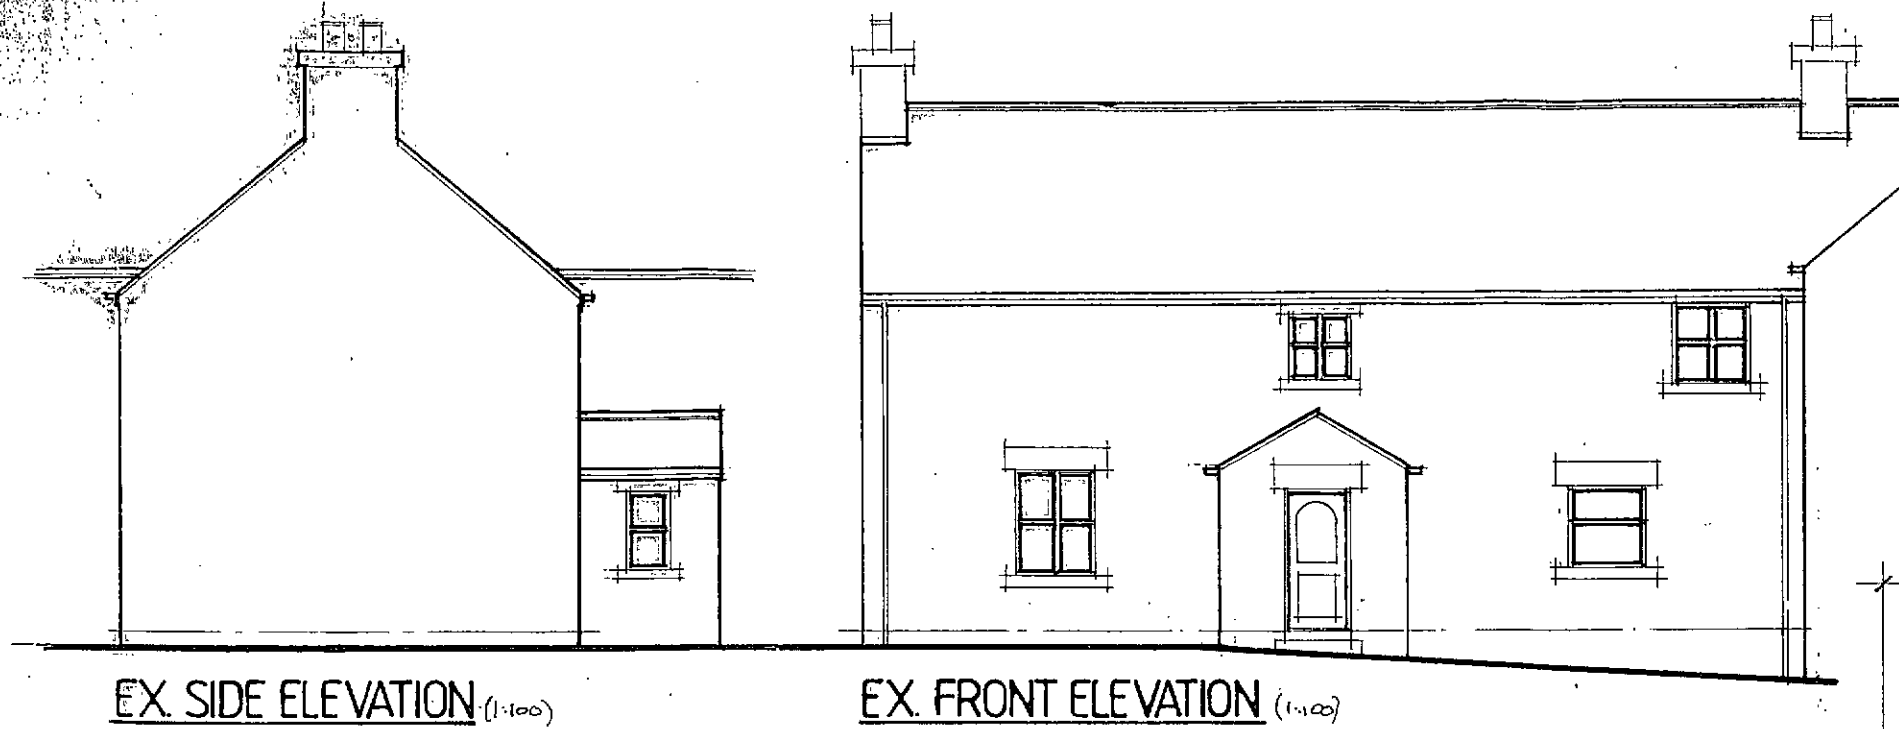


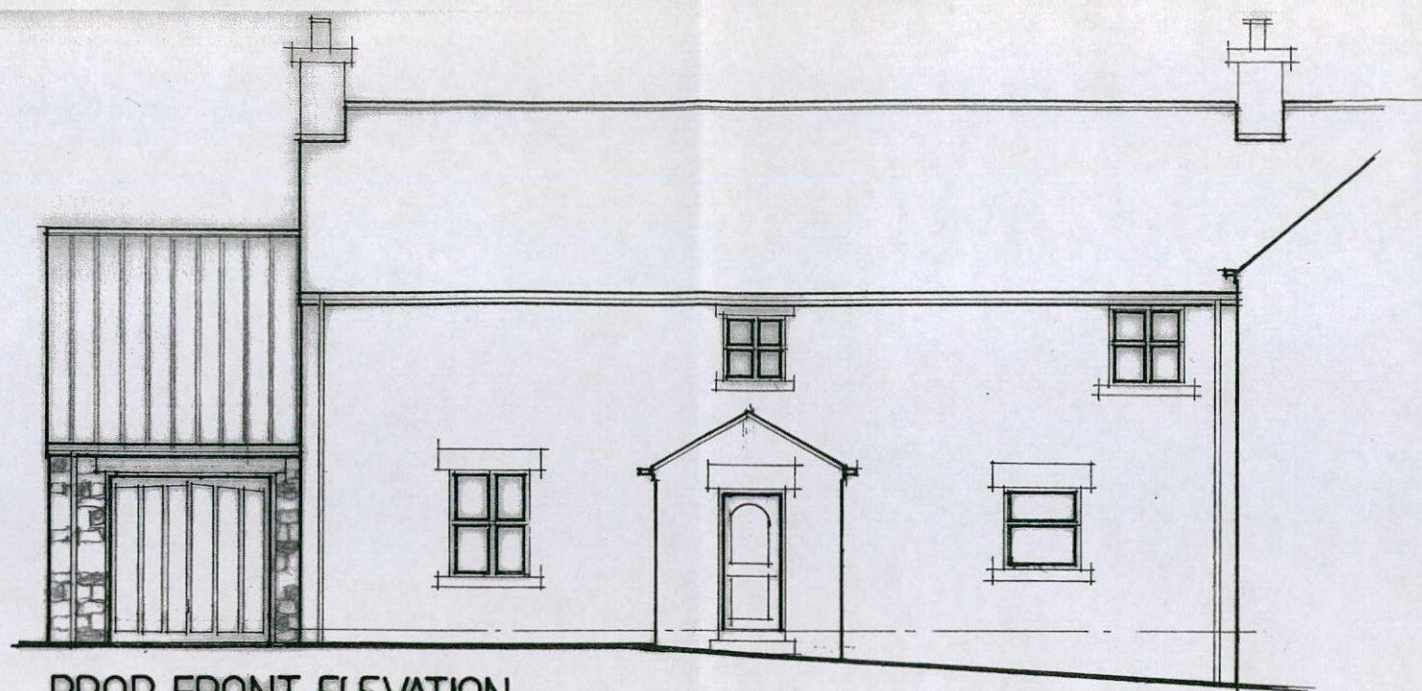




PROP. FRONT ELEVATION (1:100)

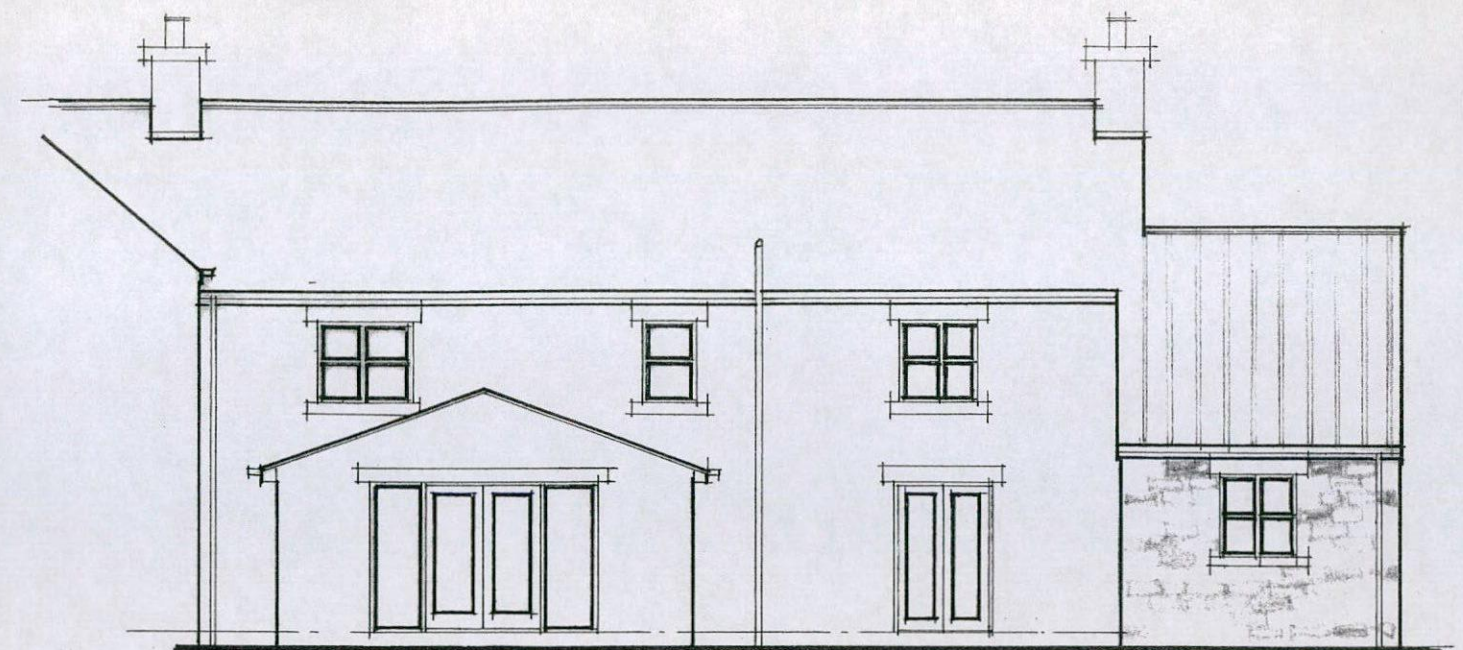

PROP. REAR ELEVATION (1:100)

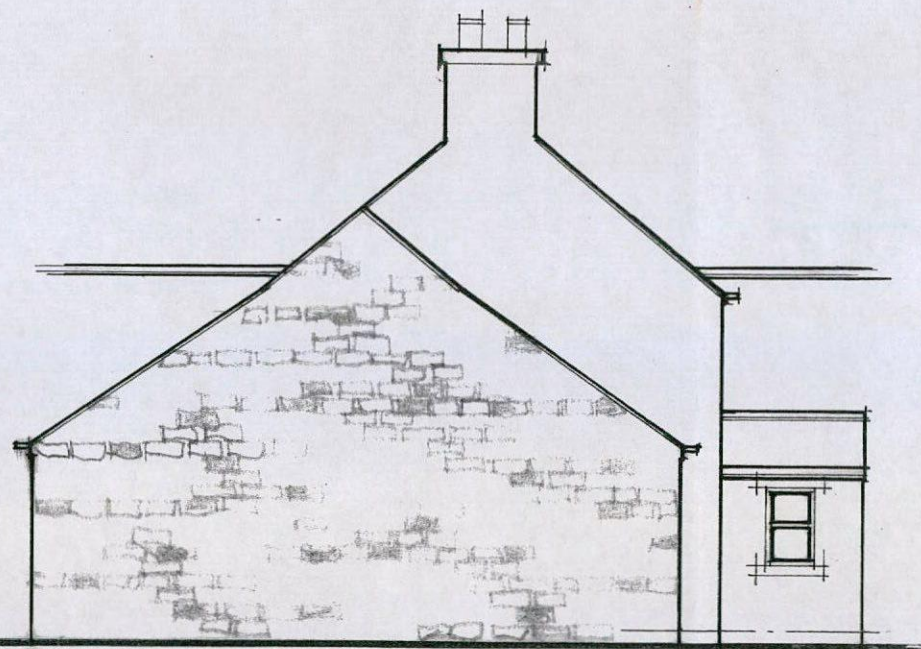

PROP. SIDE ELEVATIONS (1:100)

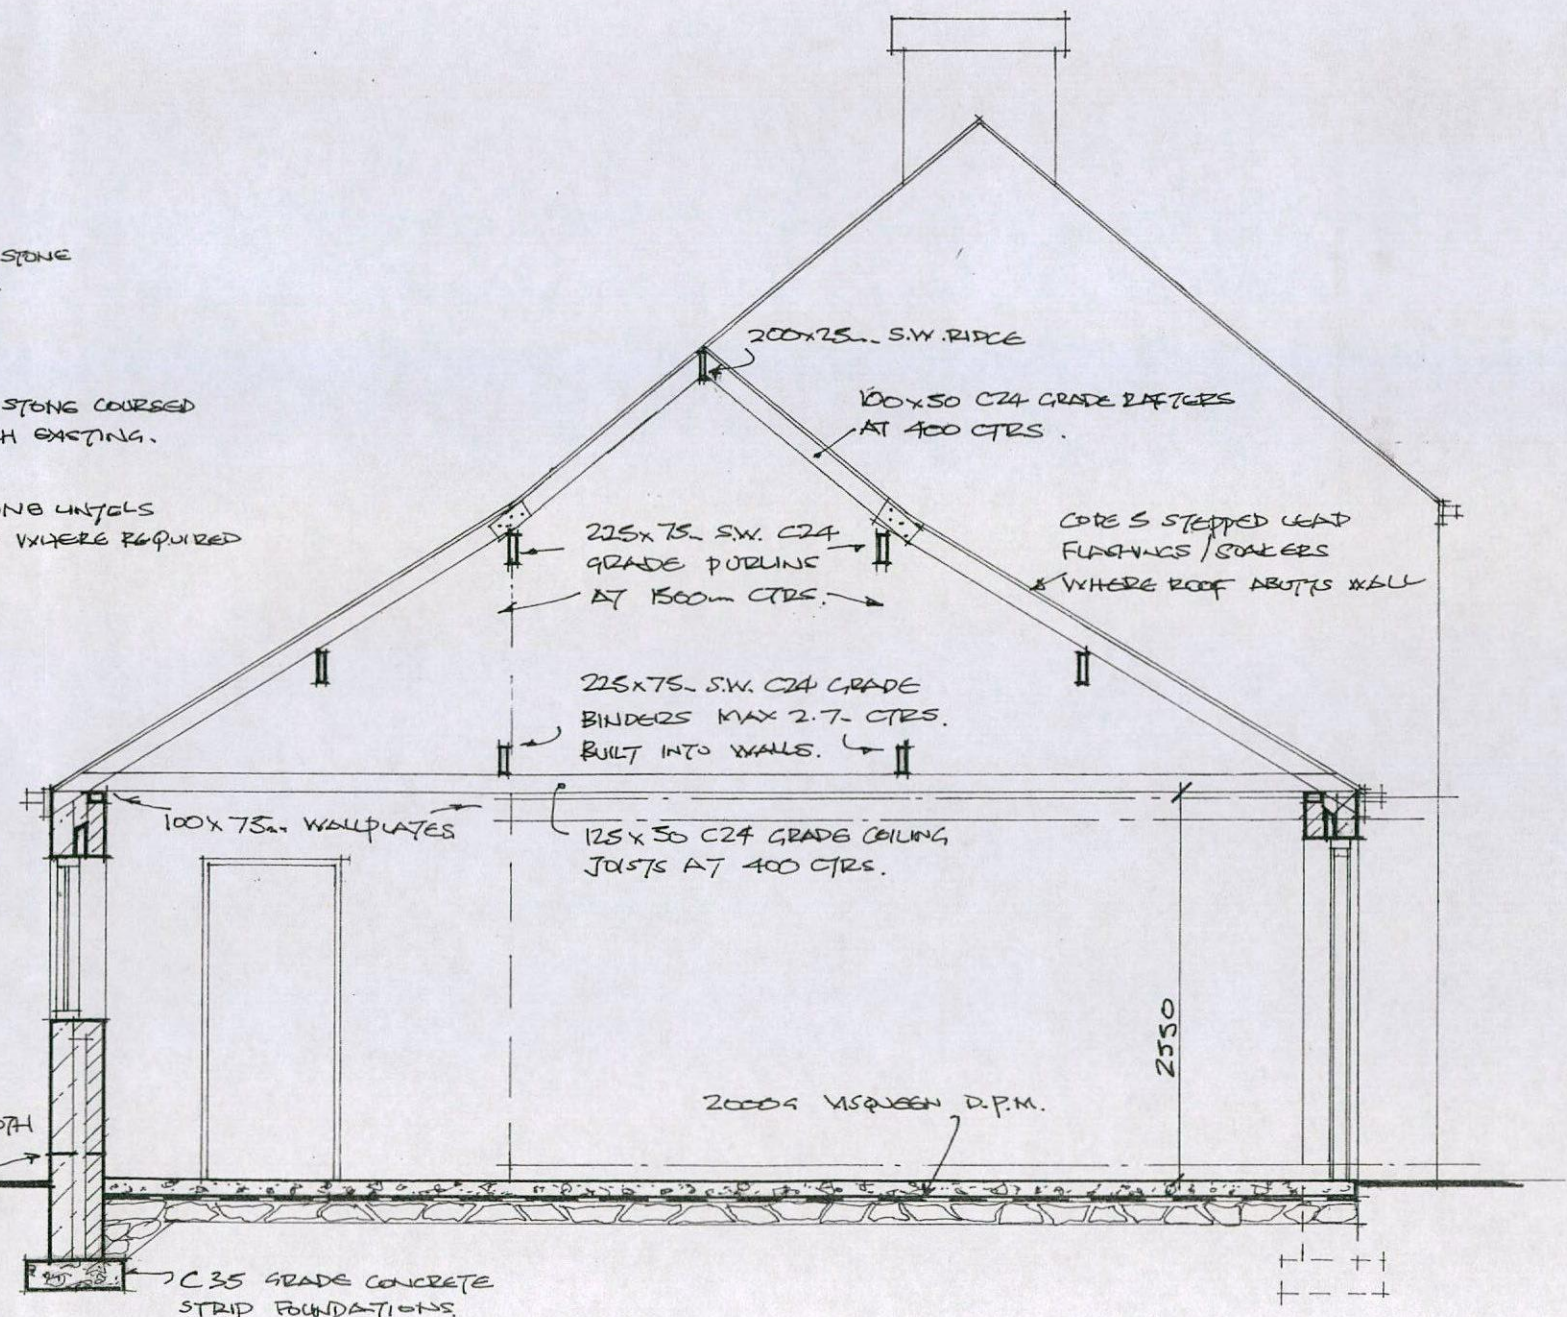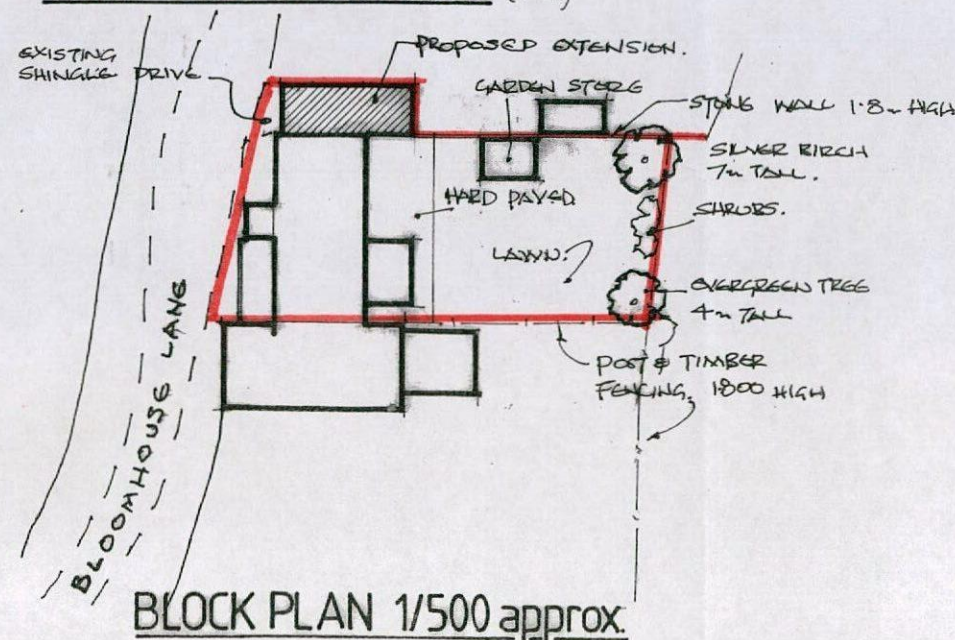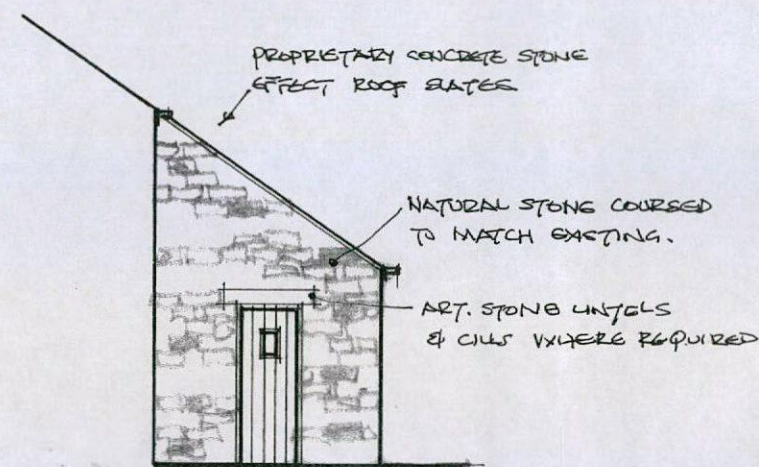

SECTION A-A (1:50)