



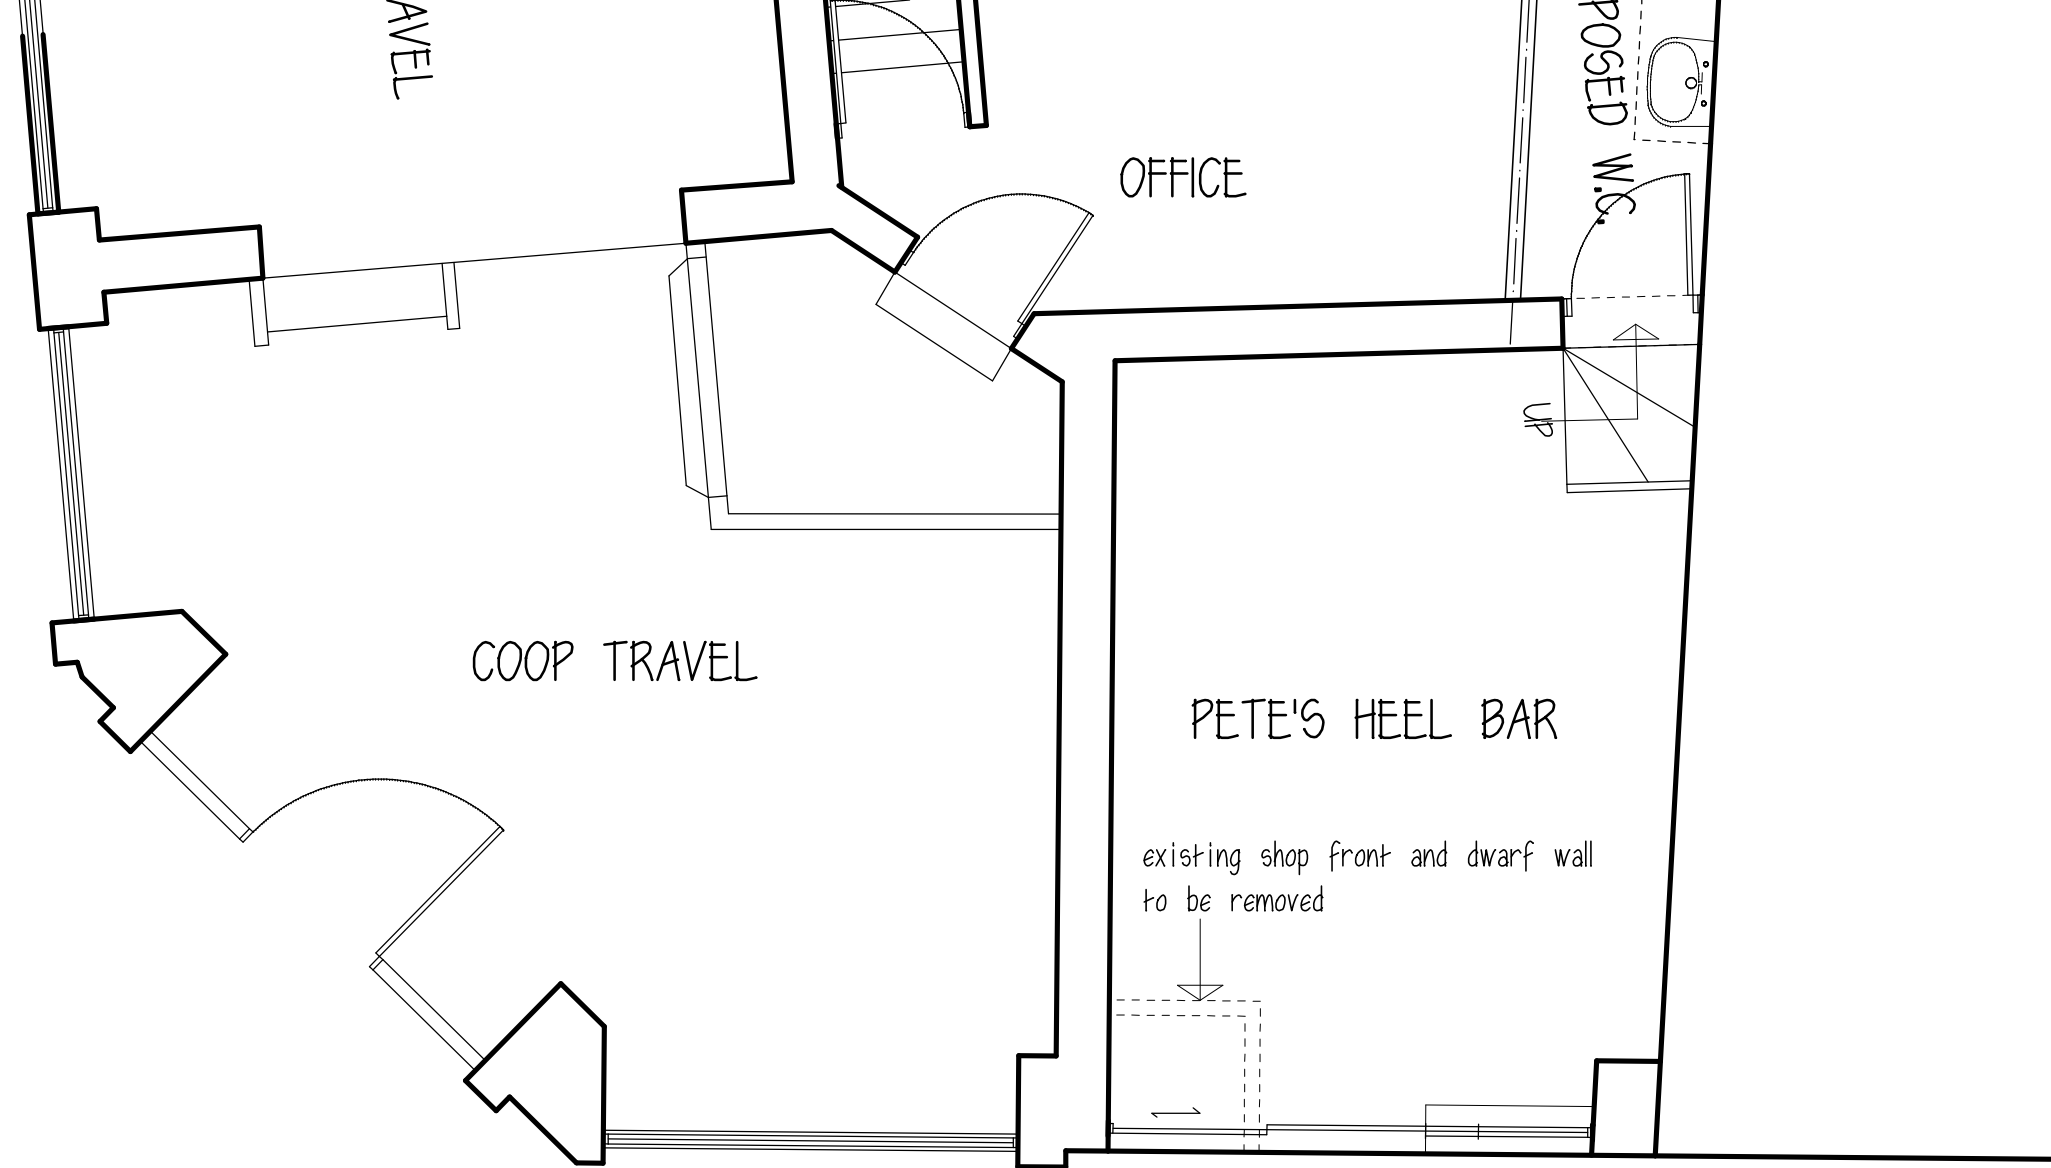

new aluminium shop front with automatic sliding door
and electric operated roller shutter to span full frontage

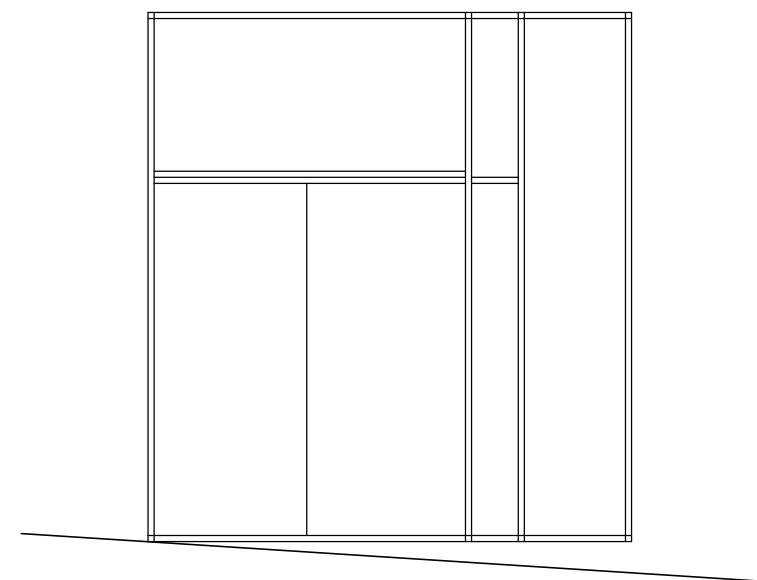

NEW SHOP FRONT

PETE'S HEEL BAR

PROPOSED SHOP FRONT
1 STATION RD
WOMBWELL
BARNSELEY

FLOOR PLAN

1:50@A3 DEC17

Peter Thompson

"Linwood"
Barnsley Road
Dodworth



Barnsley S75 3JR t&f. 01226 201391
m. 07973251730
e-mail peter-thompson@hotmail.co.uk