


DRAWING TITLE

Borehole Site Investigation Layout
Residential Development
Land at 7 Dark Lane, Barnsley S70 6RE

DRAWING NO.

00257/B

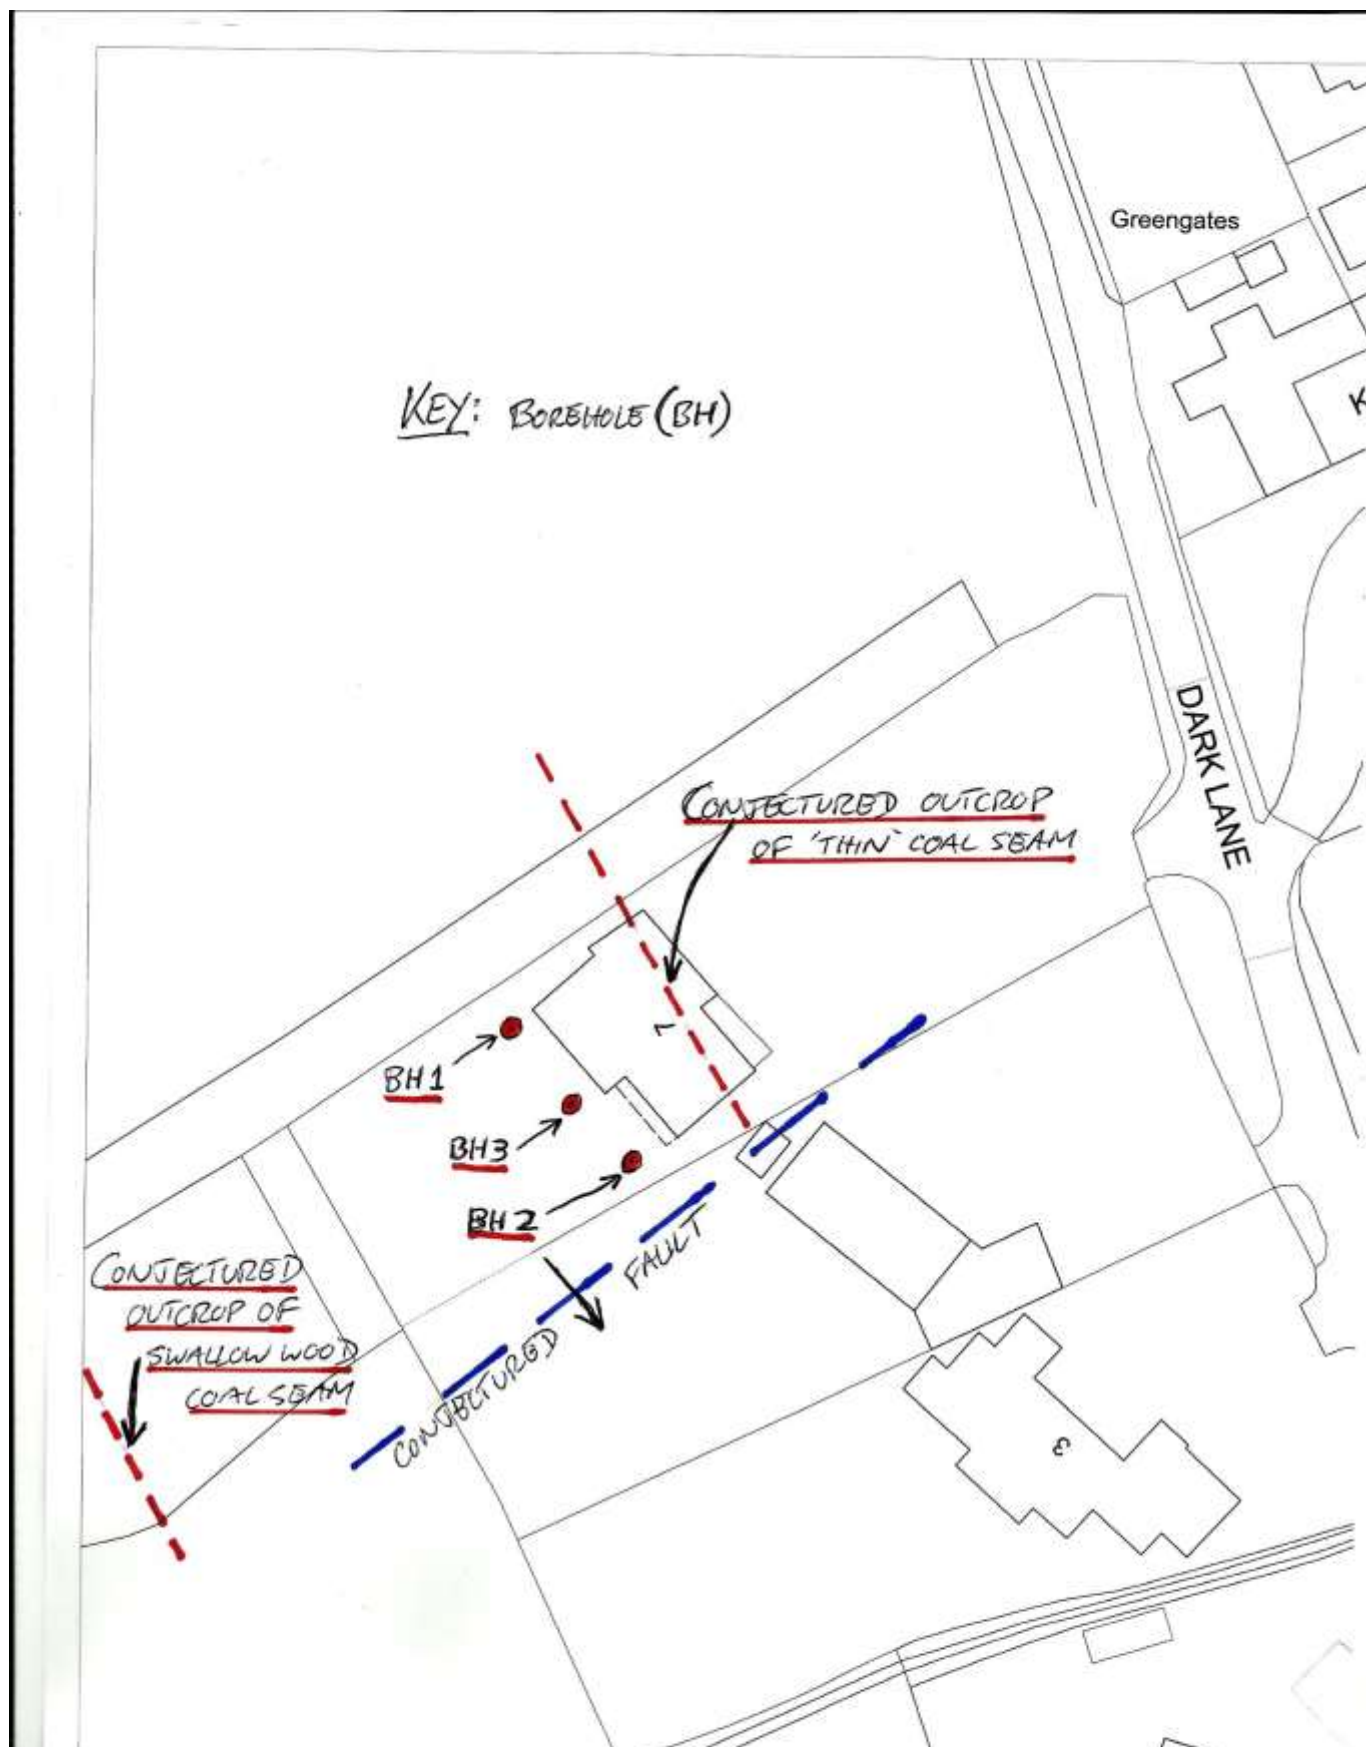

SCALE
1:500

DATE
11/05/2017

O.S. REFERENCE
SE 3205