DO NOT SCALE

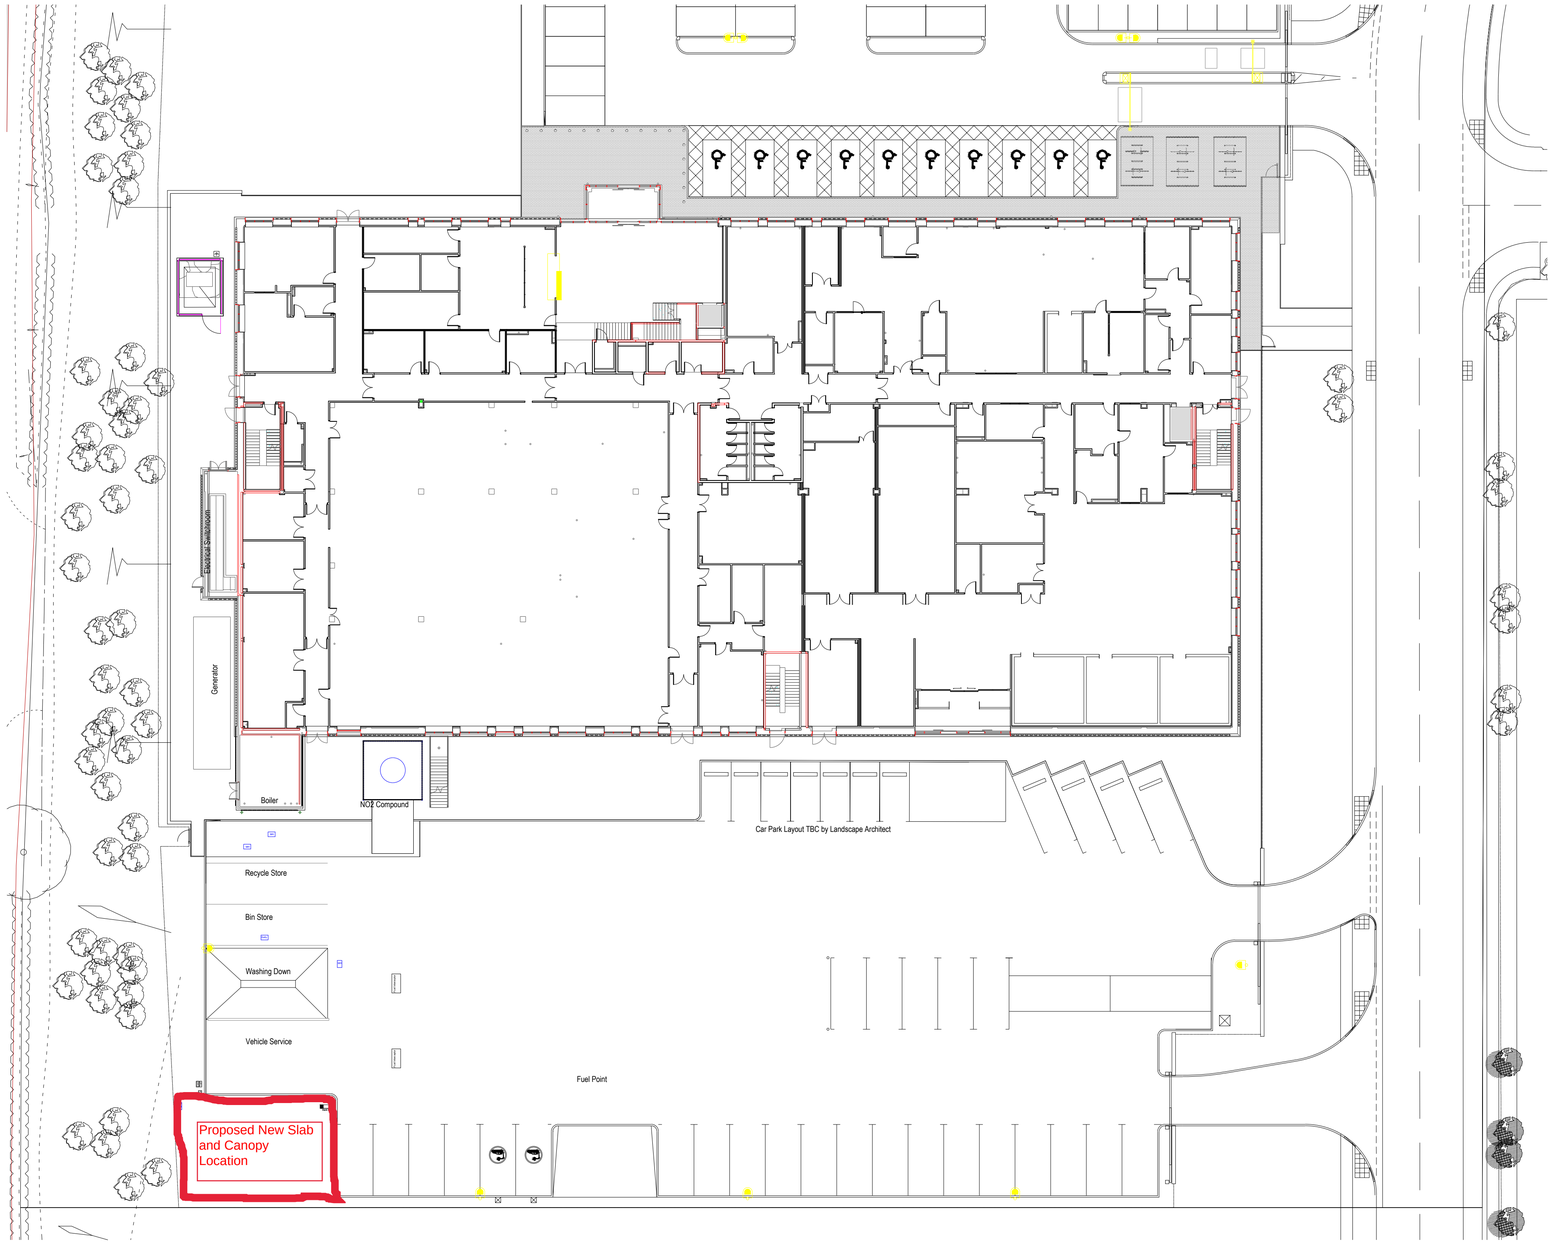

01 - EXISTING SITE PLAN
SCALE 1: 250

SAFETY, HEALTH AND ENVIRONMENTAL INFORMATION

In addition to the hazards/risks normally associated with the types of work detailed on this drawing, note the following:

CONSTRUCTION

WORKING AT HEIGHT, MANUAL HANDLING, NOISE, DUST AND VIBRATION.

MAINTENANCE/CLEANING

WORKING AT HEIGHT, MANUAL HANDLING

DECOMMISSIONING/DEMOLITION

WORKING AT HEIGHT, MANUAL HANDLING, NOISE, DUST AND VIBRATION. M&E SERVICES.

It is assumed that all works will be carried out by a competent contractor working, where appropriate, to an approved method statement

Any areas disturbed by building works are to be made good by the contractor with matching materials and decoration.

Contractor to allow for a deep clean of all areas upon completion of the works.

All dimensions are in millimetres (unless specified otherwise), contractor is responsible for verification of dimensions on site with any discrepancies to be reported back to the Contract Administrator prior to starting works.

All work to be undertaken to the satisfaction of the Local Authority Building Control. All workmanship and materials shall comply with the latest British Standards and Codes of Practice.

Rev.	Date	Description	By	Chk'd	App'd

Drawing Status: FOR INFORMATION
Suitability: S2

AtkinsRéalis
3100 Century Way
Thorpe Park
Leeds
LS15 8ZB
Tel: +44 113 306 6000
www.atkinsrealis.com

Copyright © Atkins Limited (2023)

Client: NHS Blood and Transplant

Project Title: BARNSLEY EXTERNAL WORKS FEASIBILITY

Drawing Title: EXISTING SITE PLAN

Scale	Designed	Drawn	Checked	Authorised
1:250	JD	JD	SH	PS
Original Size	**Date**	**Date**	**Date**	**Date**
A1	04/10/2023	16/10/2023	17/10/2023	17/10/2023

Drawing Number: BAR-ATK-XX-XX-DR-B-0001
Revision: P01