



7712
4.17


Heathercliffe Lodge
Hartcliffe Hill Road S36 9FS.
Proposed Conversion of Building
For Mr & Mrs T C Watkins - Oct 2015

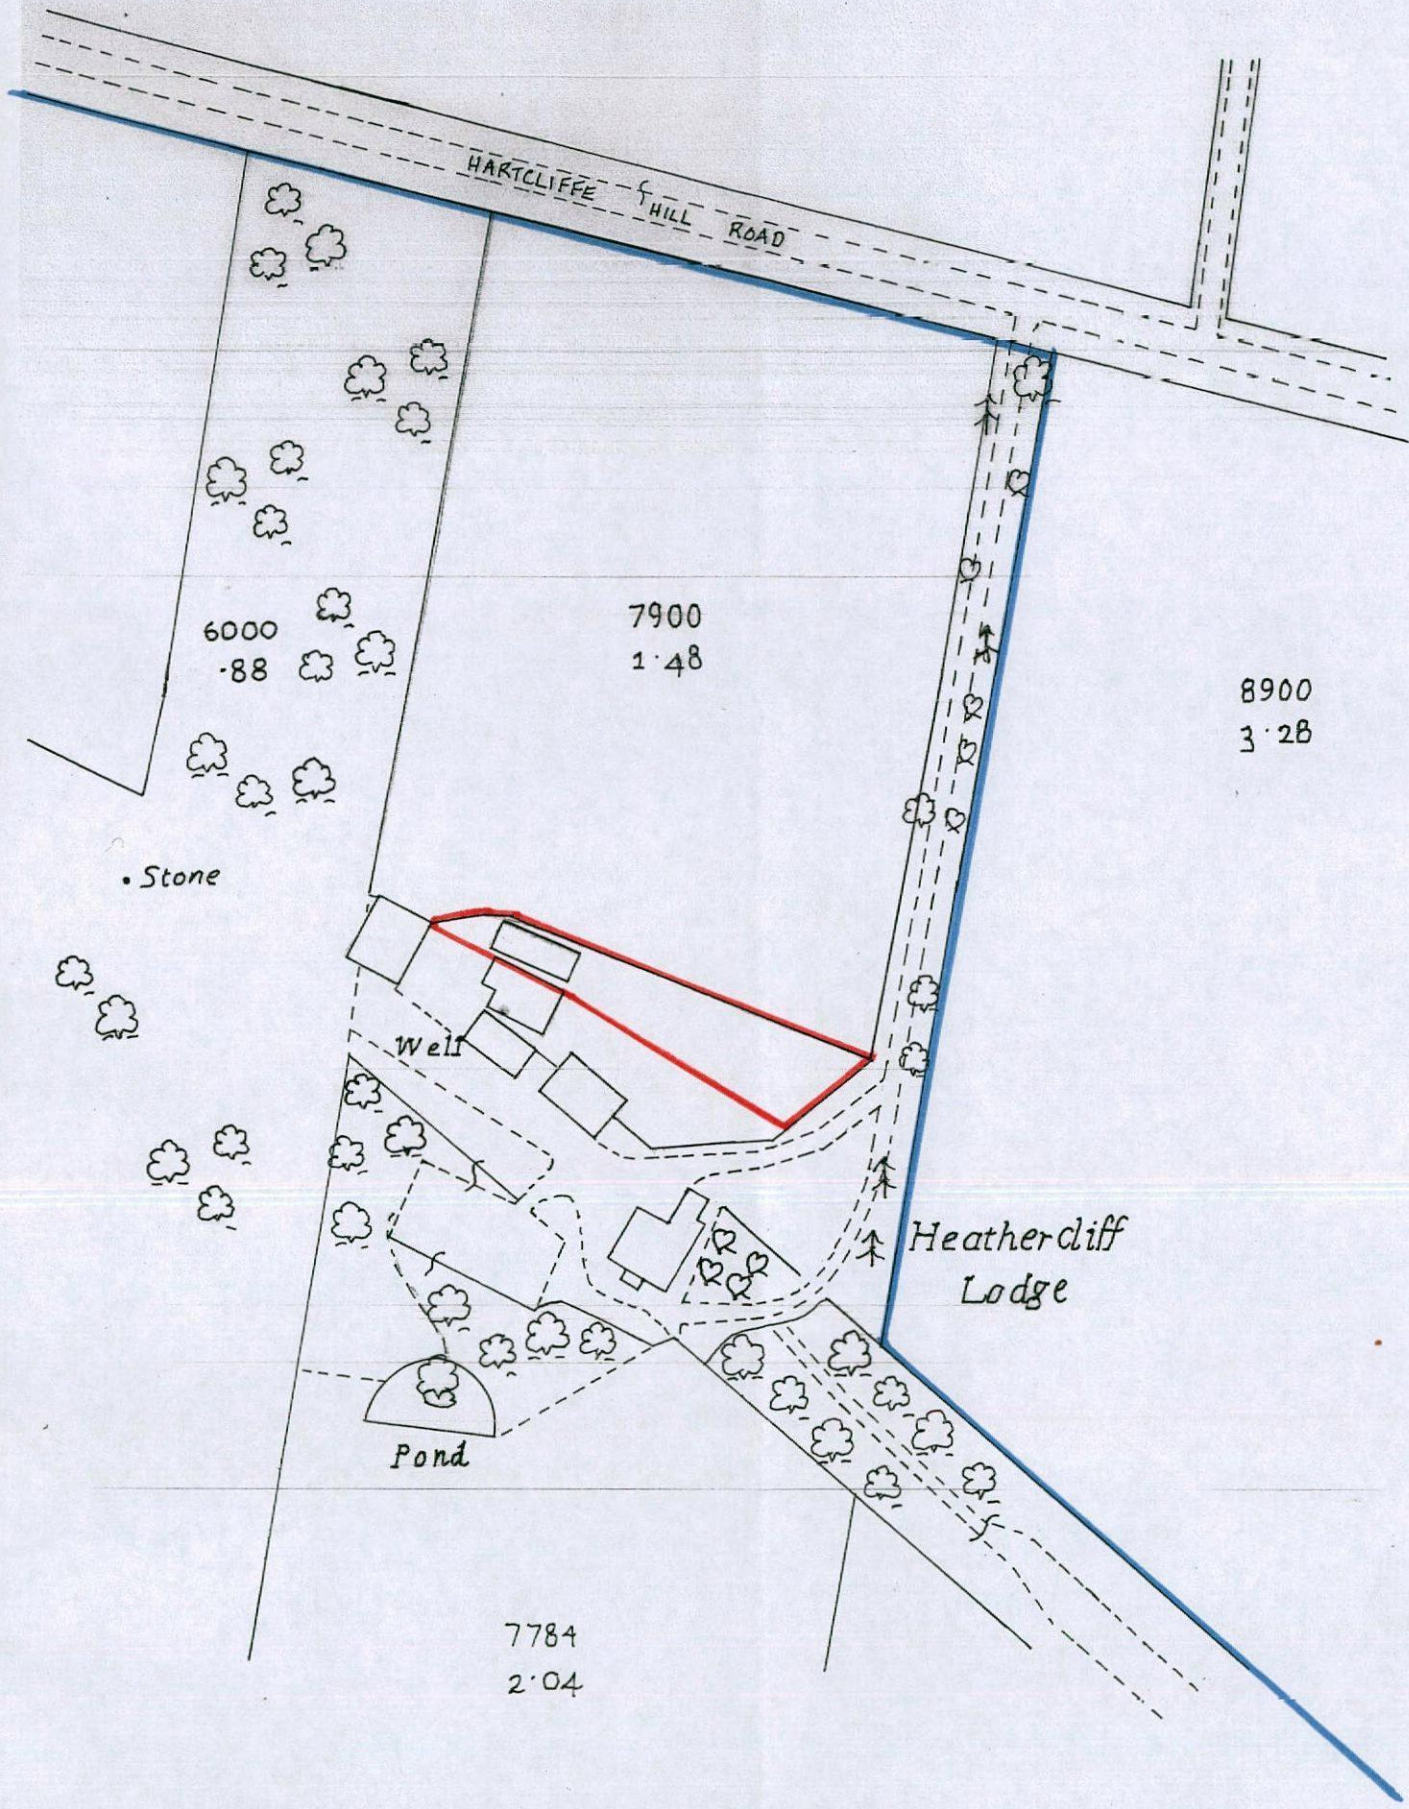

Site Location Plan 1:1250

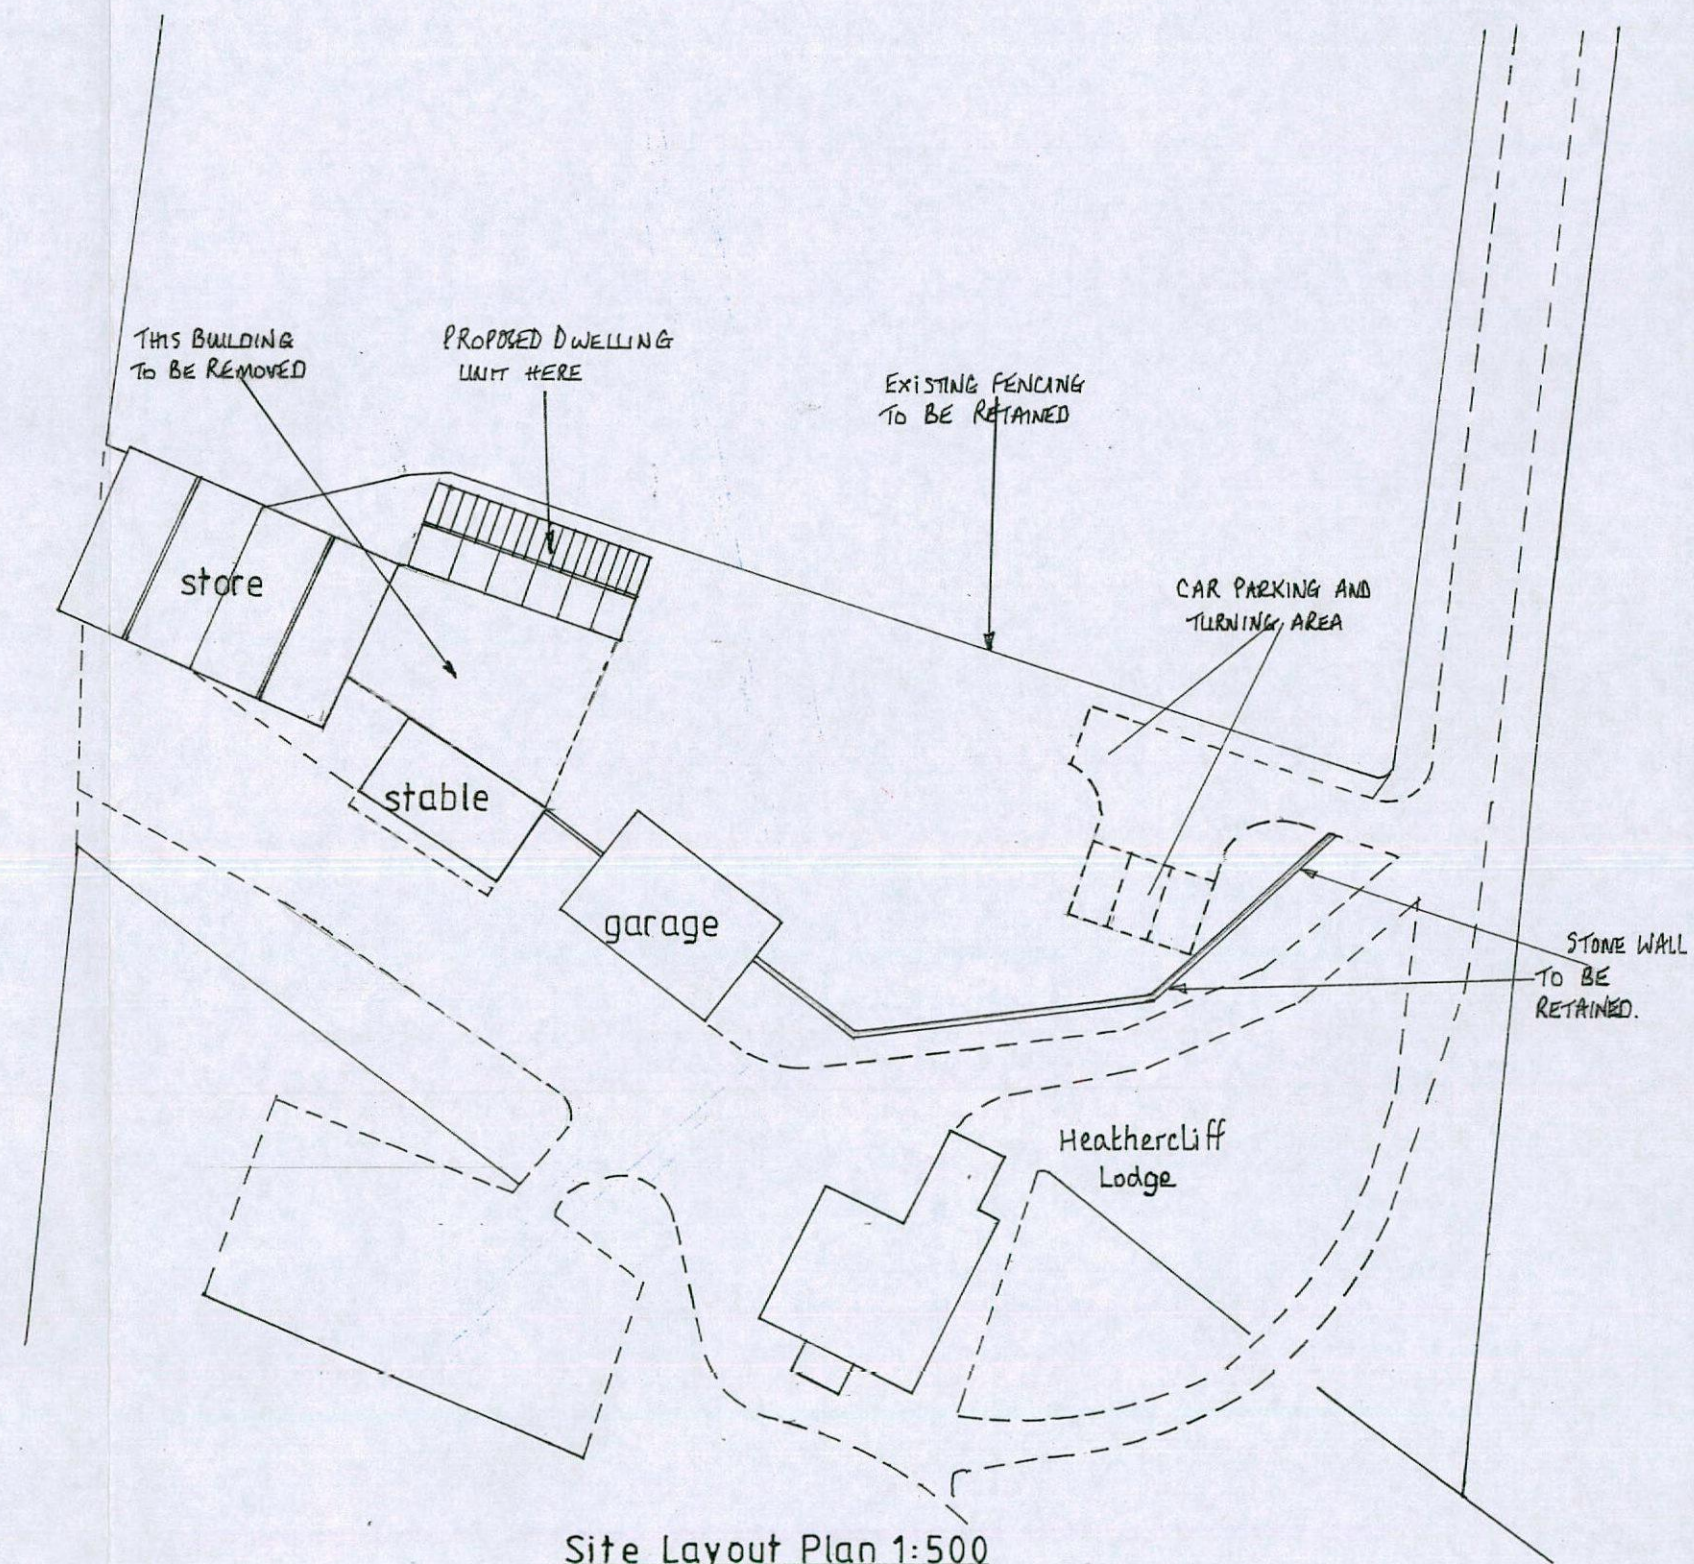


Site Layout Plan 1:500

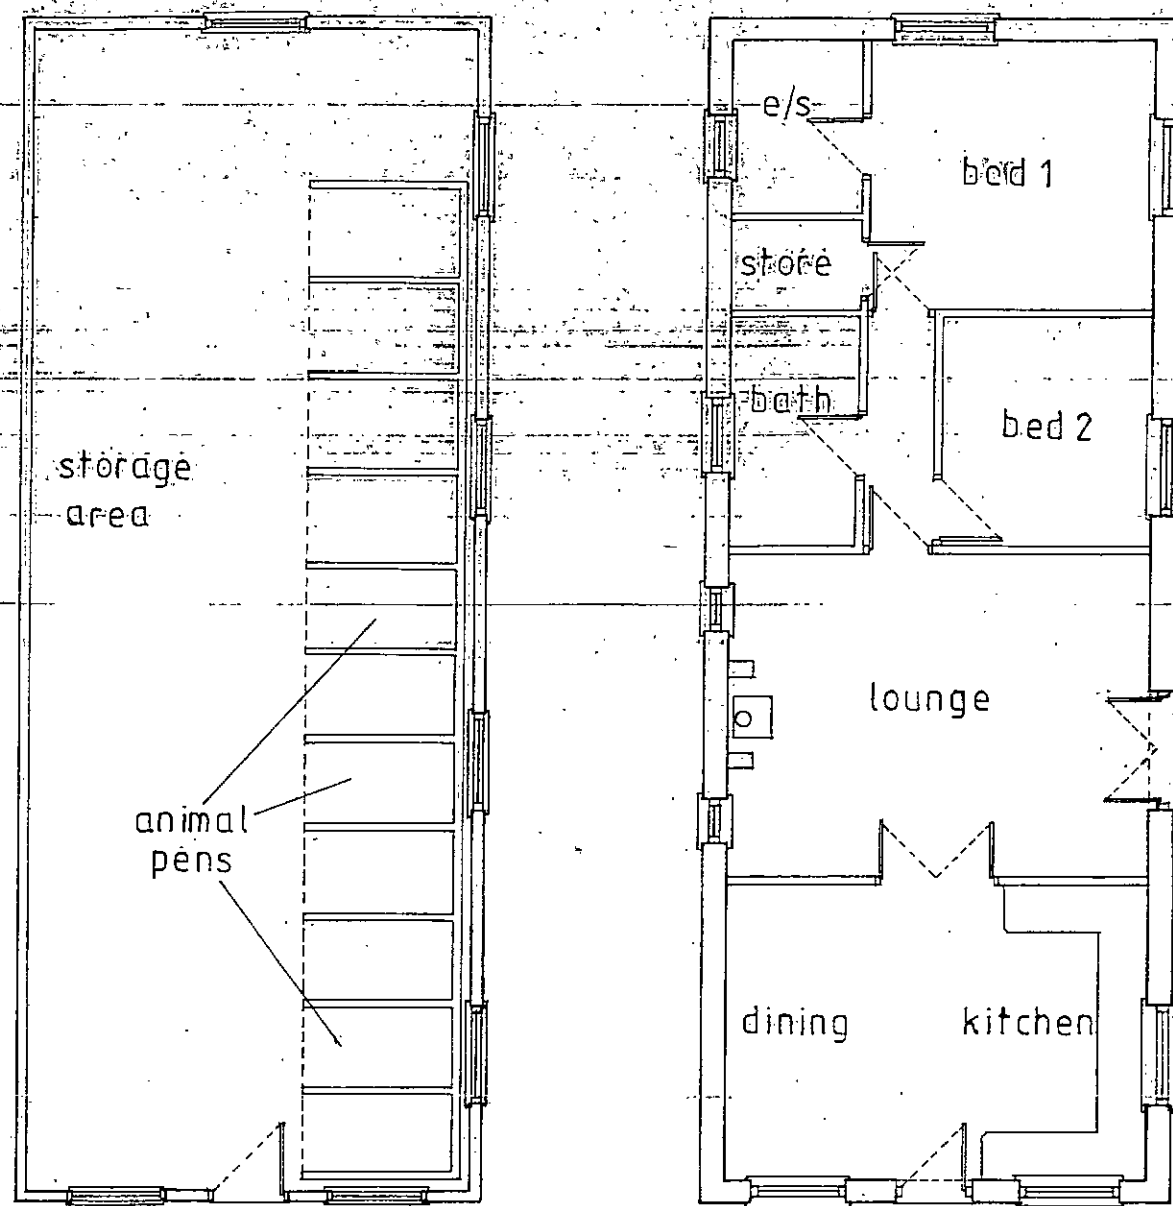


Existing Plan

Proposed Plan

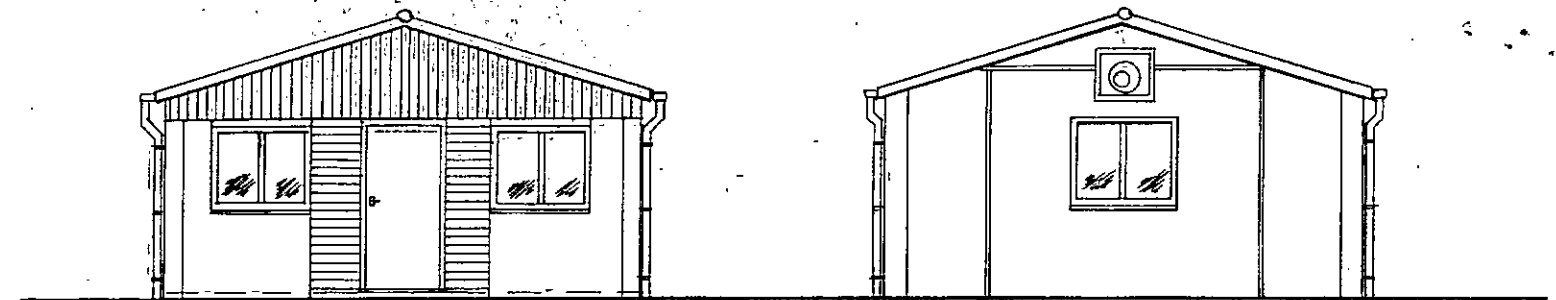


Existing Front


Existing Rear

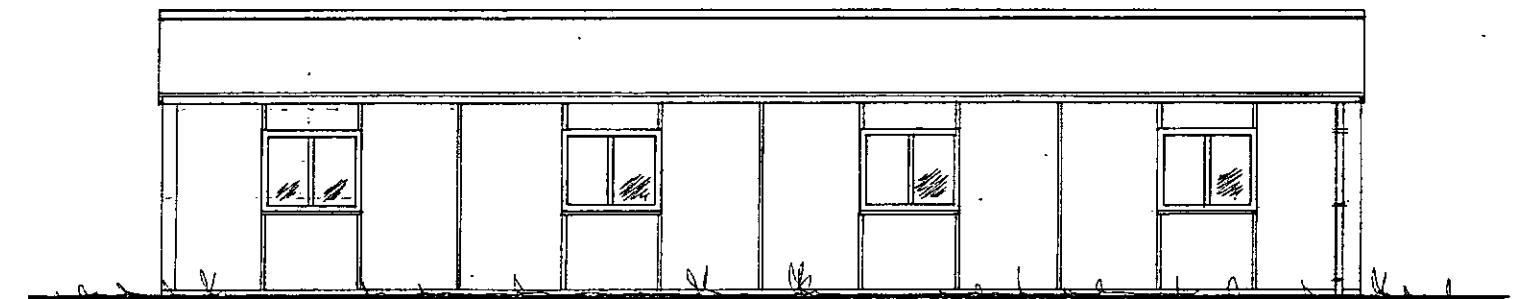


Existing Side

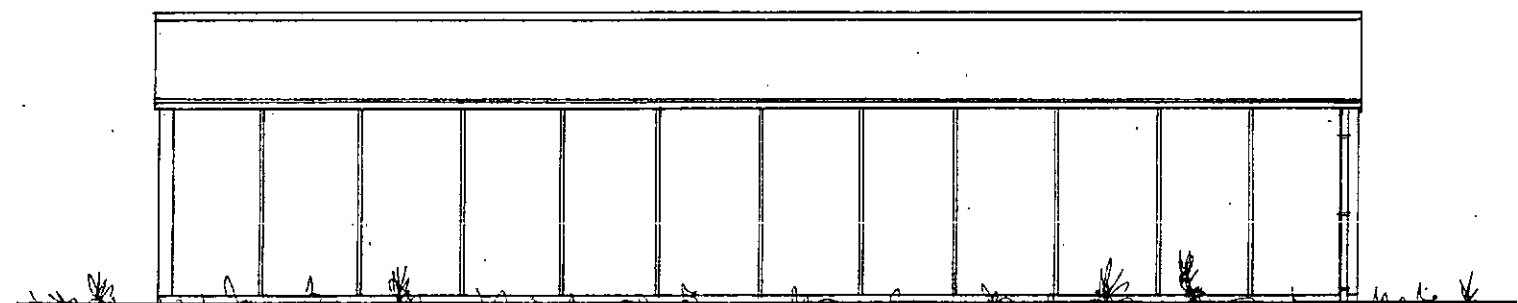


Existing Side

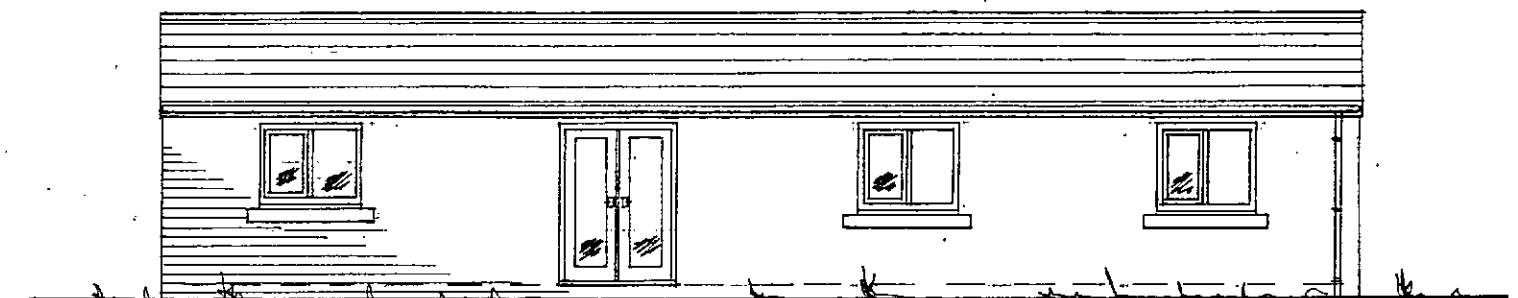

Proposed Side

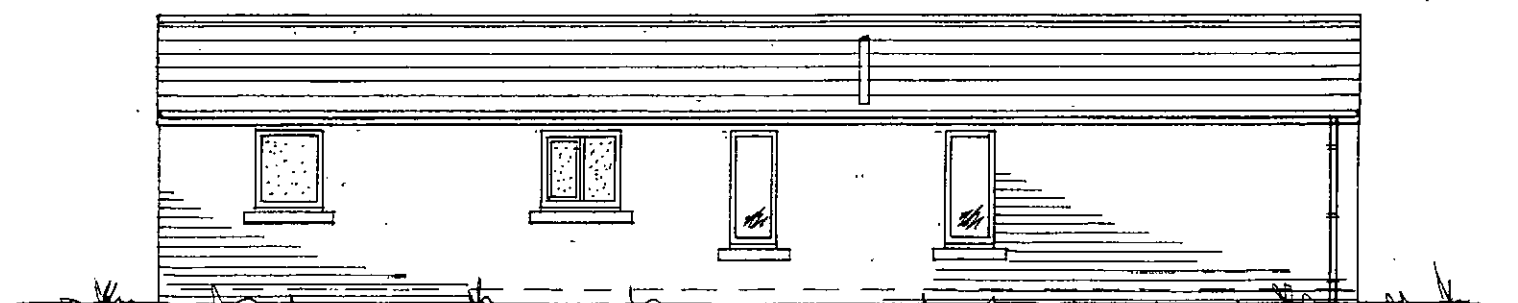

Proposed Side

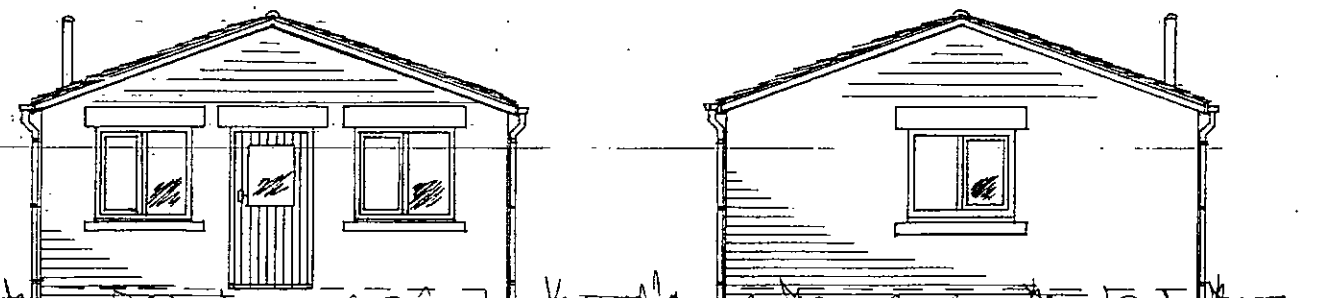

Proposed Front

Proposed Rear

Heathercliffe Lodge, Hartcliffe Hill Road,
Proposed Alts to Building to form Bungalow
Plan Scale 1:100 – Oct 2015