



SIDE ELEVATION


SIDE ELEVATION

Scale Check:

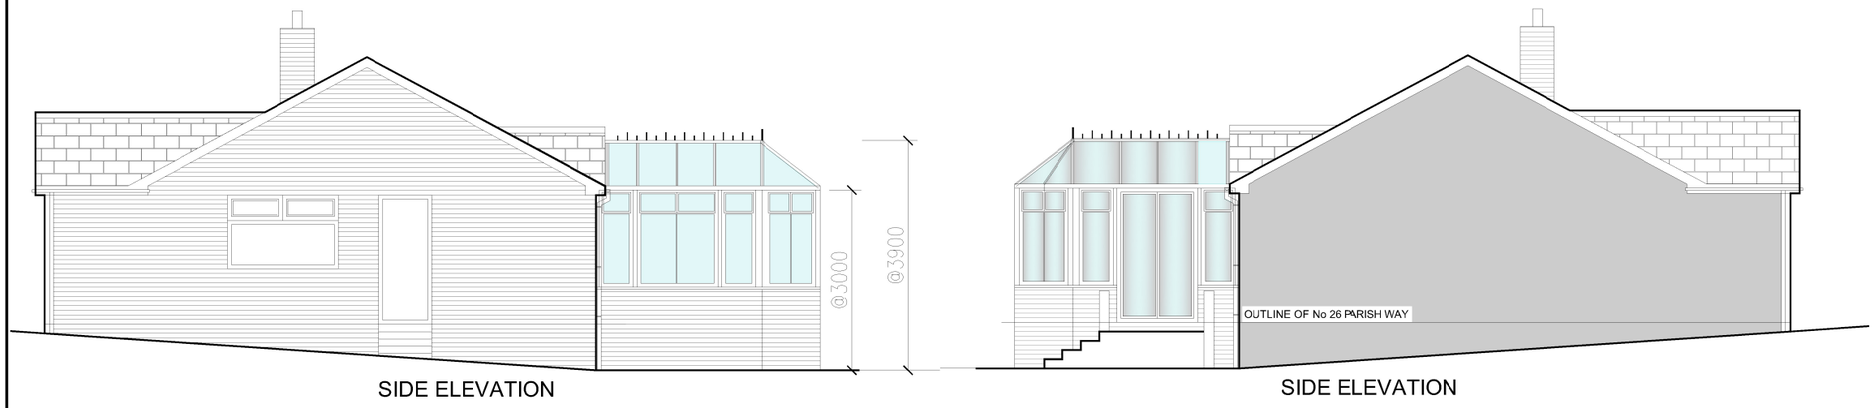


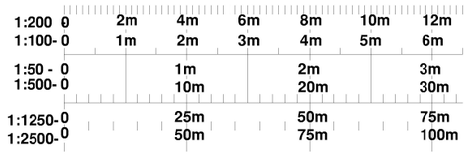

FRONT ELEVATION

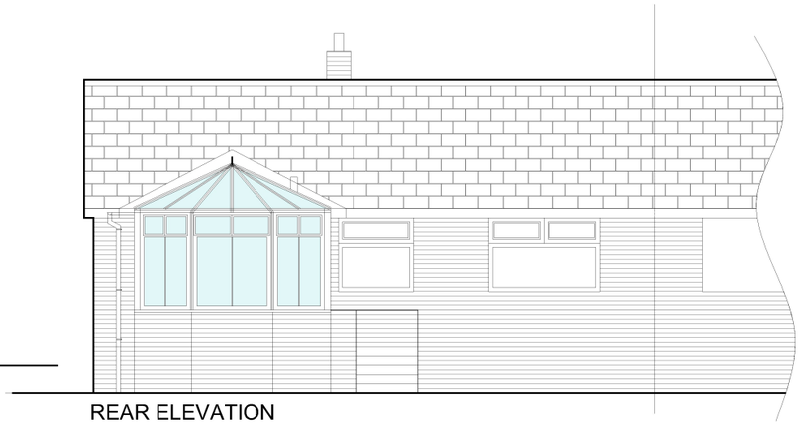

REAR ELEVATION

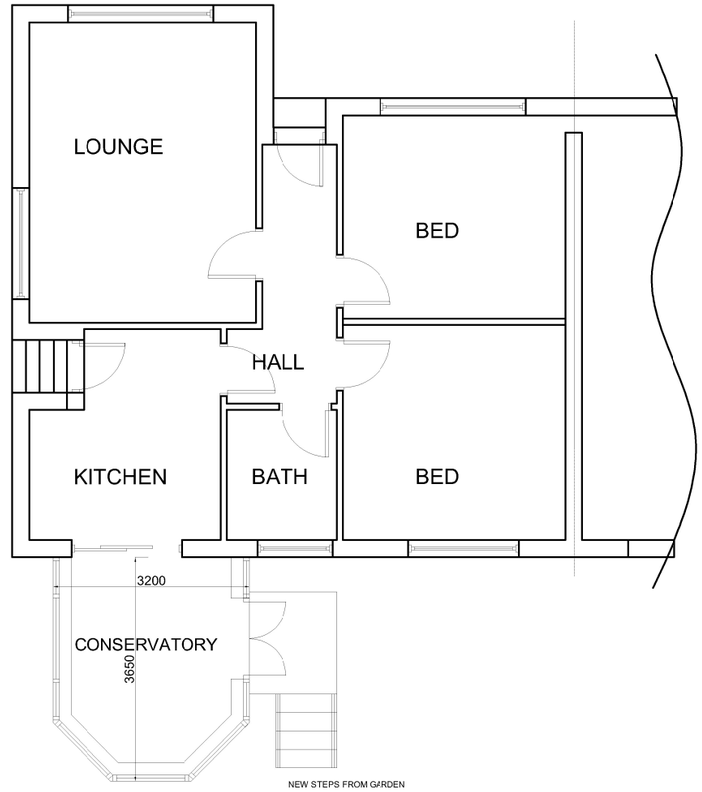



CONSERVATORY IN SHOWROOM (NTS)
BRICKWORK FOR ILLUSTRATION PURPOSES ONLY

MATERIALS:
CONSERVATORY - WHITE UPVC
BRICKWORK - TO MATCH EXISTING DWELLING

CLIENT DETAILS	PROJECT	TITLE		REV	DESCRIPTION	DATE
MR & MRS HARRISON	PROPOSED NEW REAR CONSERVATORY	PROPOSED DETAILS				
24 PARISH WAY MONK BRETTON	REFERENCE 23-05-018-03	SCALE DATE	1:100@A3 21.07.23			

9 Malham Close
Shafton
Barnsley
S72 8PE
Tel: 07305270468
ian@residentials72.co.uk

RESIDENTIAL S72 LTD

©This drawing is copyright of Residential S72 Ltd