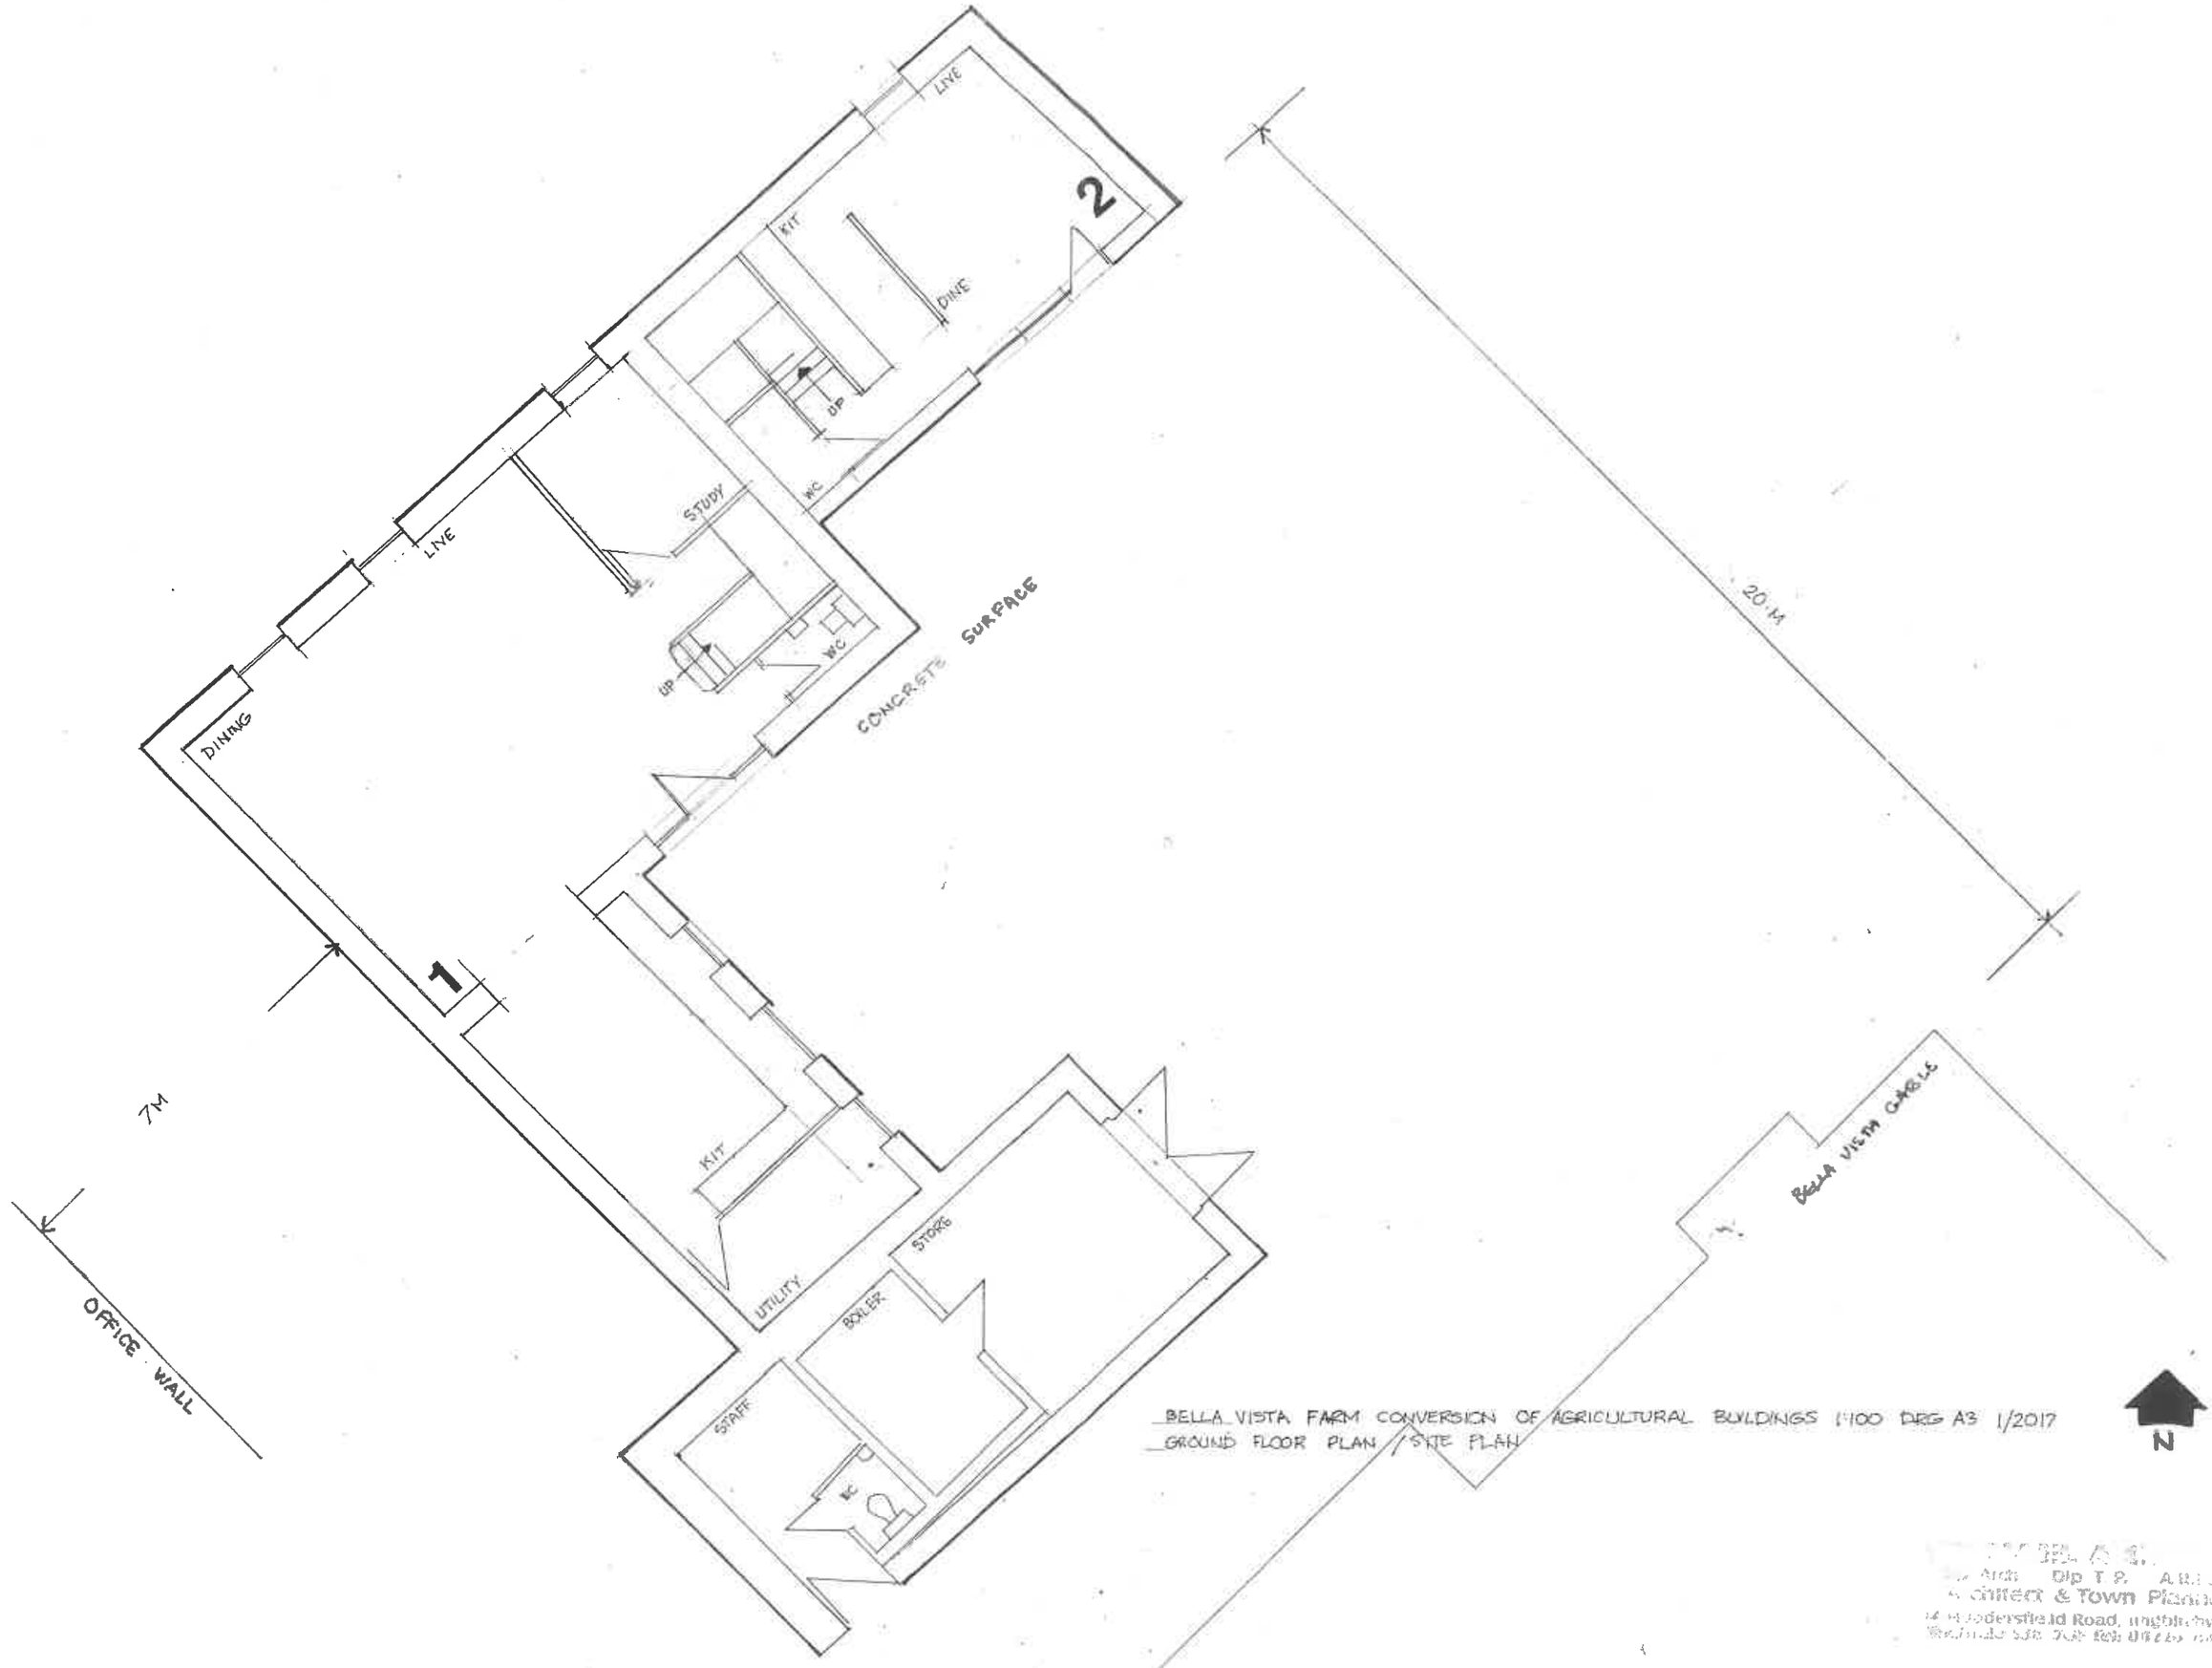


BELLA VISTA FARM CONVERSION OF AGRICULTURAL BUILDINGS 1:100 DRG A3 1/2017
GROUND FLOOR PLAN / SITE PLAN

Dip T.P. A.R.I.A.S.
Architect & Town Planner
Huddersfield Road, Ingbirchworth