


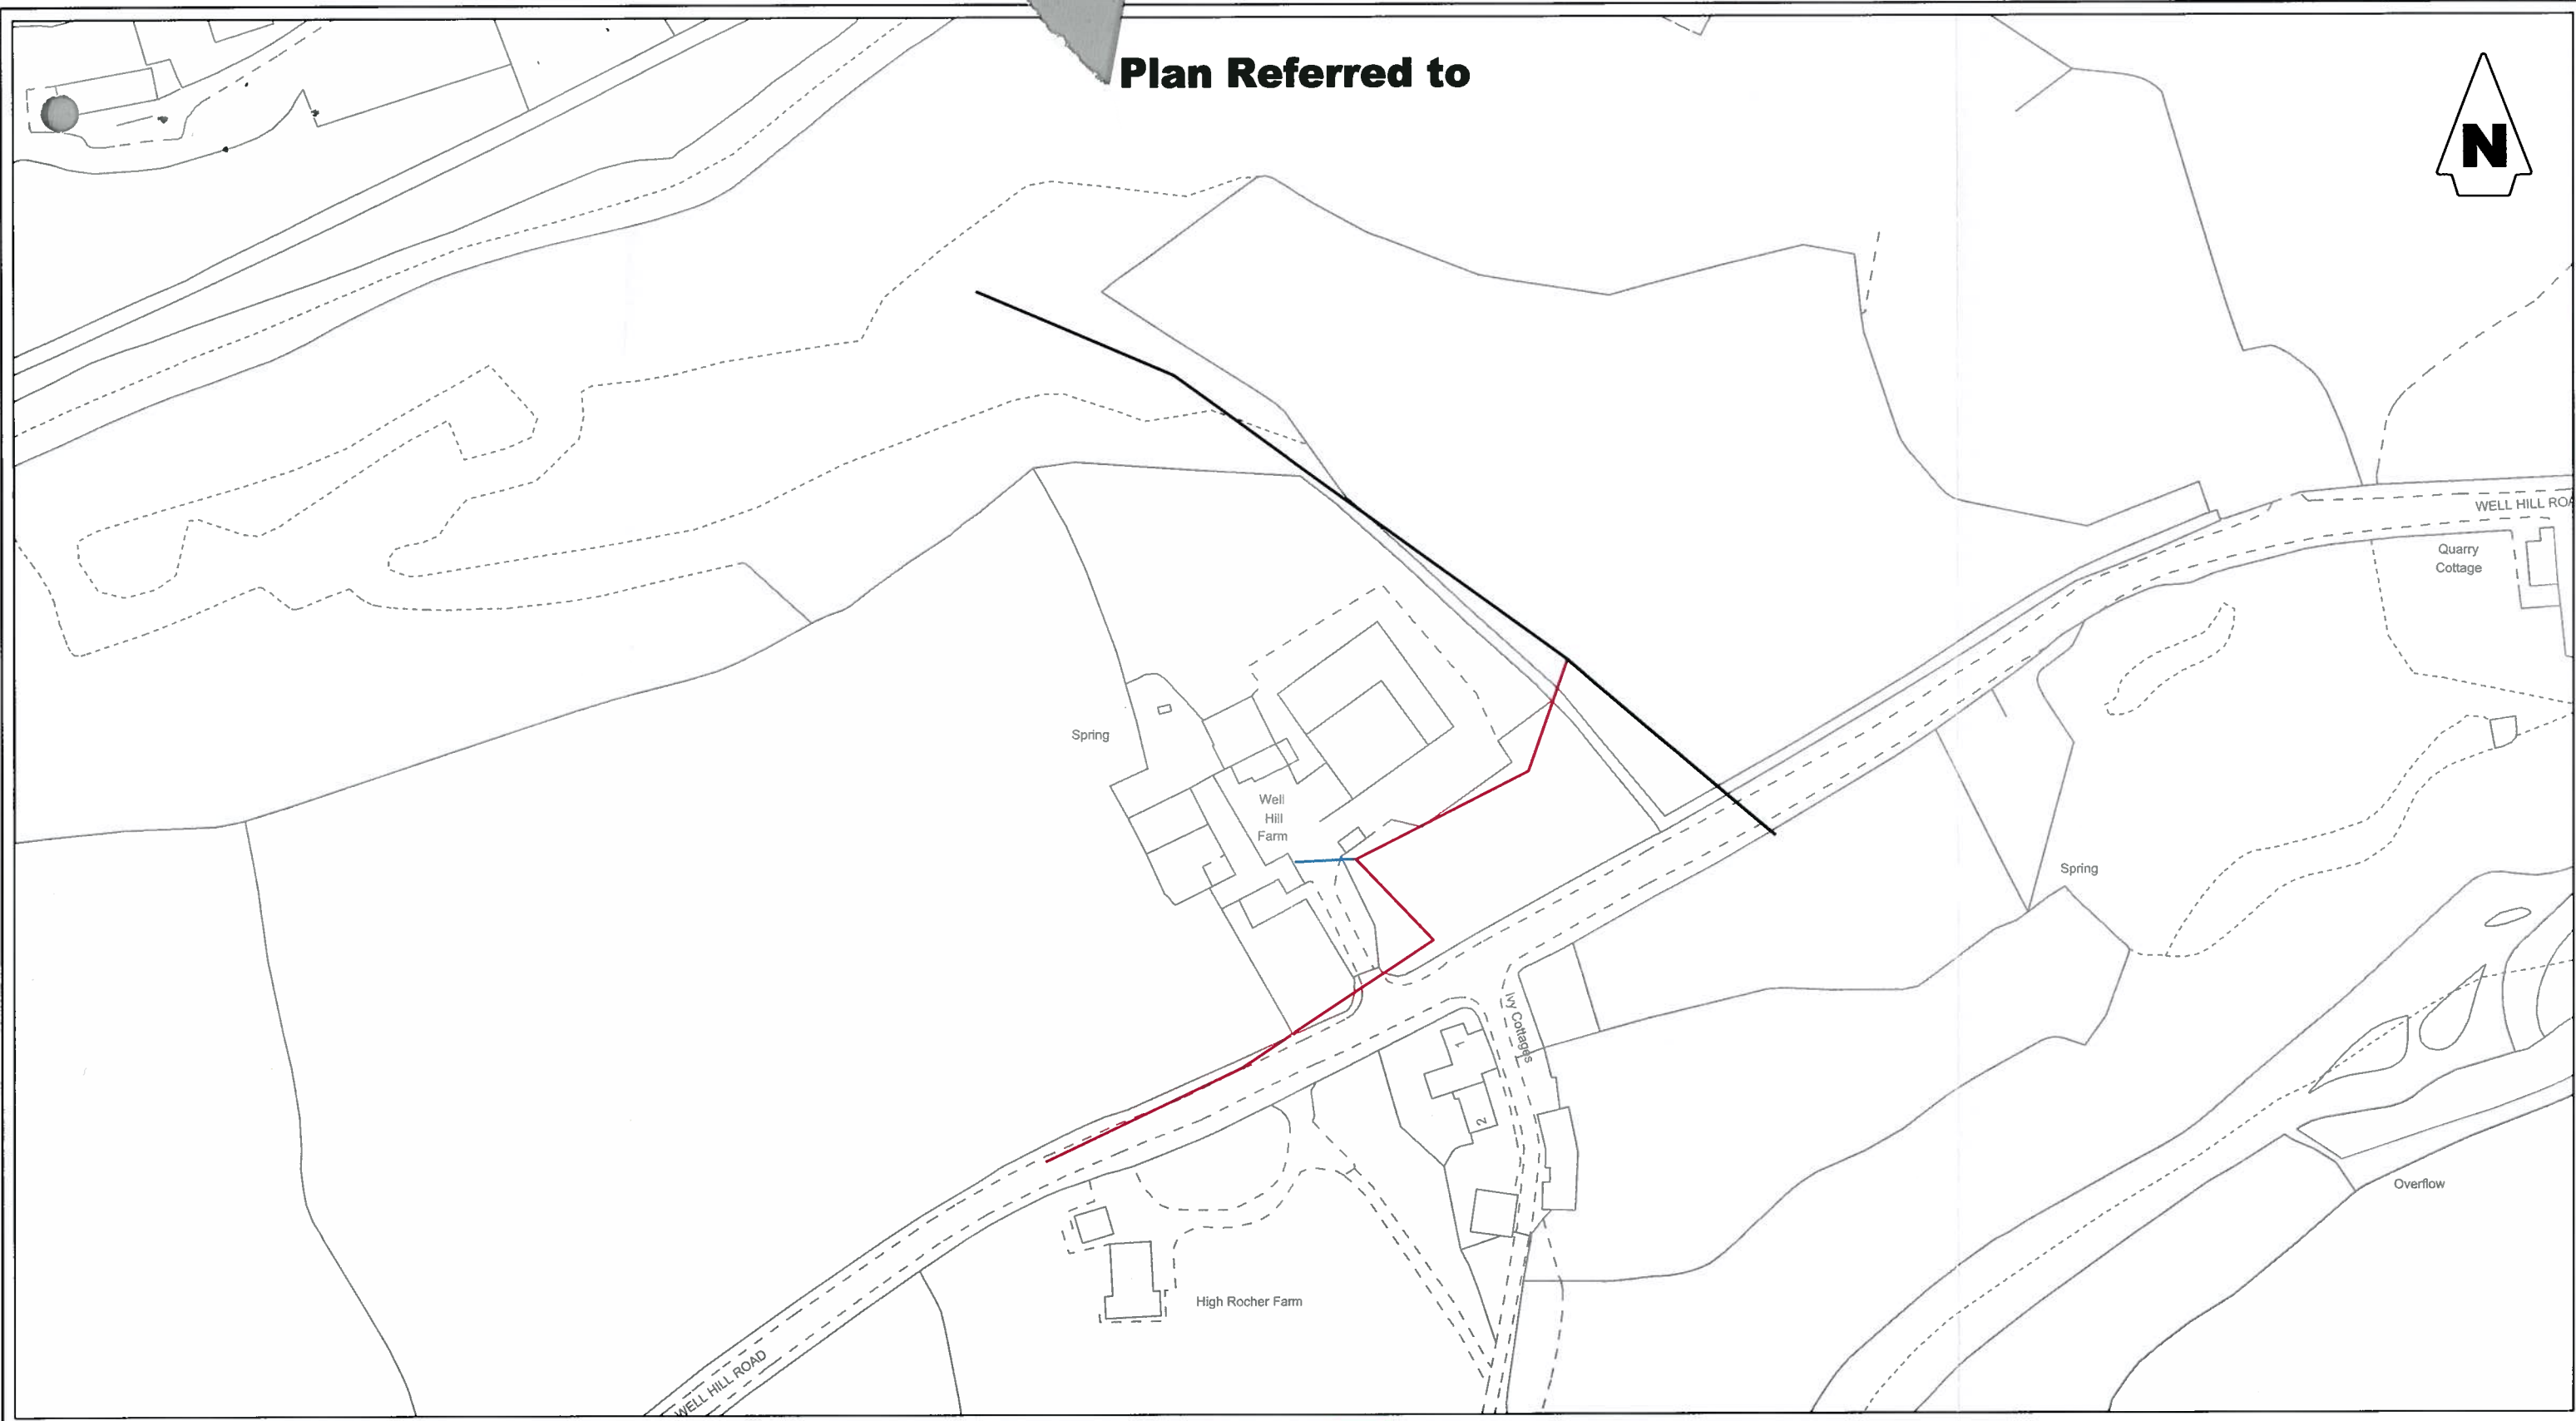

Plan Referred to



KEY TO DRAWING EXISTING OVERHEAD LINE PROPOSED OVERHEAD LINE RECOVERED OVERHEAD LINE	National Grid Reference SK286995	NORTHERN POWERGRID Manufacturer Details	Lloyds Court, 78 Grey Street, Newcastle Upon Tyne, NE1 6AF			
	1:50,000 Sheet Number..... 110		SHEFFIELD, PENISTONE			
	Local Authority SHEFFIELD MD	Sheet No.	Scale	SPRING VALE 11KV (PZ23239405)		
			1:1250	ASSOC. LV REFURB/REBUILD FROM HI (ASSOC. YP11720)		
	Based on the Ordnance Survey Map with the sanction of the controller of HM Stationery Office Crown copyright reserved. Licensee: Northern Powergrid Holdings Company Registered Office: Lloyds Court, 78 Grey Street, Newcastle Upon Tyne, NE1 6AF. Registered in England and Wales Number 3476201	Prepared By John.Brooke	Document Details LEGAL DRAWINGS			
		Revised	Grid Reference	Drawing No.	Historic Ref No.	
			SK286995	C1019701	YP13139	
		Date Issued	Checked By	Revision	Notes	
		21/02/2013	P. CAIN			

A3