
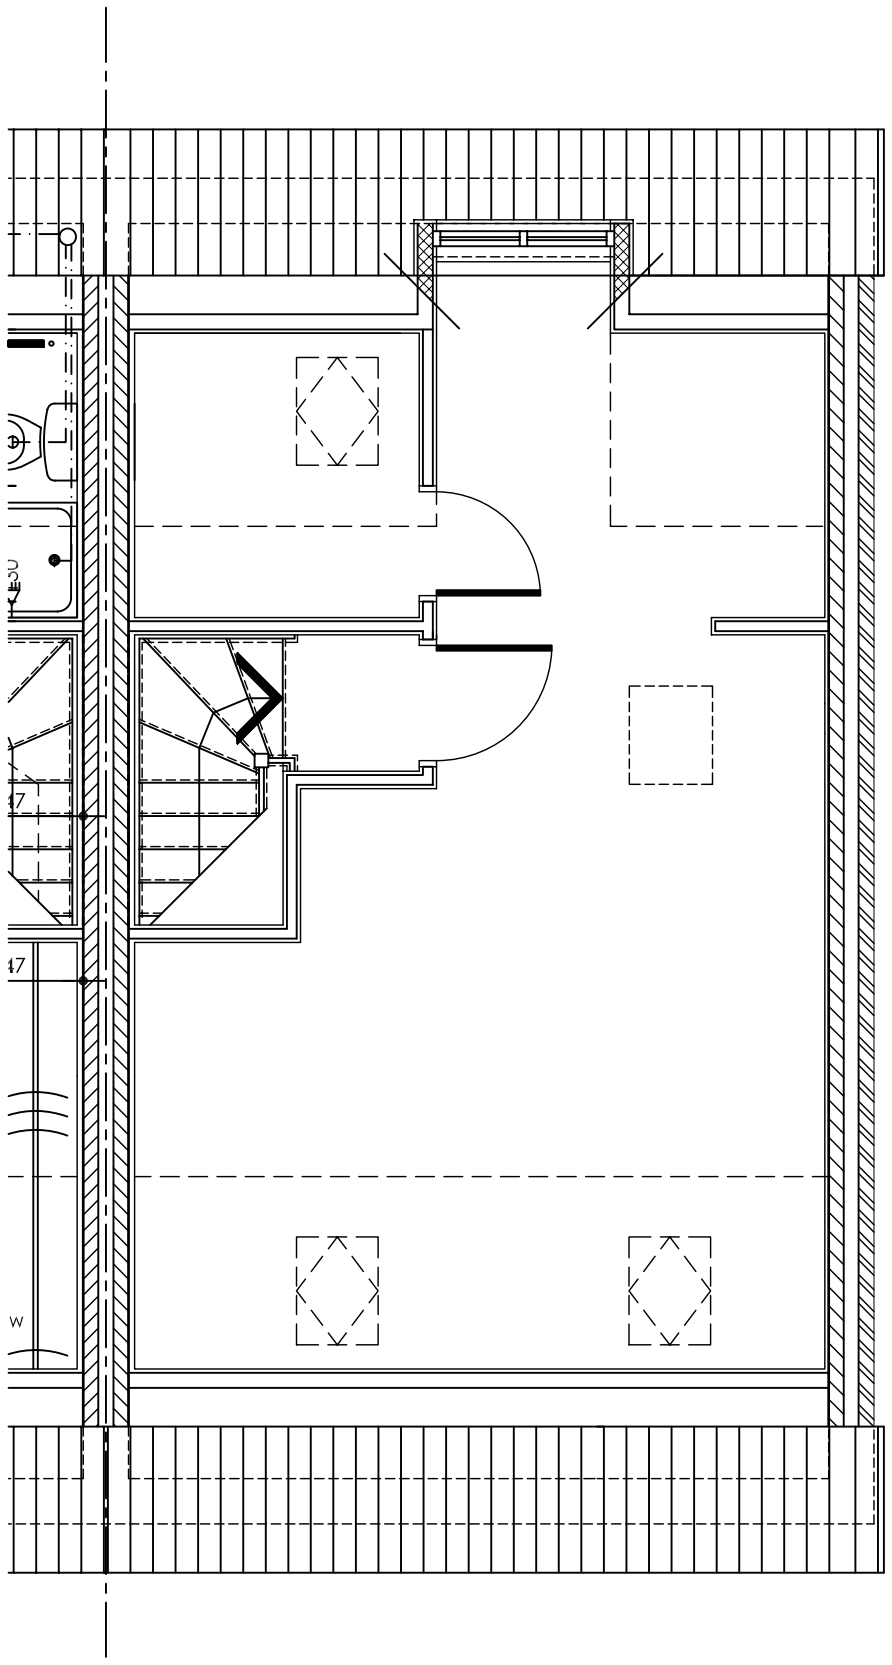


SECOND FLOOR

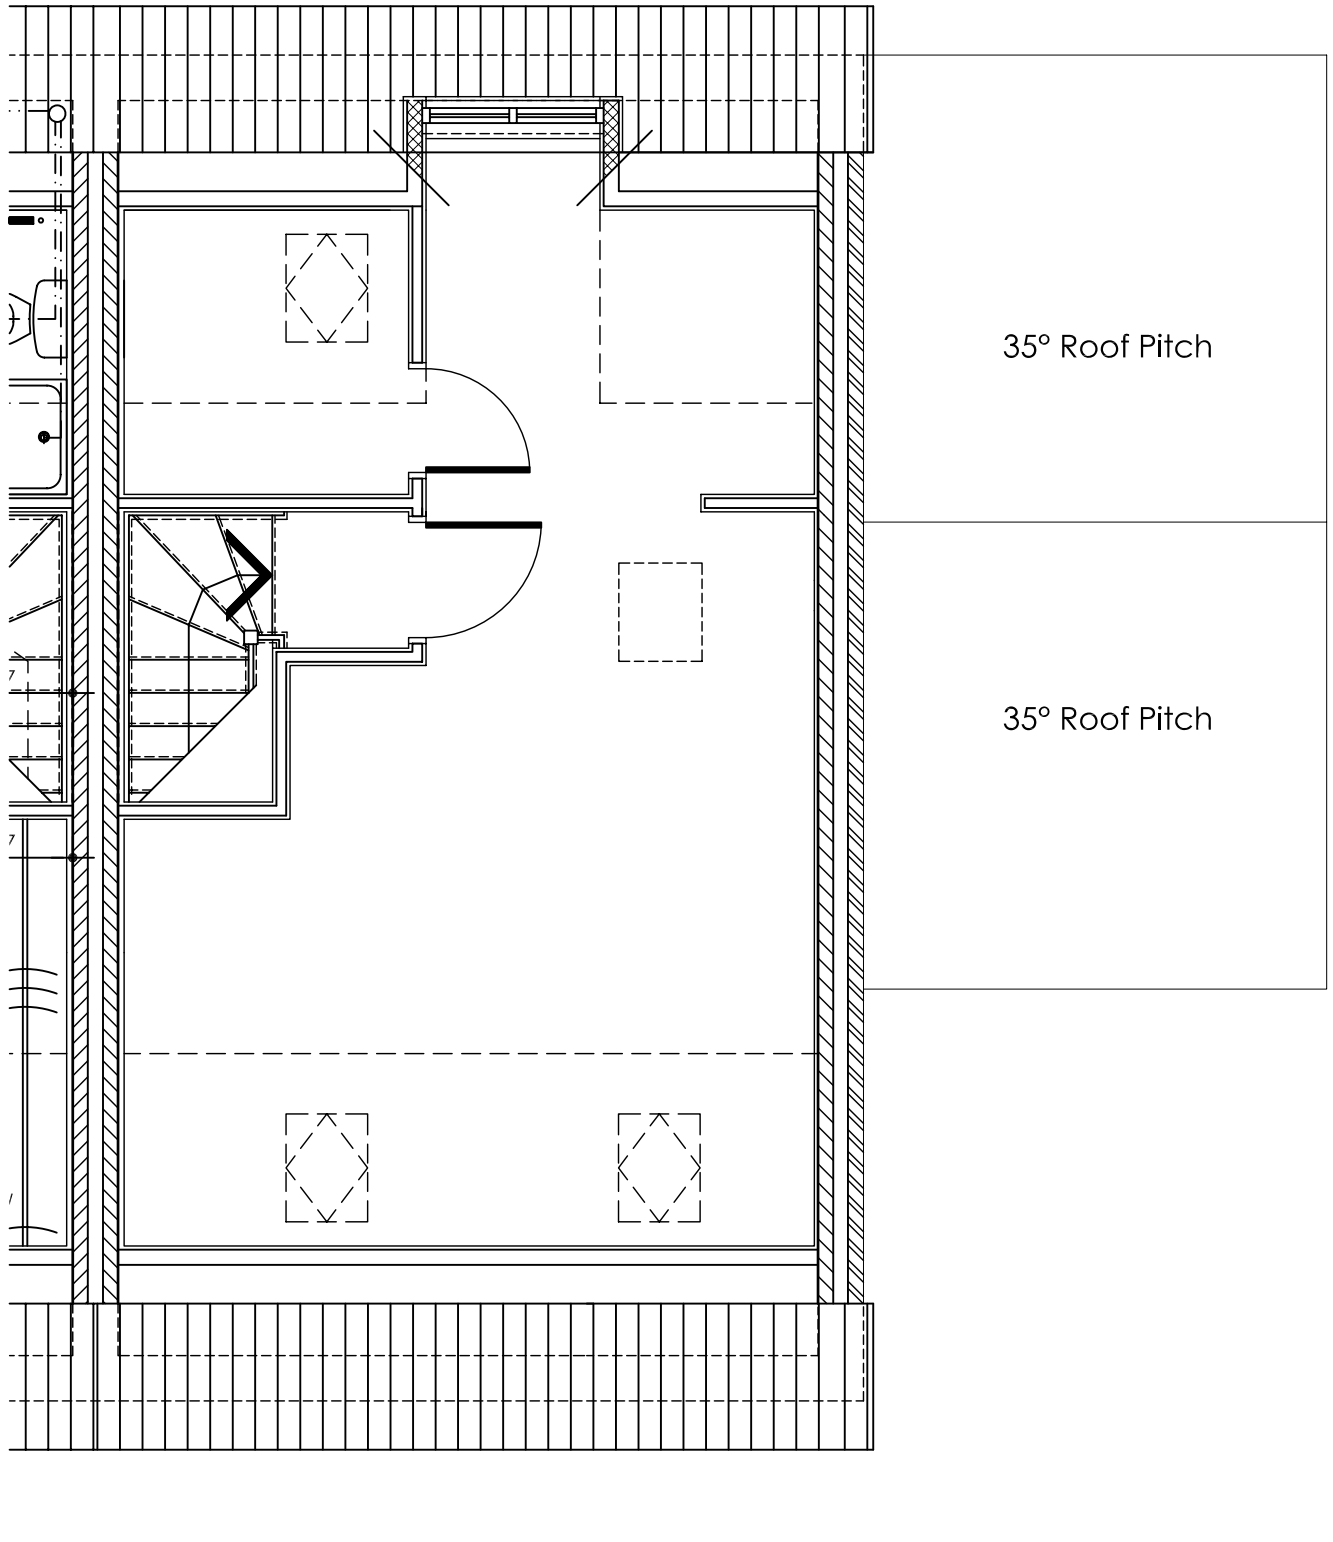

PROPOSED SECOND FLOOR

Revision :

Scale : 1:50 @A3

Date : 10/06/11

Drawn by : SB

Project :
PROPOSED DEVELOPMENT AT
35 PARK HOLLOW,
WOMBWELL

Title :
SECOND FLOOR

Drg No : SF Rev : -