
EXISTING
CO-OPERATIVE
SUPERMARKET

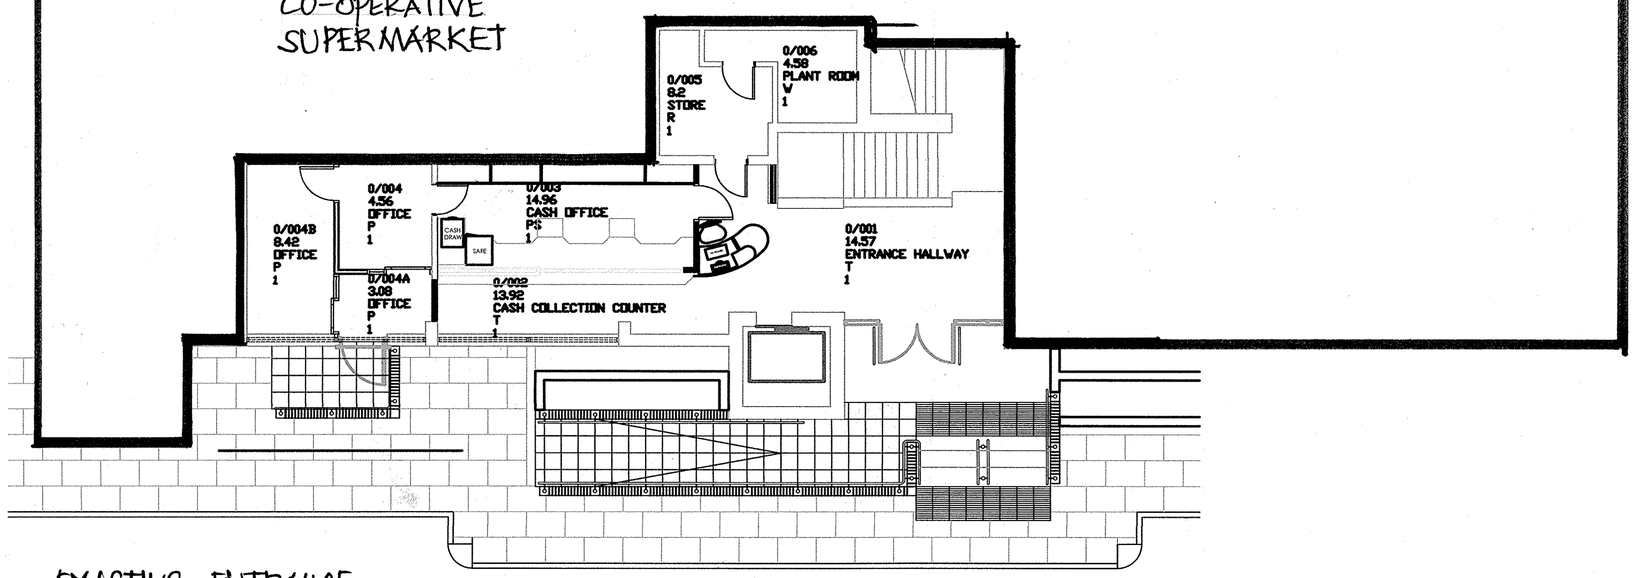

SCALE 1:100

HOYLAND TOWN HALL - EXISTING ENTRANCE

BARNSLEY
Metropolitan Borough Council

Property & Procurement
Keith S. Hilton, FRICS
Assistant Executive Director
County Way
Barnsley S70 2DT
Tel. 01226 774300
Fax. 01226 774399

PROJECT
ASSET MANAGEMENT SURVEY

DRAWING
GROUND FLOOR
HOYLAND COUNCIL OFFICES

Drawn		Revision
S.Ellis		

Scale	Date
1:100	

Project Code	Drawing No.

C.A.D File Name

Layer State