



Elevations

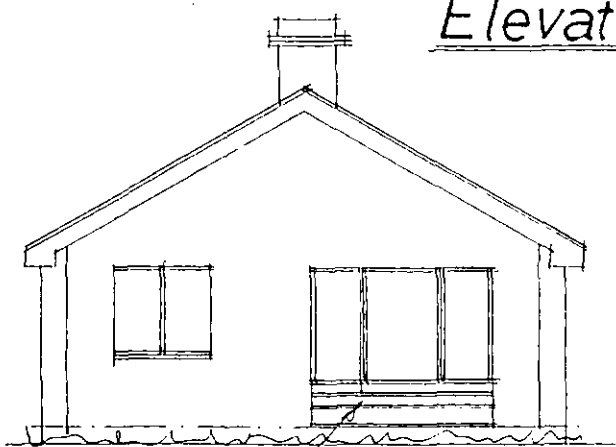



Front

P.V.C. BASE TO EXIST
LOUNGE WINDOW

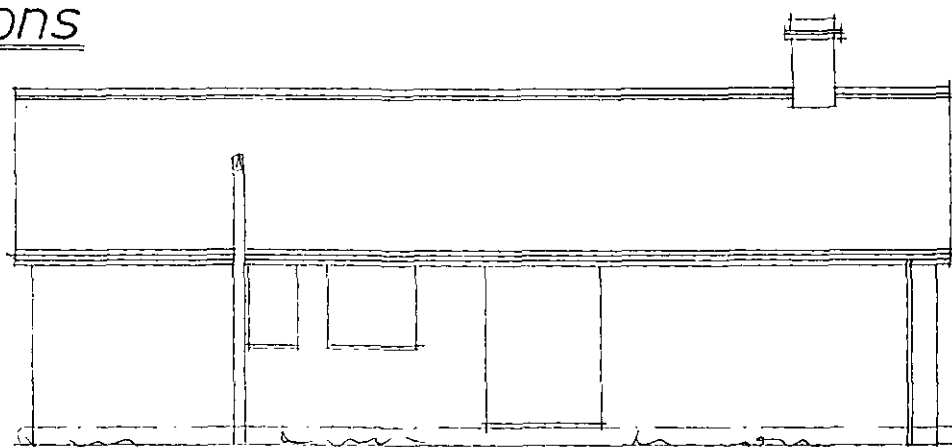

Side

Layout.

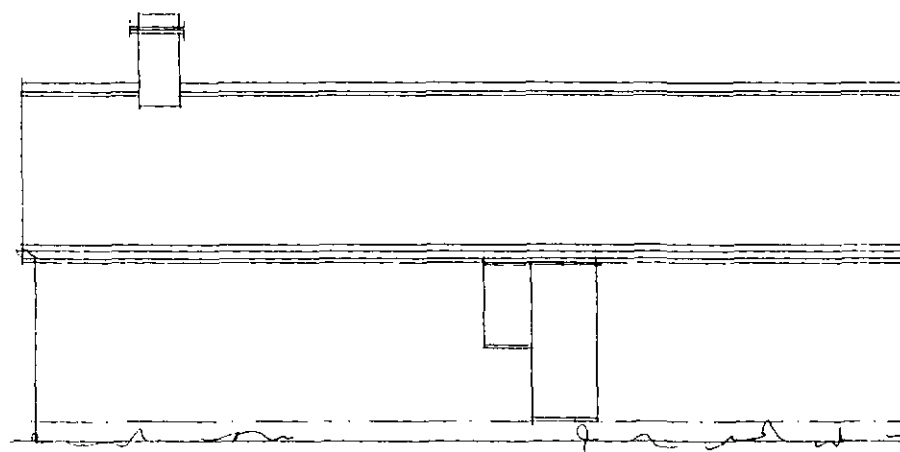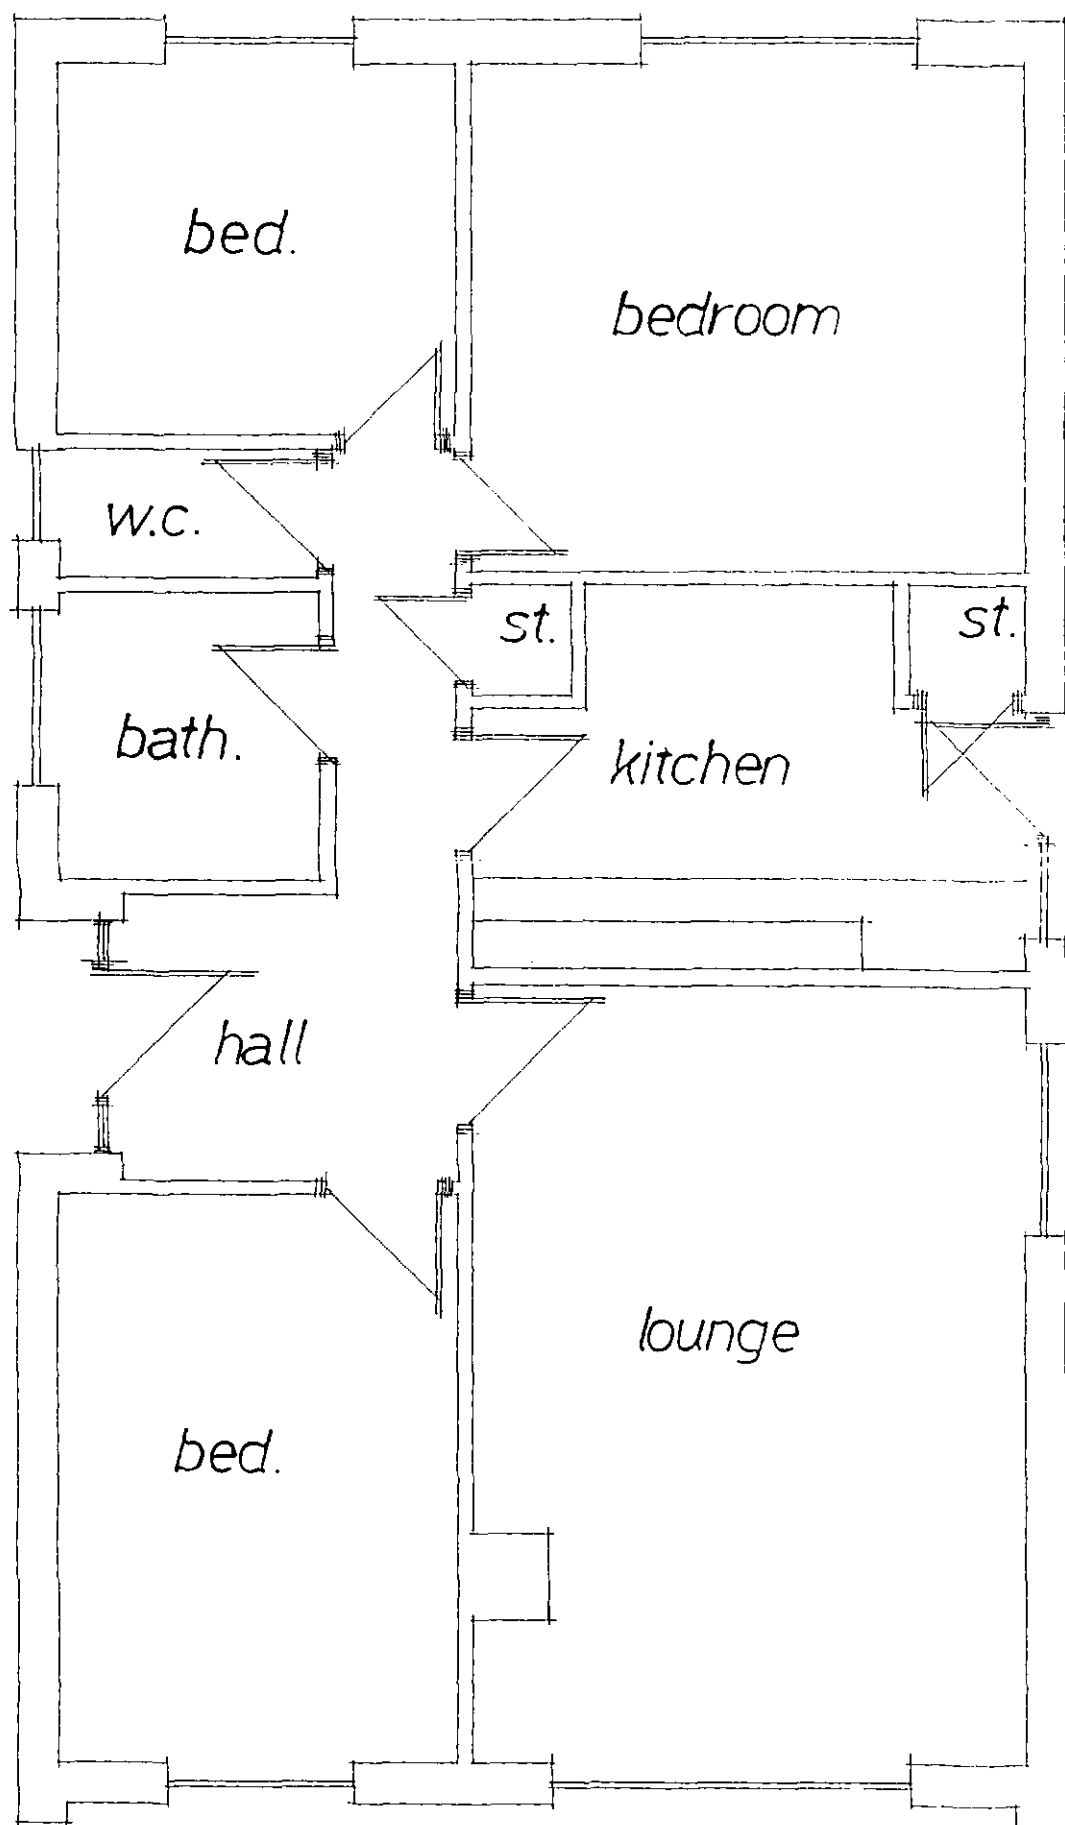

Side

Rev	Notes	Date

Garry
Greetham
Associates Ltd
Residential
Design Consultant
Westwood House
18 Carr Lane
Tankersley
Barnsley S75 3BE
Tel(01226)746573

PROJECT	Bay Window Extension
CLIENT	Mr. & Mrs. T. Weatherley
TITLE	Property as Existing
ADDRESS	13 Crabtree Drive, Great Houghton, Barnsley. S72 0AF
DRAWN BY	ggg
SCALE	1:50: 1:100 DATE Aug.10
DRAWING No	541-01 REV

Member of the Chartered Institute
of Architectural Technologists