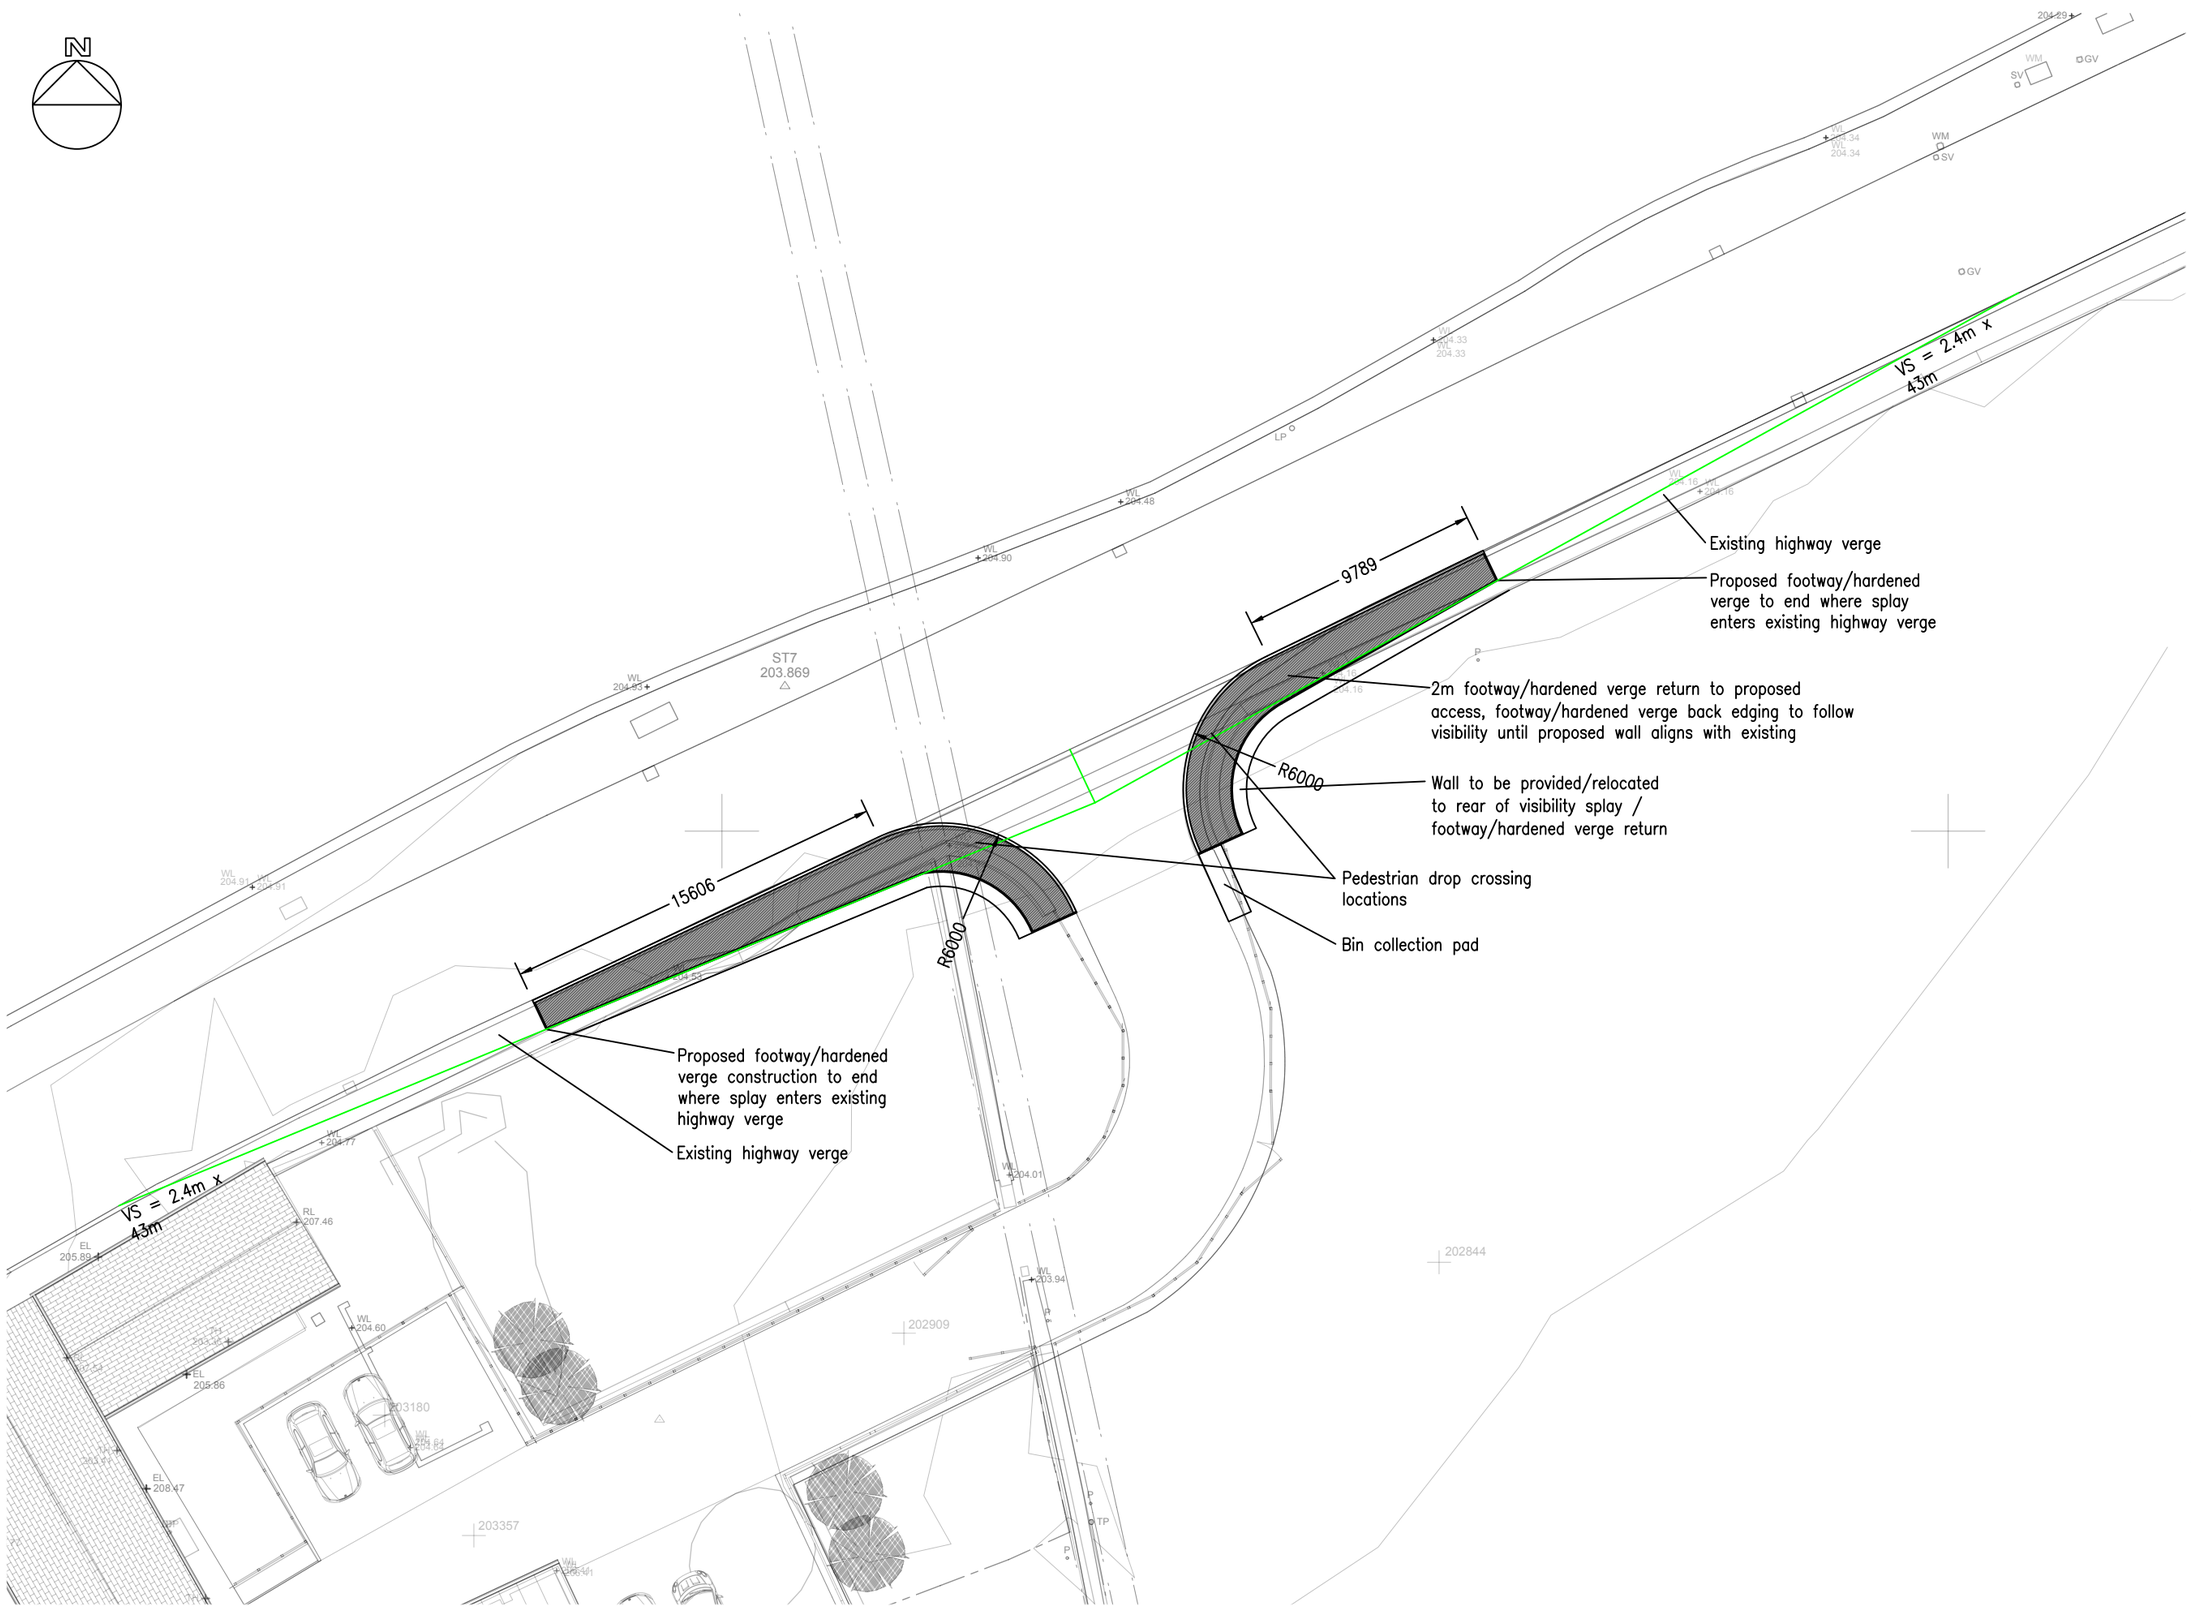

General Notes

- This drawing should not be scaled for setting out purposes.
- This drawing shows the provisional design only and is subject to Local Authority approval.
- This drawing is based upon a topographical / ordnance survey provided by others.

PARAGON HIGHWAYS

PROJECT TITLE
THURLSTONE FARM, THURLSTONE ROAD, PENISTONE

DRAWING TITLE
PROPOSED ACCESS DESIGN AND VISIBILITY

DRAWING NUMBER

ORIGINATOR	PROJECT	VOL.	TYPE	ROLE	NUMBER
PRGN –	2458 –	HGN –	DR –	CH –	0001 A

CLIENT
DAVID BARLOW

SCALE	SIZE	DRAWN	CHECKED	AUTHORISED	DATE
1:250	A3	AH	–	–	AUG 25

PARAGON HIGHWAYS
PEACH HOUSE WEST, THE WALLED GARDEN
NOSTELL ESTATE YARD
WAKEFIELD WF4 1AB

01924 291536
MAIL@PARAGONHIGHWAYS.COM

COPYRIGHT © 2024 PAUL HOBWORTH HIGHWAY CONSULTANTS LTD T/A PARAGON HIGHWAYS