

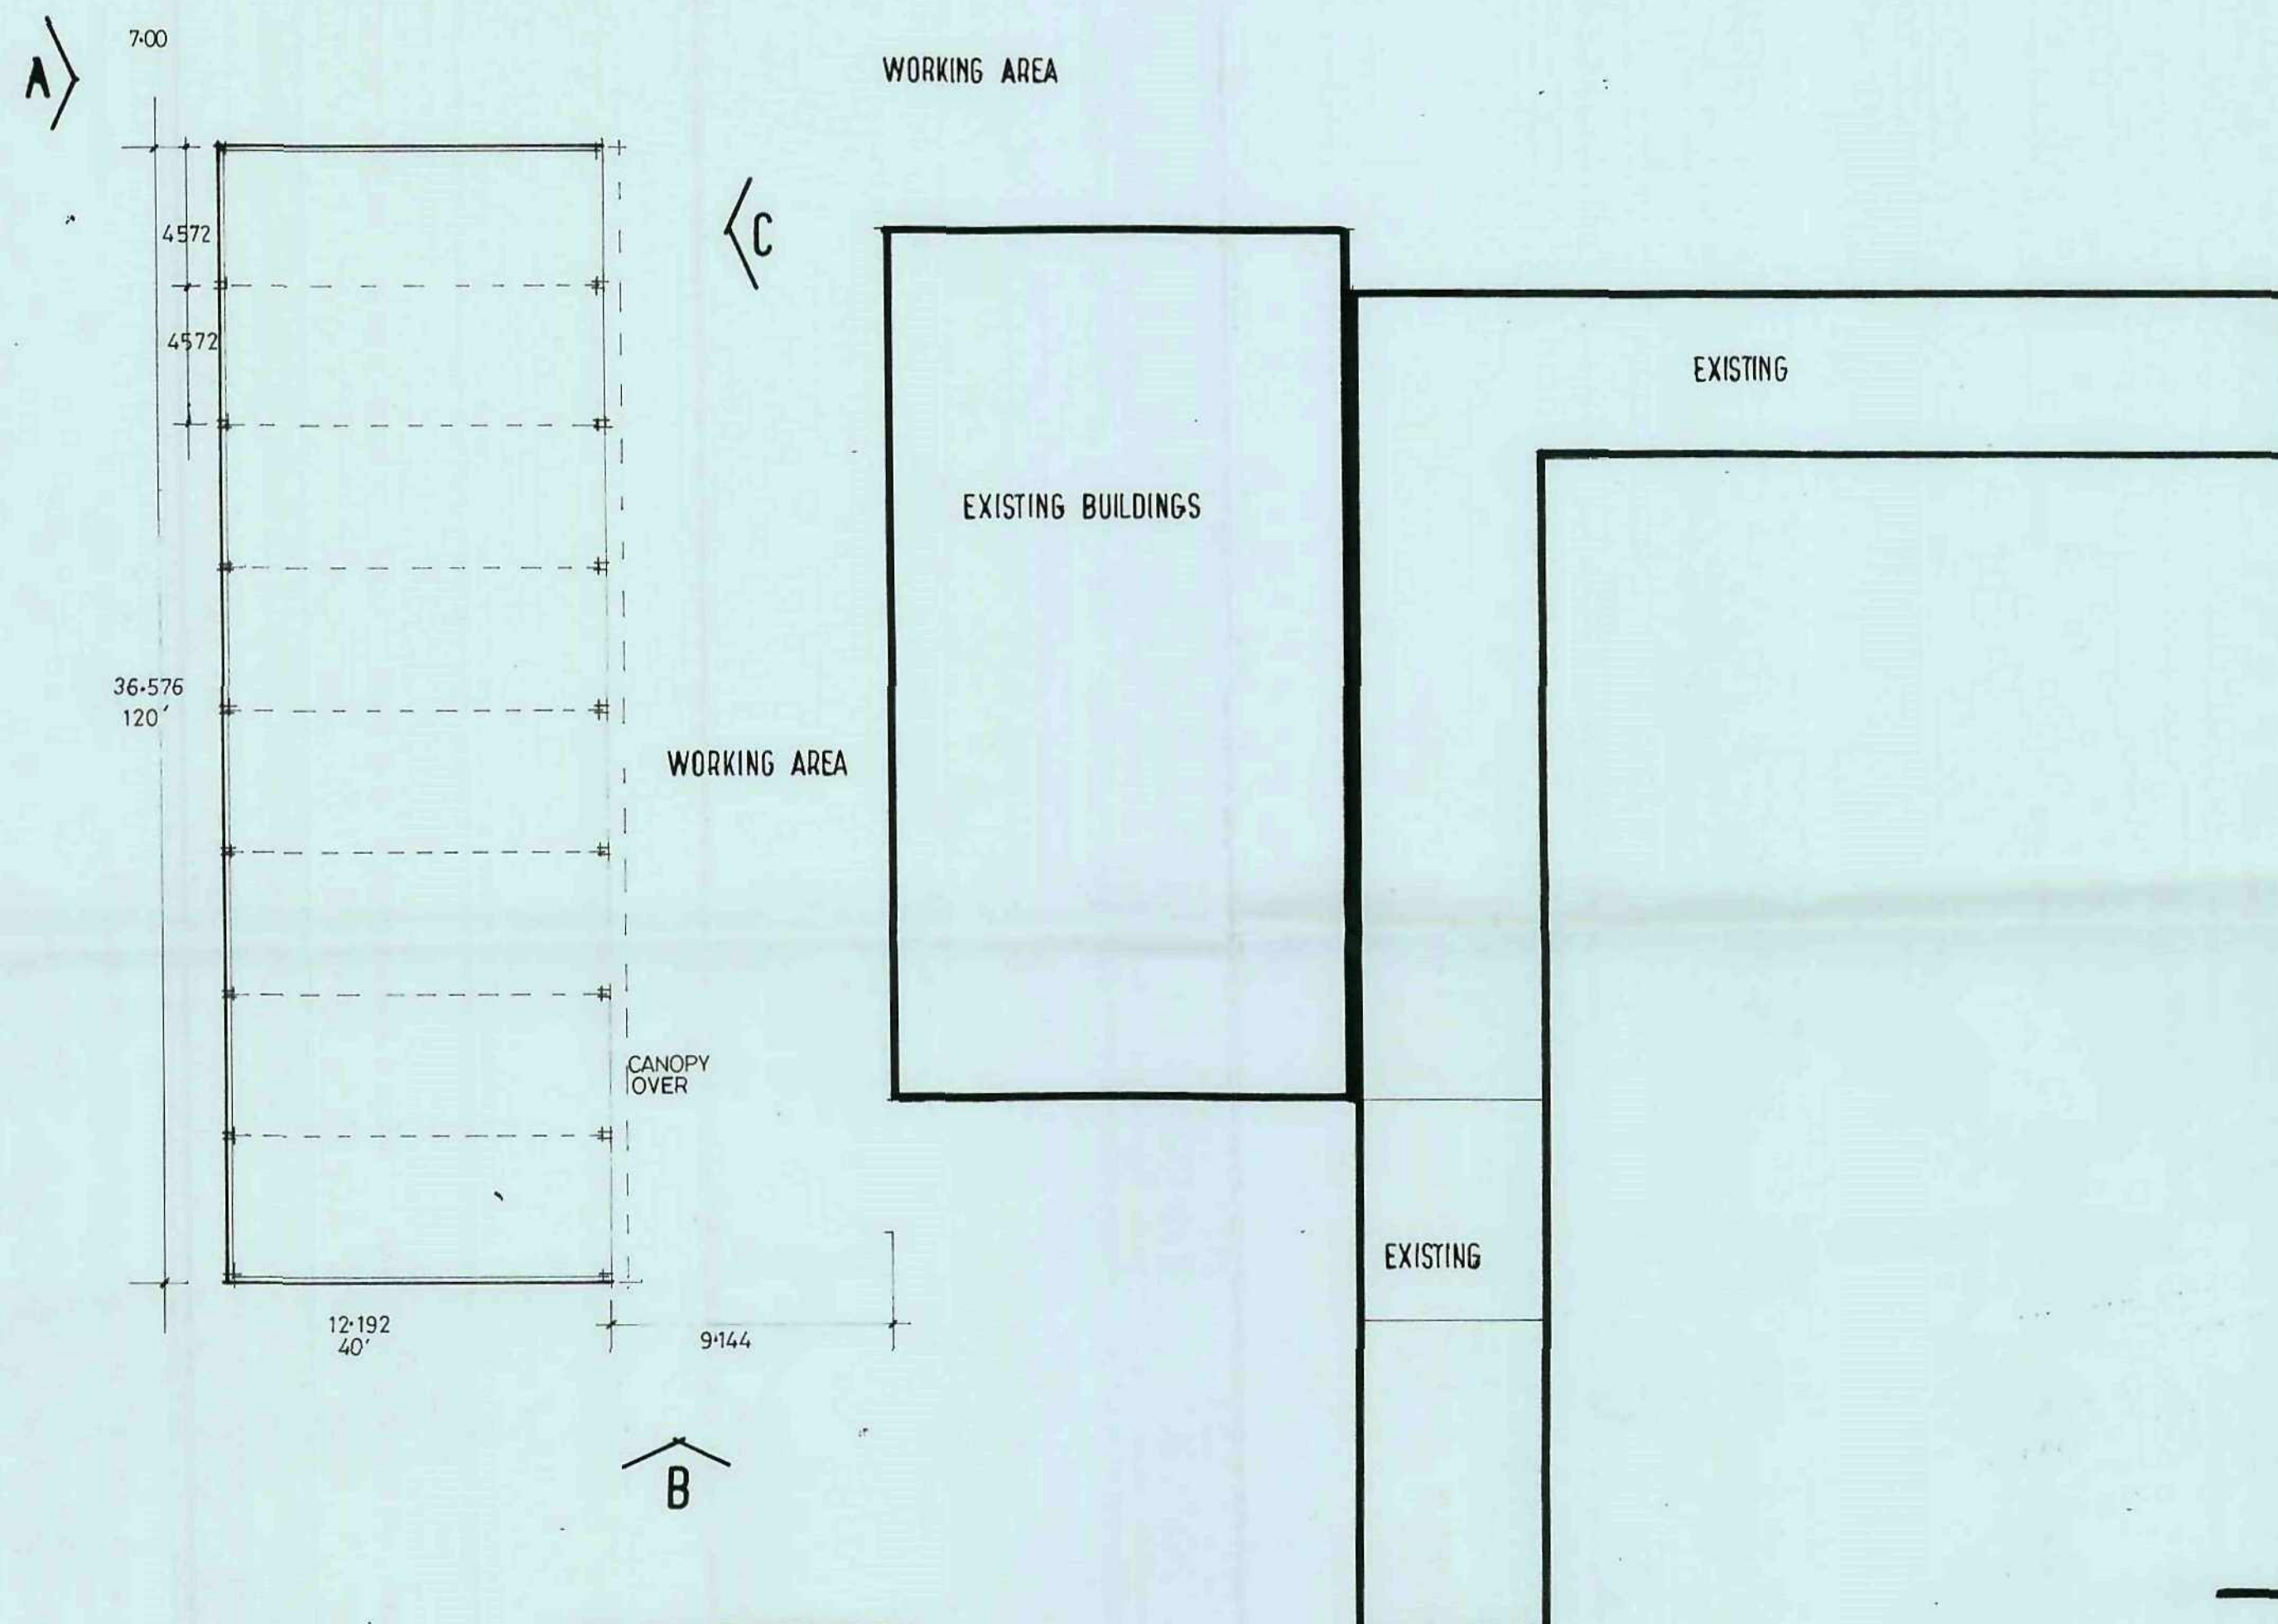
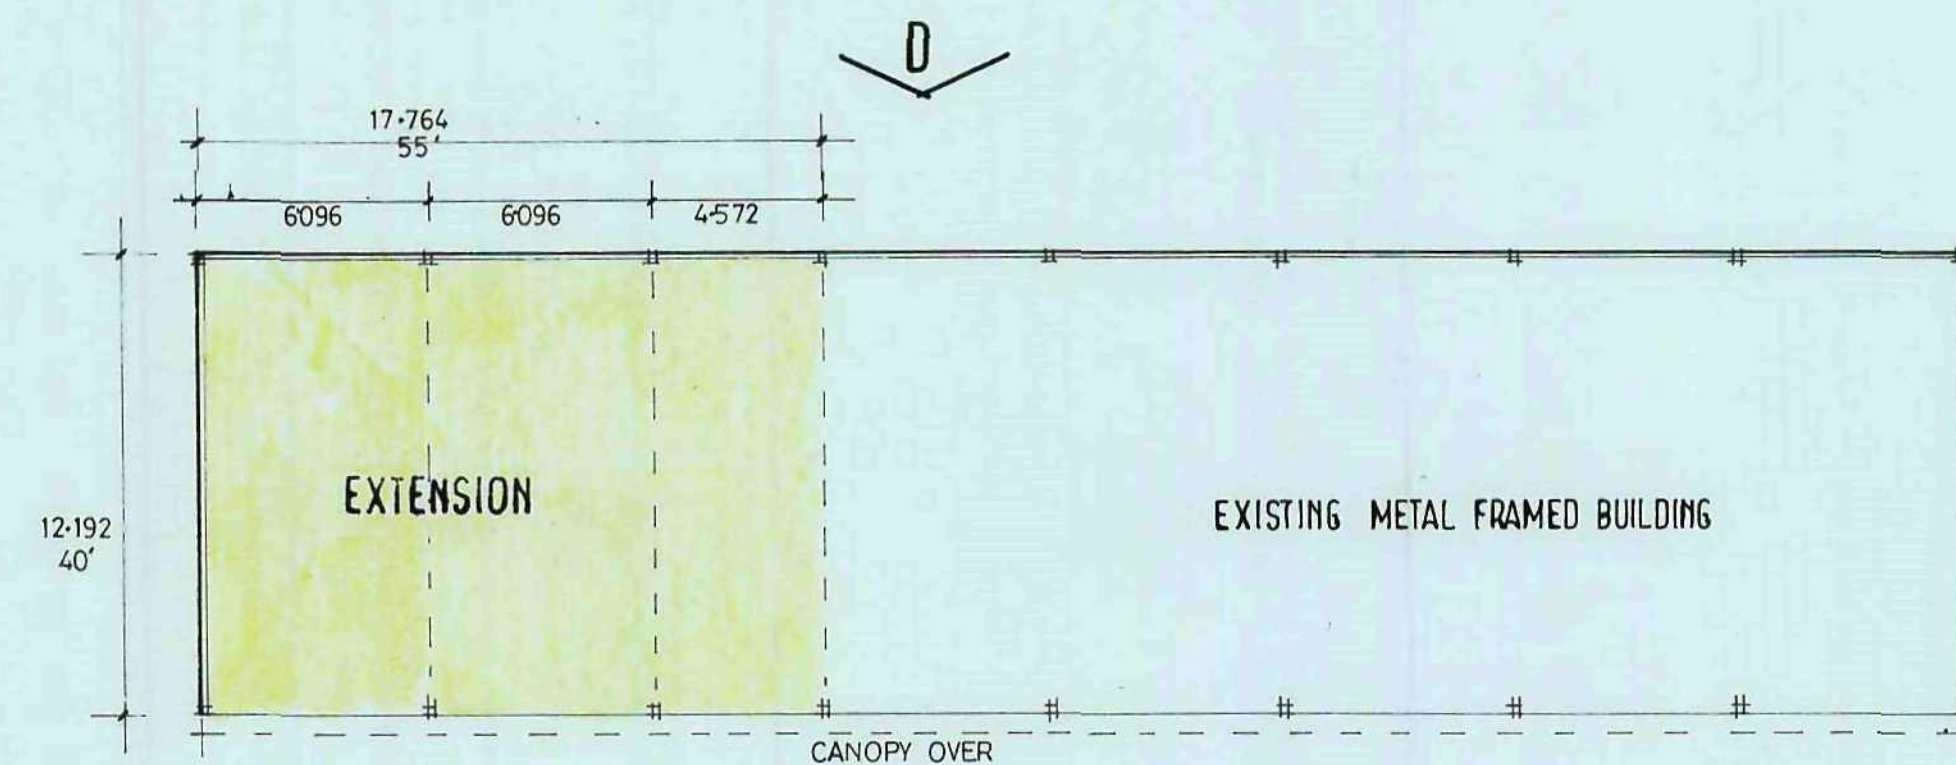
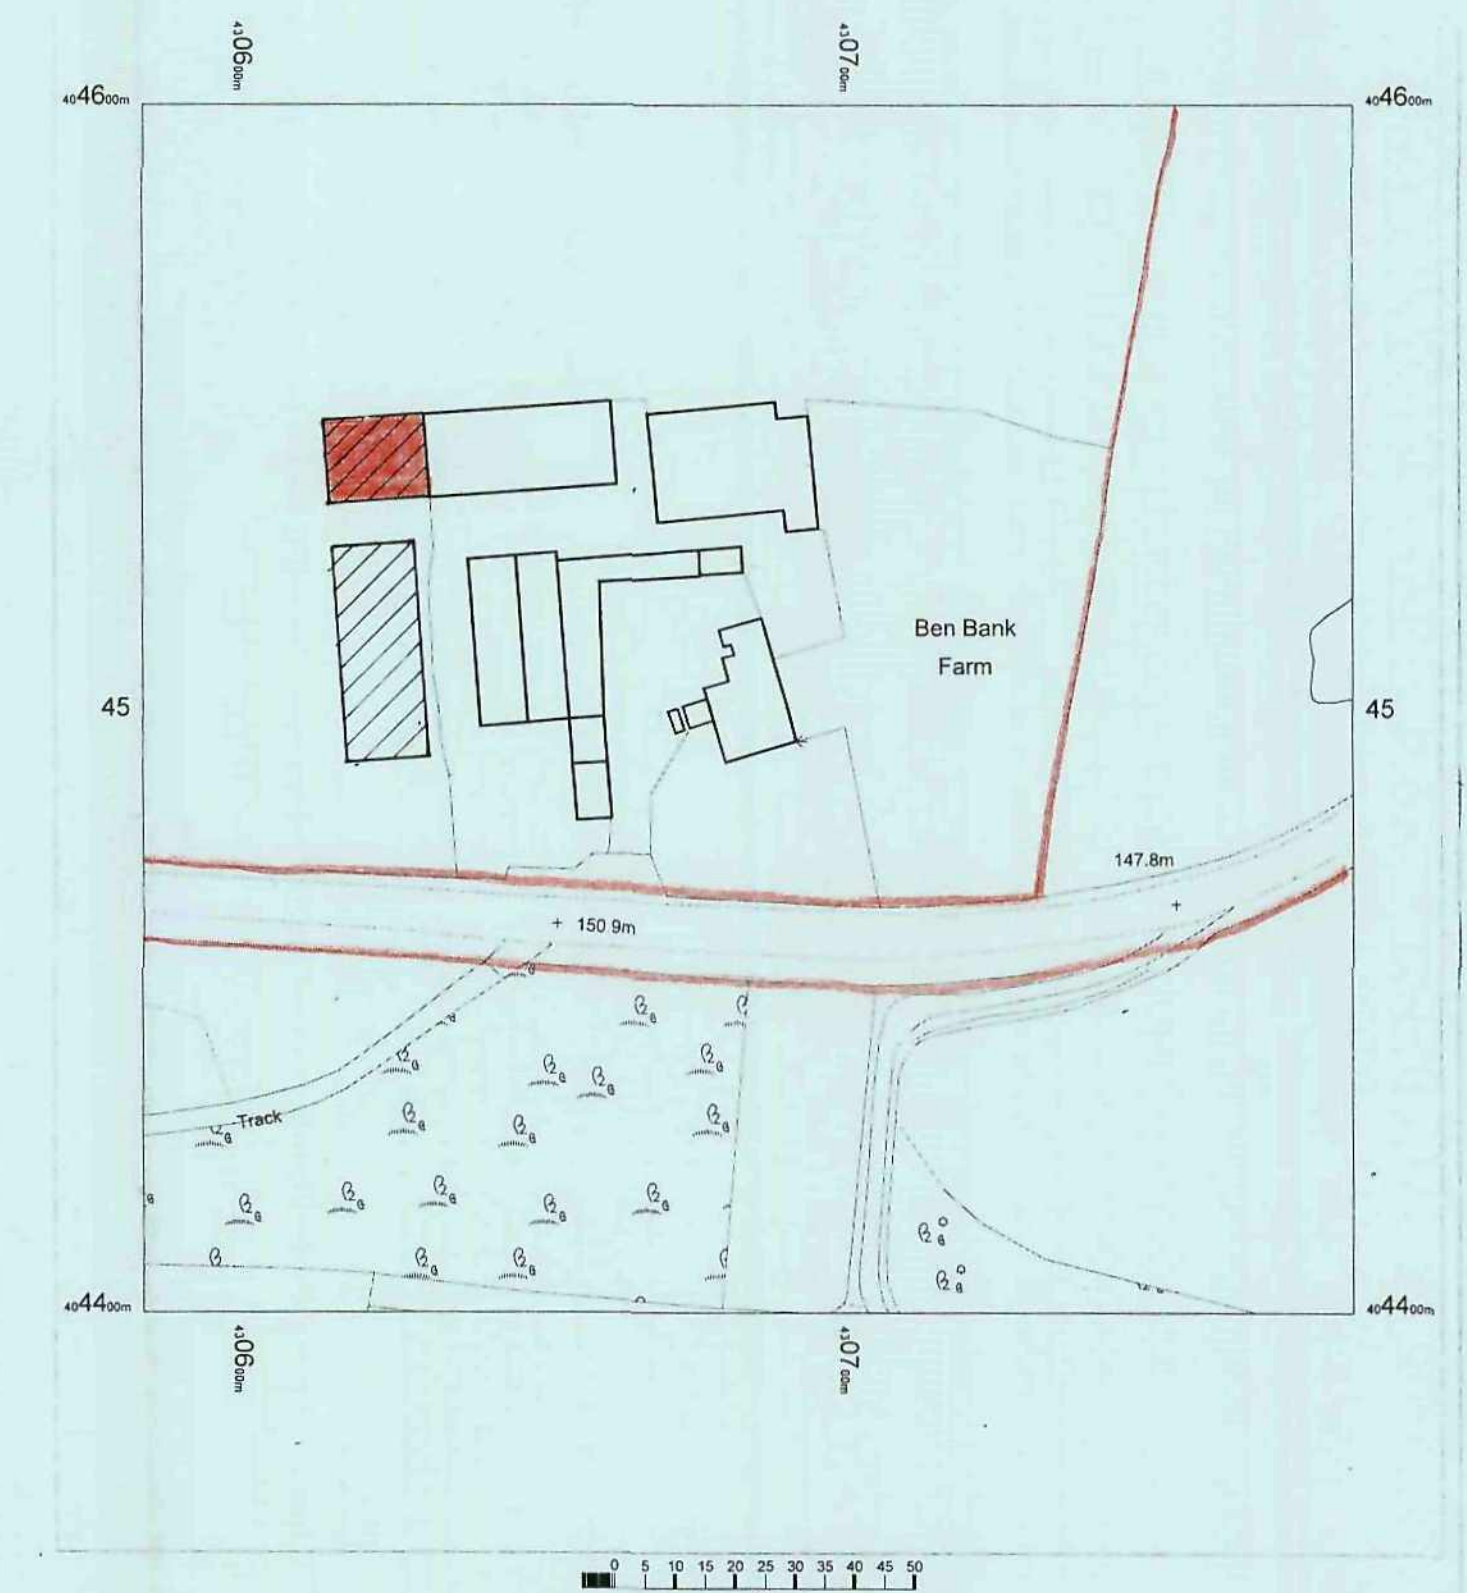


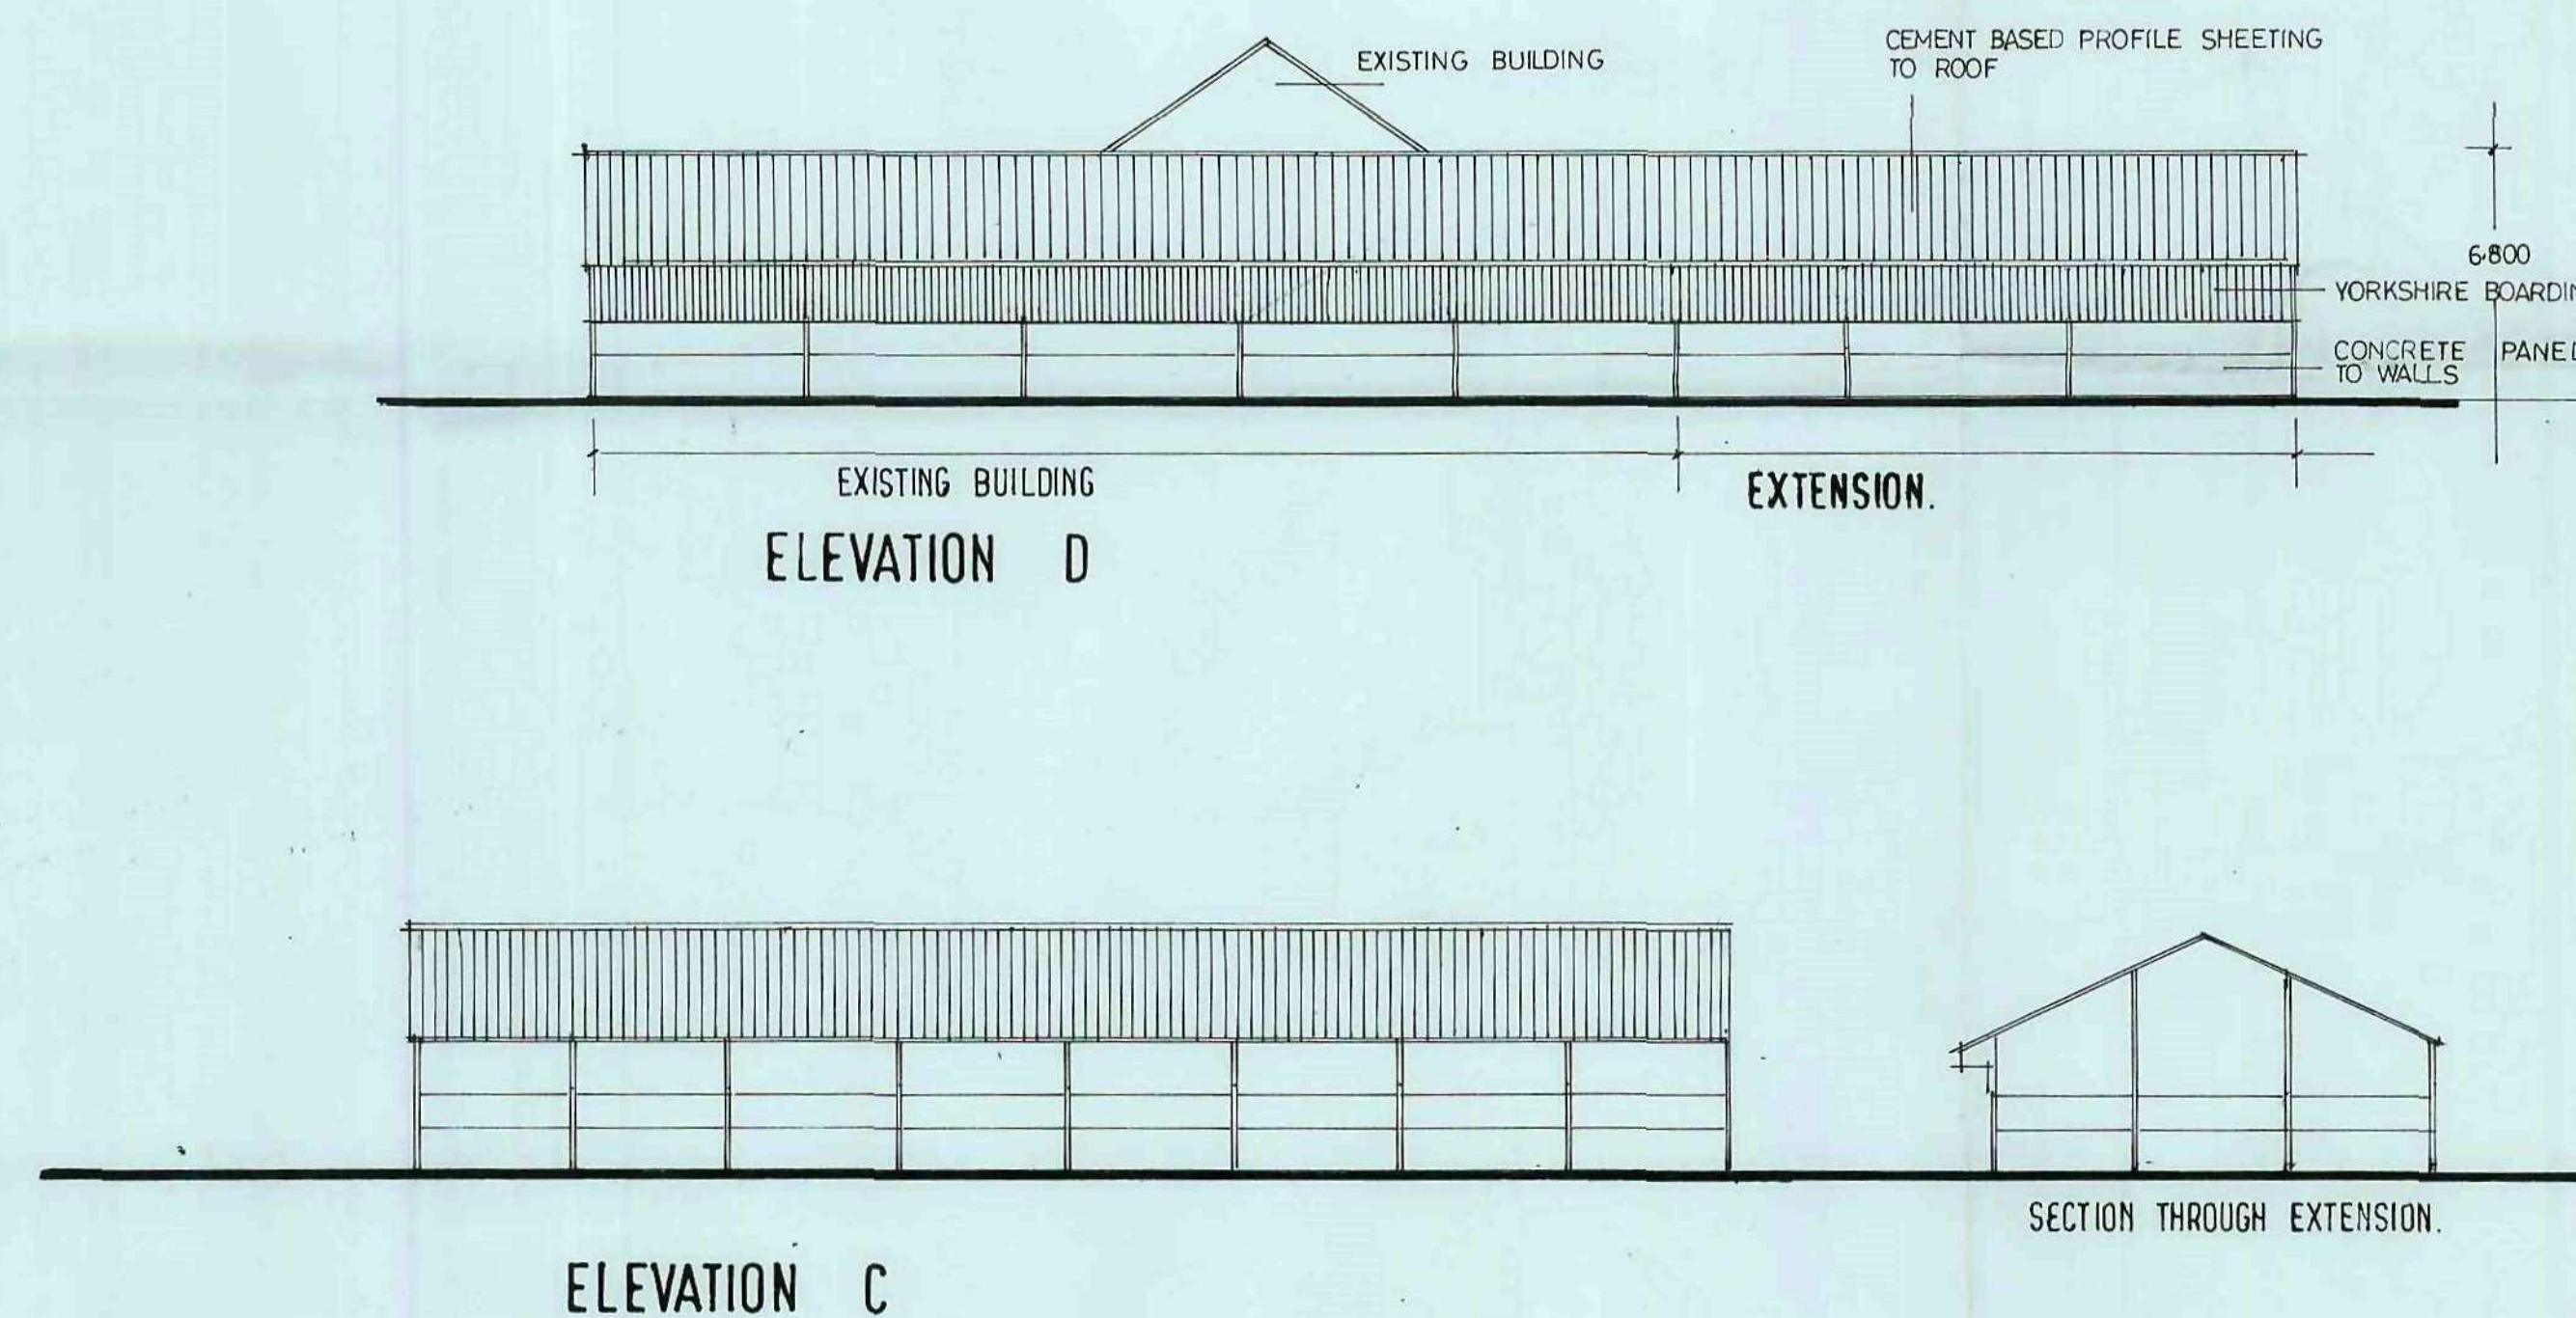

PLAN PROPOSED
1:200

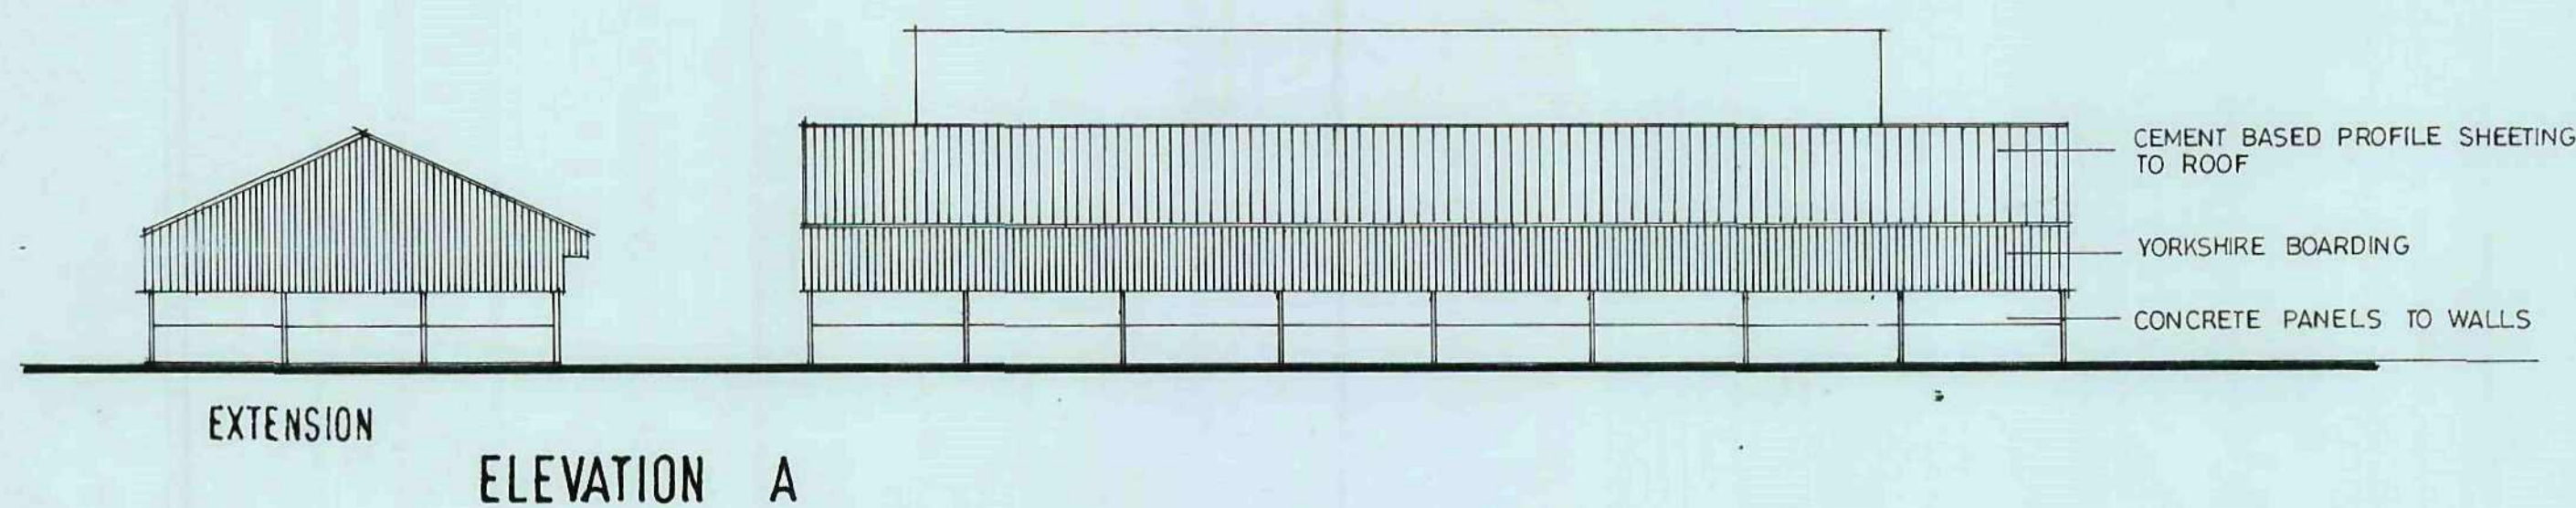

LOCATION PLAN 1:1250

EXTENSION 216sq m

PROPOSED EXTENSION TO EXISTING
AGRICULTURAL BUILDING AT
BEN BANK FARM
BEN BANK ROAD.
DODWORTH
BARNLEY
S75 3SD.

SCALE 1:100 1:200

DATE SEPT 2011

2011: 63

DRAWN HARRIS

Millé design

Architectural planning,
building & interiors
tel: & fax:
0114 7886070