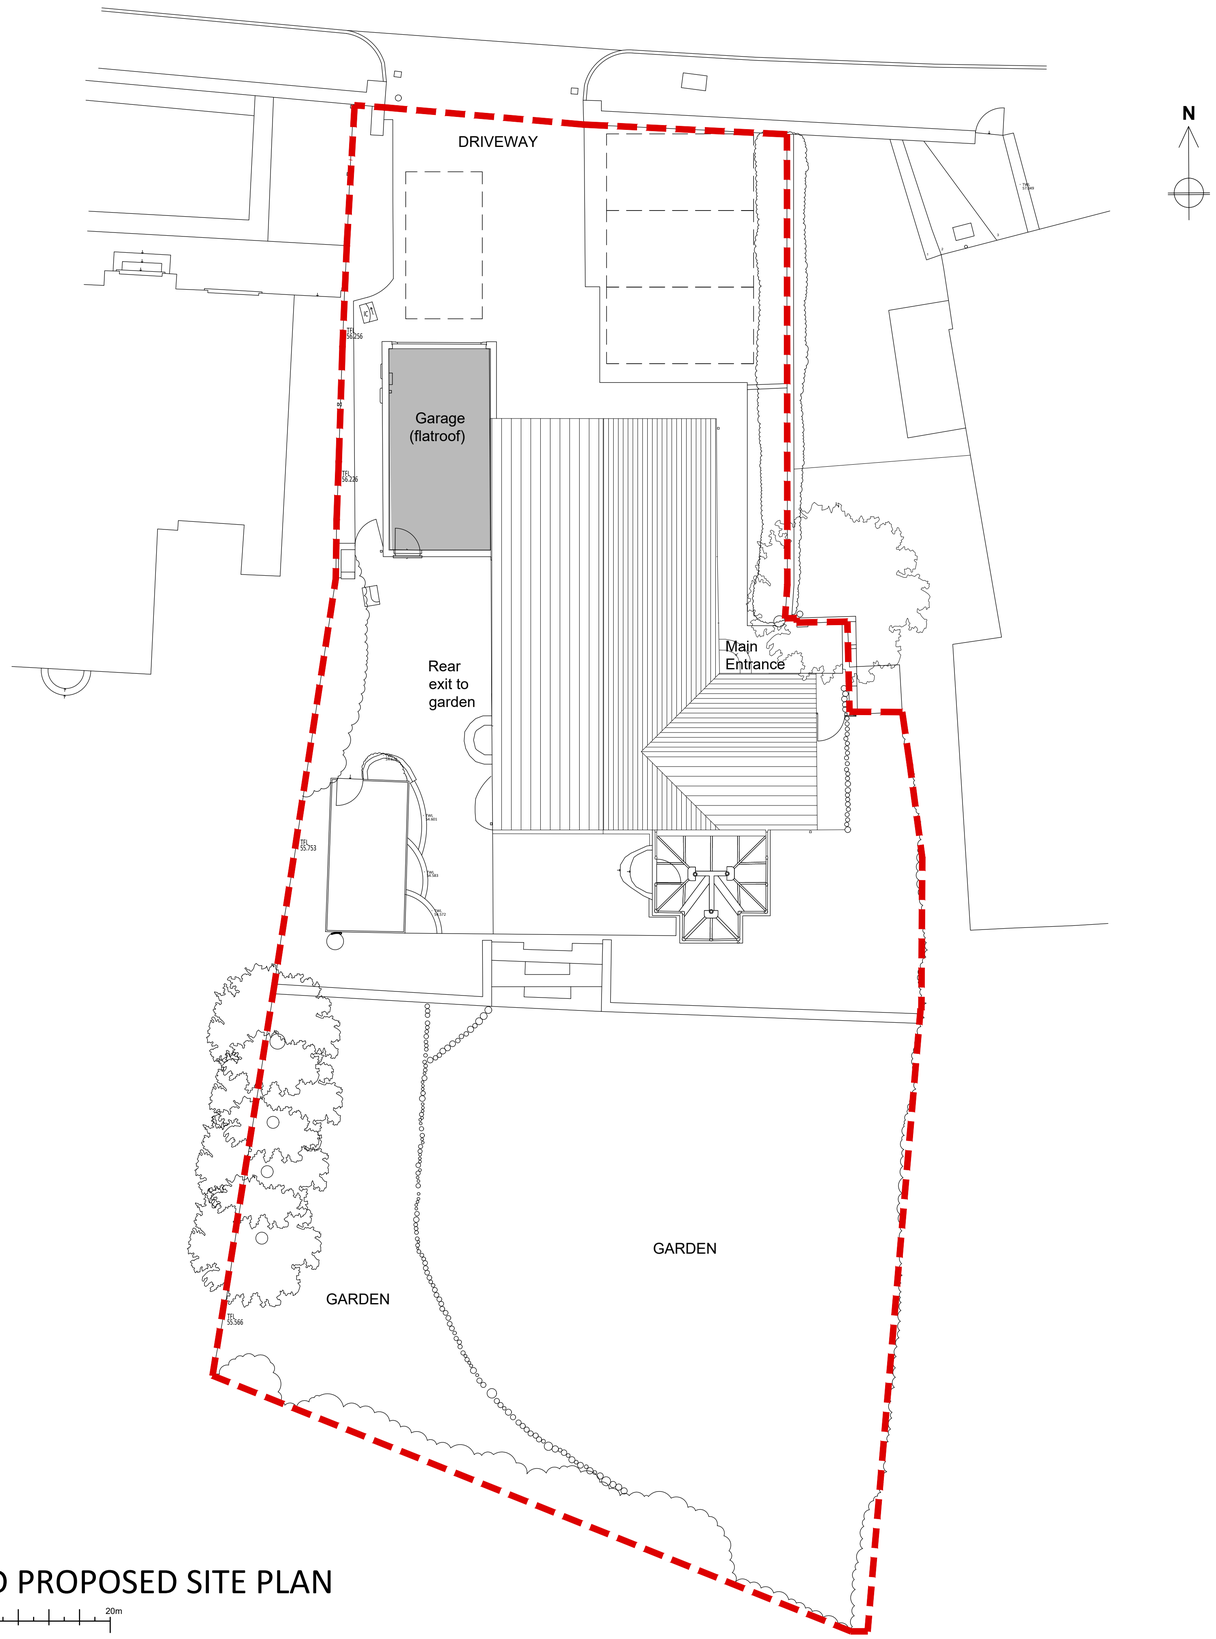

EXISTING AND PROPOSED SITE PLAN

0 10m 20m
1:200

Contact

Web: www.consultconstruct.co.uk
Email: info@consultconstruct.co.uk
Office: 01227 767770
Mobile: 07855 548979 & 07764497586

Regulated by the Royal Institution of Chartered Surveyor RICS

The Copyright of this drawing remains with Consult Construct and is not to be reproduced without written approval. Dimensions are not to be scaled from this drawing. The Contractor is to check all dimensions on site and report any discrepancies to the Contract Administrator. This drawing is to be read in conjunction with all other standard documentation.

Revisions

REV

Consult Construct

PROPERTY CONSULTANTS AND CONTRACTORS

project :
11A WEST STREET
WORBOROUGH
BARNSLEY S70 5PF

client:
iBC HEALTHCARE

drawing title :
EXISTING AND PROPOSED SITE LAYOUT PLAN

project no :	drawing no	rev :	scale :	date :
23.3094	02		1:200 (A1)	01.11.23