
179/013

Notes:

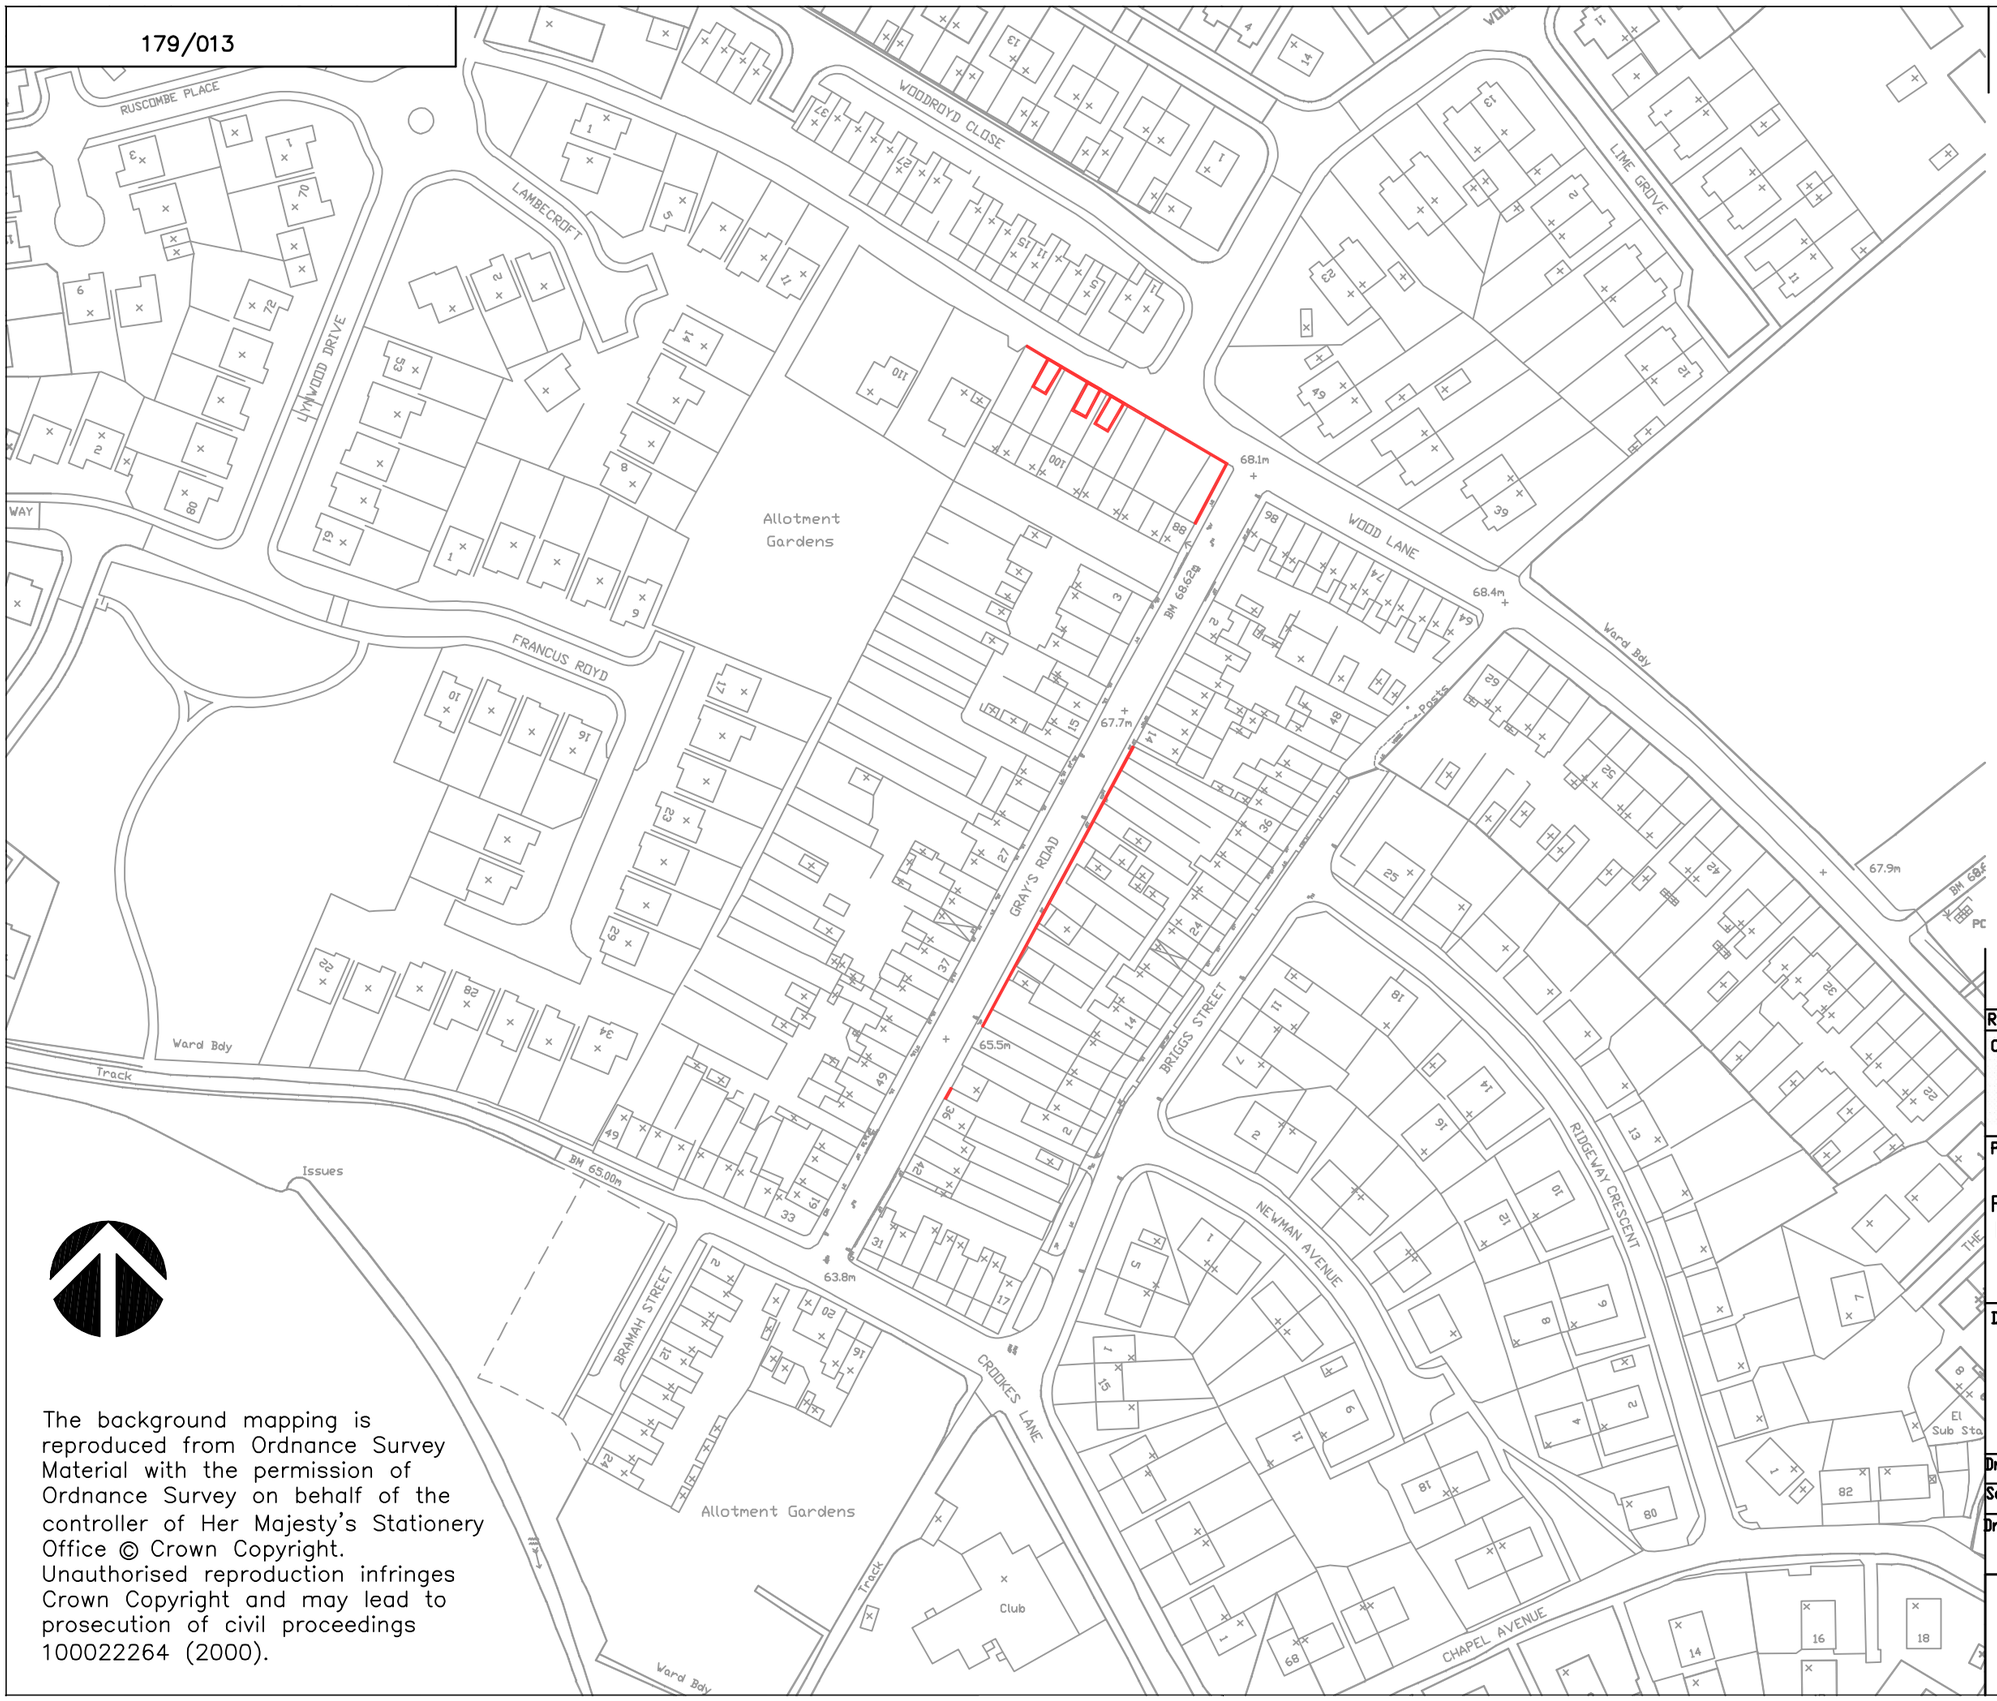

The background mapping is reproduced from Ordnance Survey Material with the permission of Ordnance Survey on behalf of the controller of Her Majesty's Stationery Office © Crown Copyright. Unauthorised reproduction infringes Crown Copyright and may lead to prosecution of civil proceedings 100022264 (2000).

Rev	Amendment	Drn	Date	Chkd

Client

BARNSLEY
Metropolitan Borough Council

Project Title

REPLACEMENT OF BOUNDARY WALLS
BRIGGS ST, GRAYS RD & WOOD LA
CARLTON, BARNSELY

Drawing Title

LOCATION PLAN

Drawn By	DT	Chkd By		Appr	
Scale	1:1250	Drg Size	A3	Date	Aug'10
Drawing Number	179/–013			Rev	

12b Hall Annex, Newton Chambers Road,
Thorncliffe Park, Chapeltown,
Sheffield S35 2PH

tel: 0114 296 5653
www.cannonhighways.co.uk

Cannon
Highways Limited