



1) This drawing and the design and details depicted thereon are the copyright of Peter Dimberline Chartered Architect.
2) All dimensions on this drawing are to be checked by the Contractor and any discrepancies are to be reported to the Architect.
3) Do not scale critical dimensions off this drawing.
4) Contractor to ensure that all Health & Safety requirements (CDM Regulations) in relation to this project will be complied with.

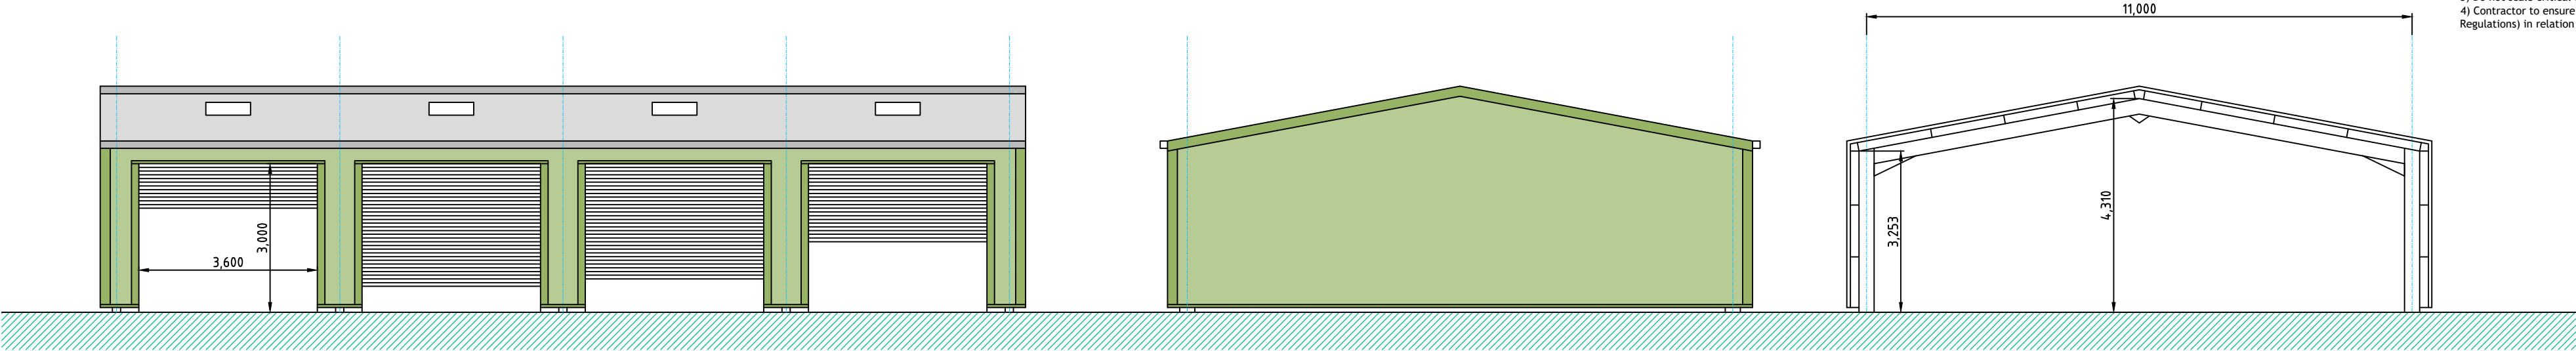

northeast


southeast

section

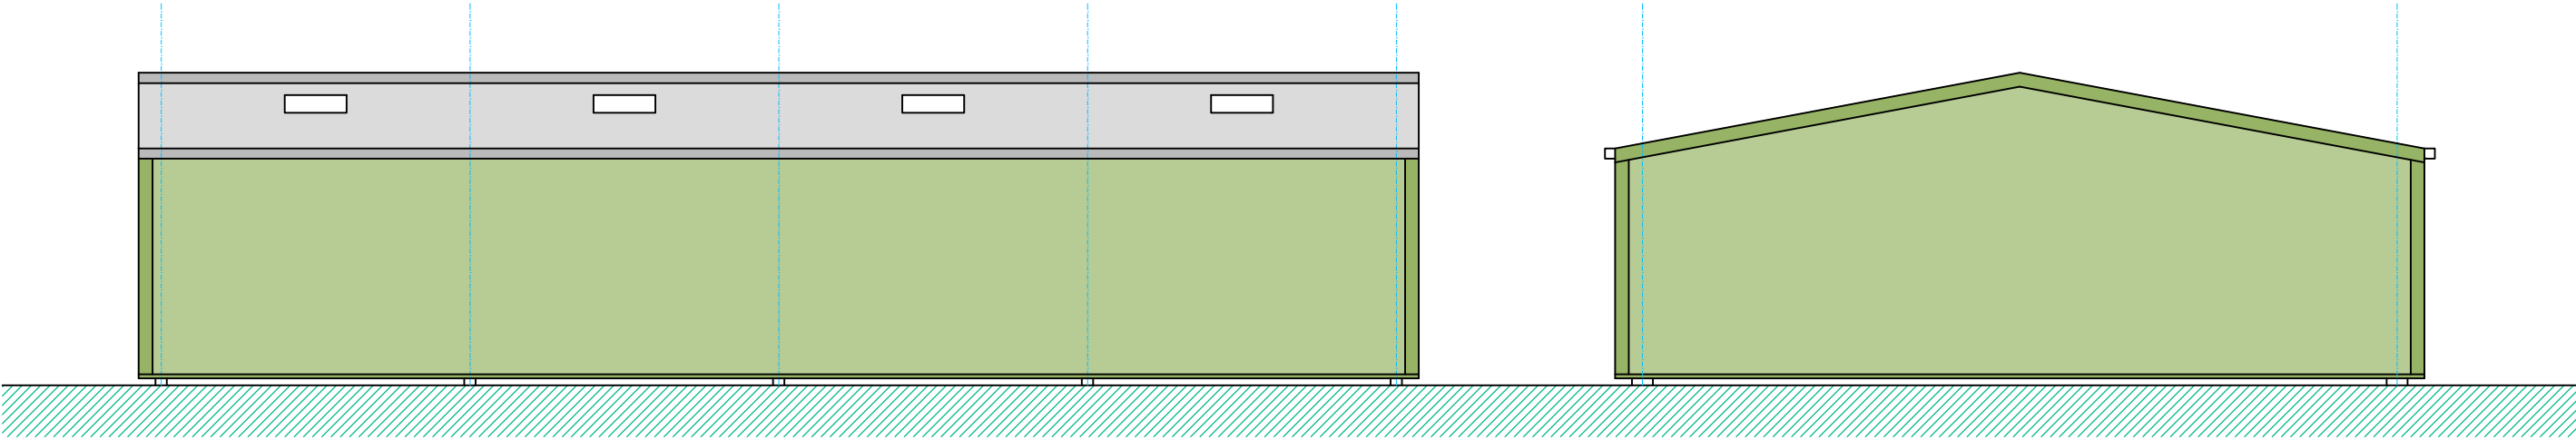

southwest

northwest

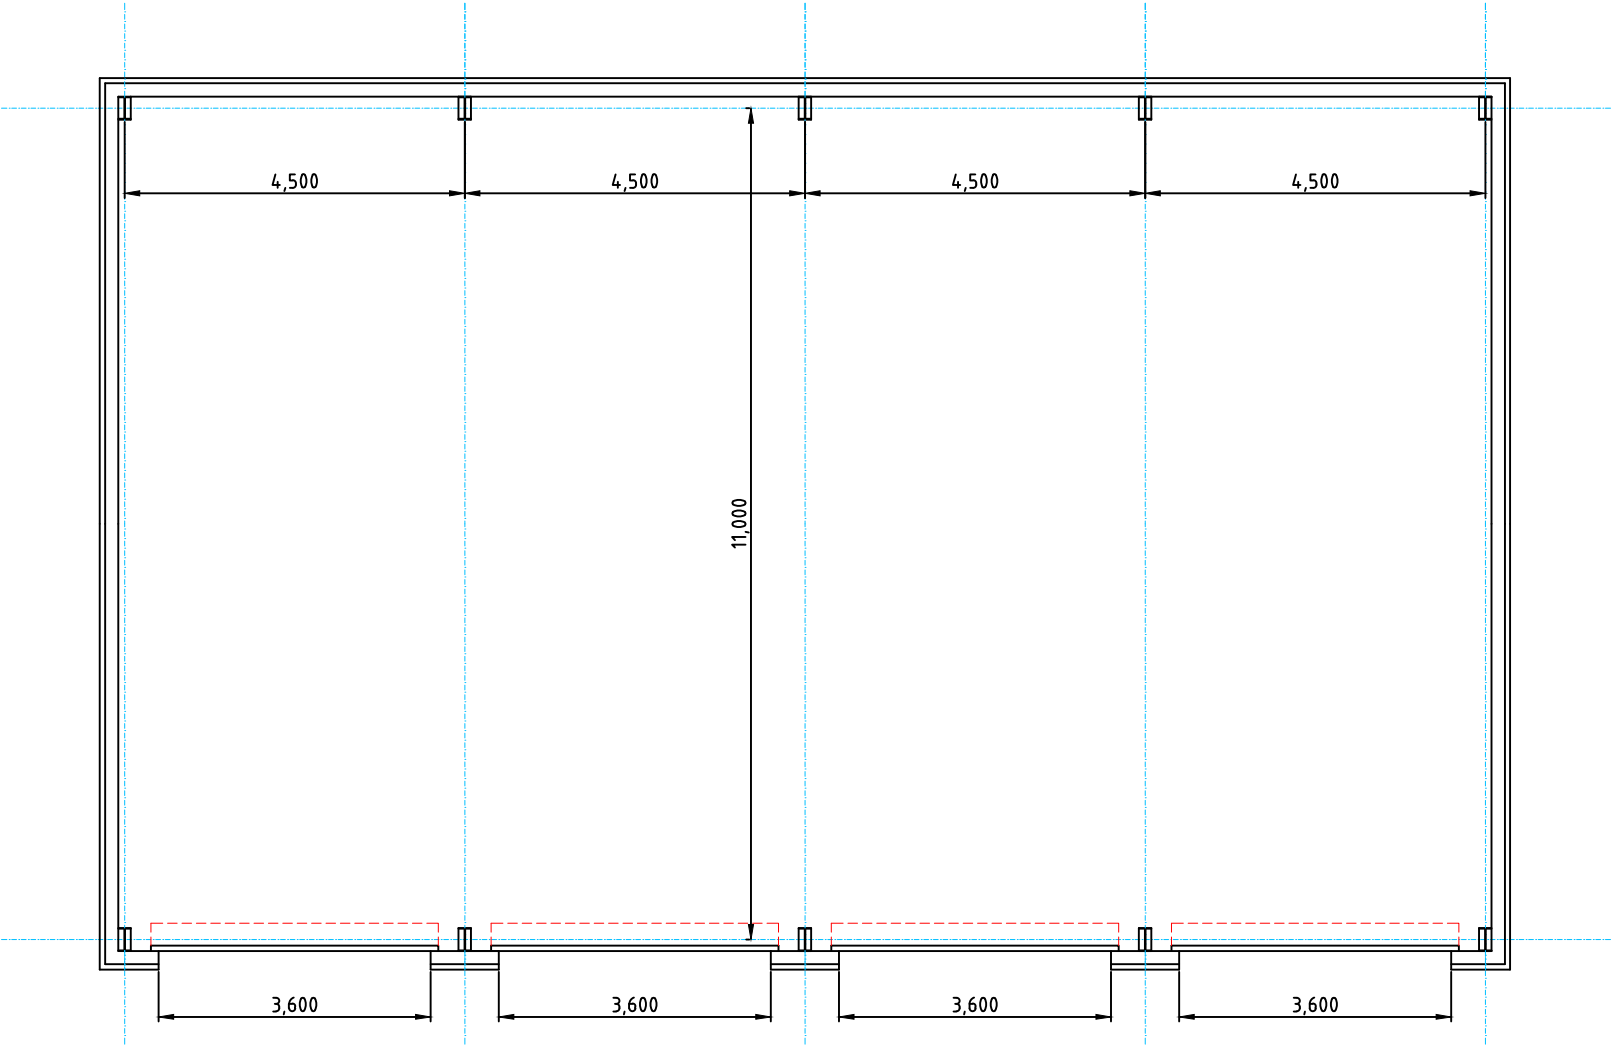

floor layout

proposed barn details at 1:100

REVISIONS	
PETER DIMBERLINE Dip Arch, RIBA CHARTERED ARCHITECT 2 TIPSEY COURT, STAINCROSS BARNSELEY, S75 6FZ tel/fax (01226) 390947 email: pdimberline@tiscali.co.uk	
CLIENT	Mr S Wragg
PROJECT	Proposed agricultural barn Prior Notification application
LOCATION	Land to the east of Carr Head Road, Howbrook
DRAWING	Barn details
SCALES	1:100
DATE	Aug' 20
DWING No.	2020/06/07
REV.	DRAWN BY PD