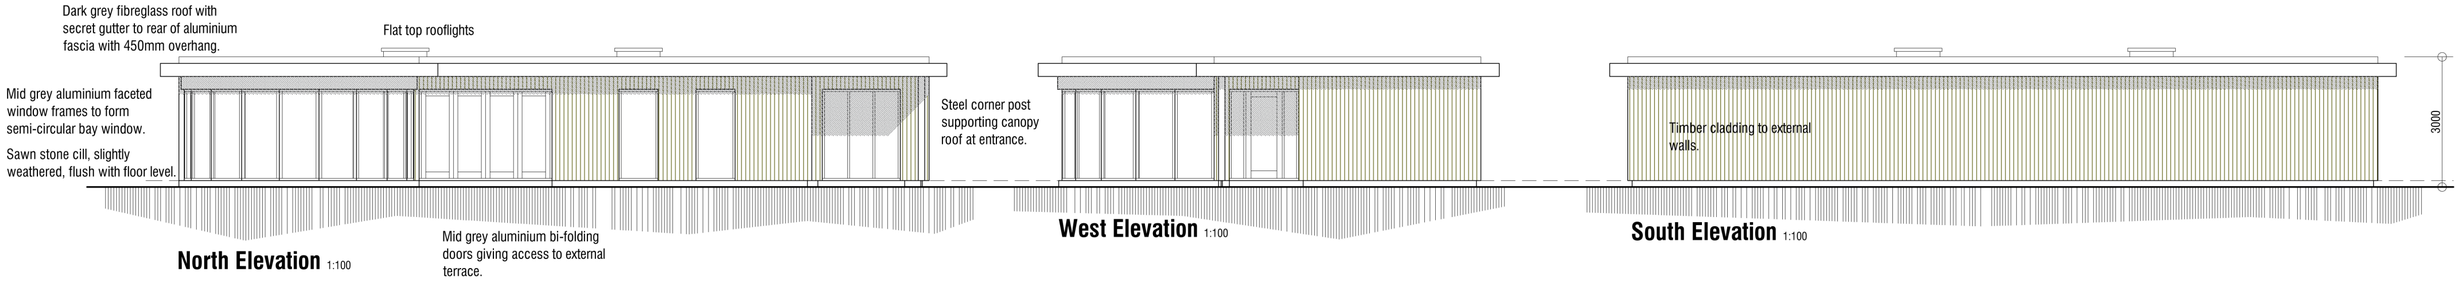

North Elevation 1:100

West Elevation 1:100

South Elevation 1:100

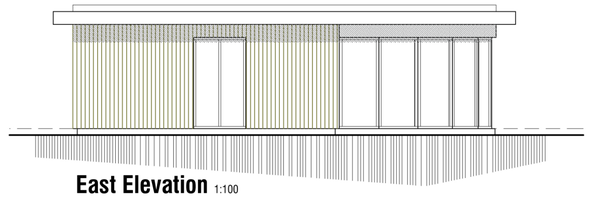

East Elevation 1:100

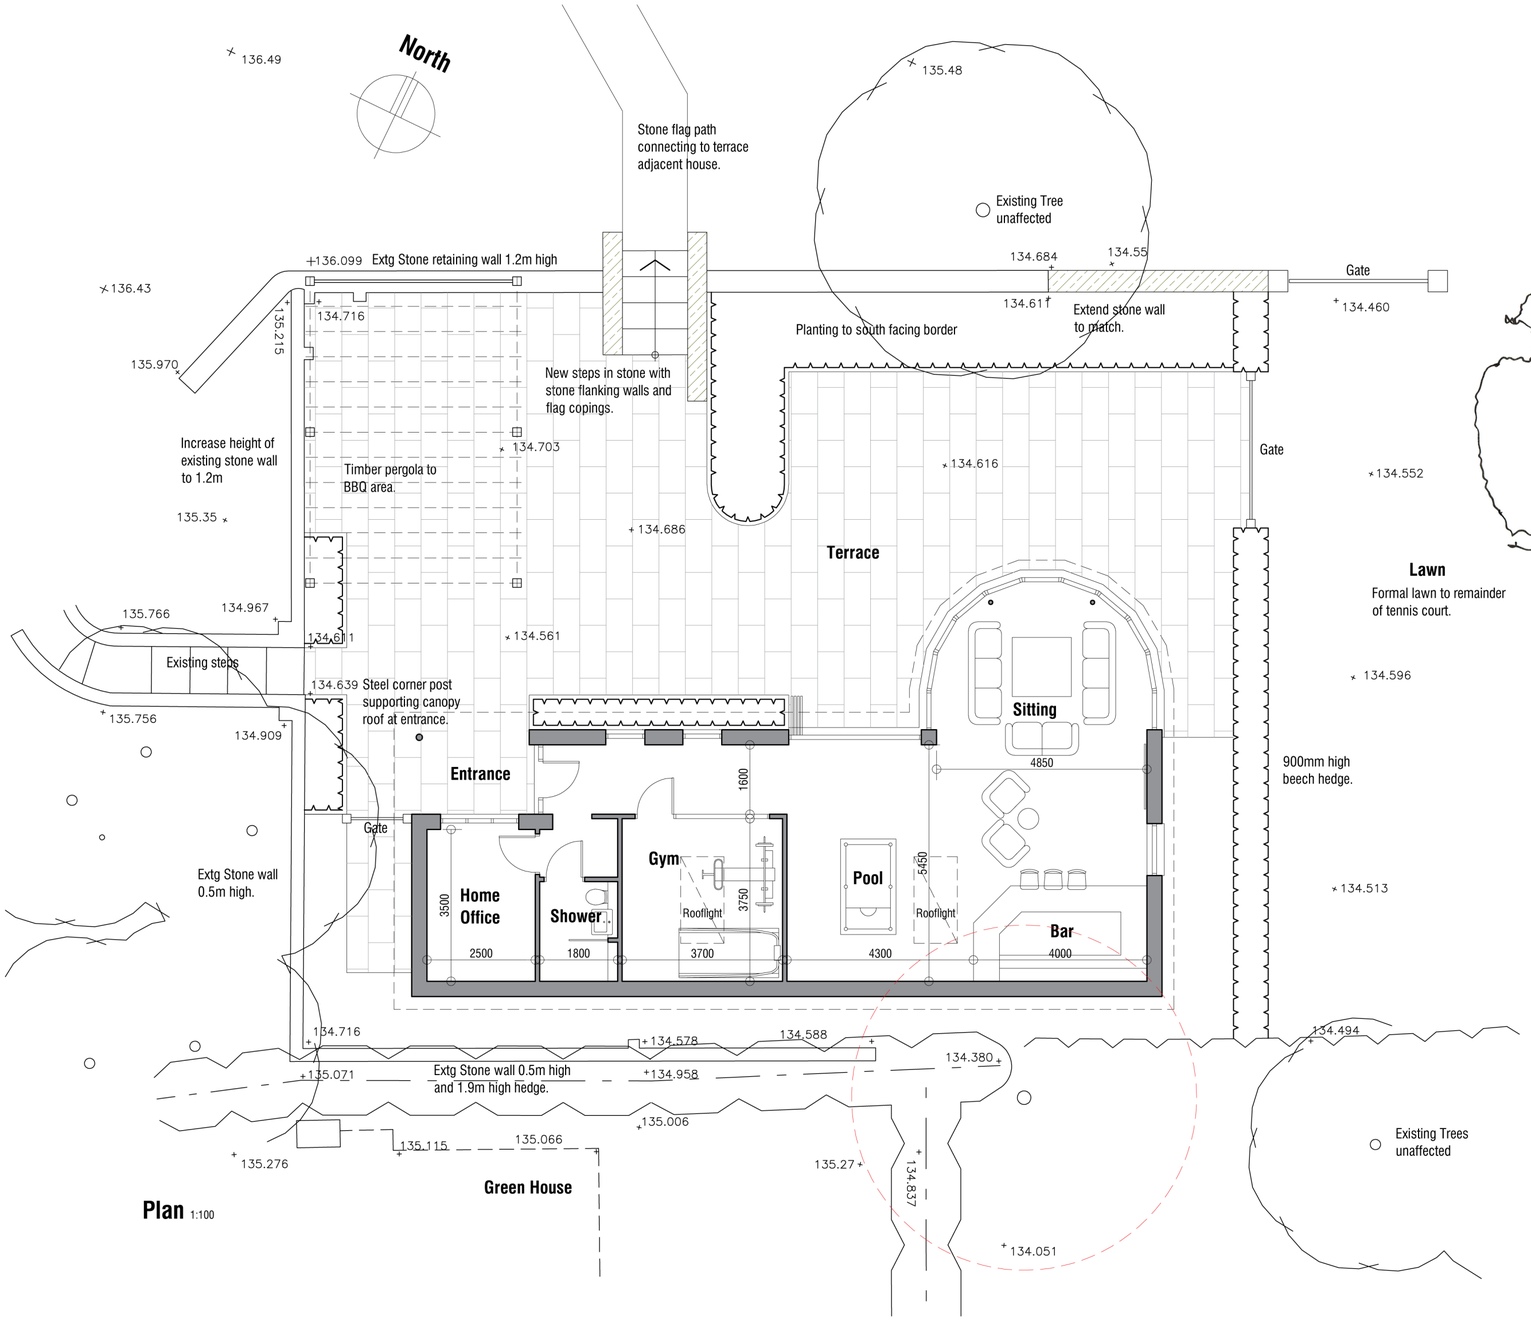

Plan 1:100

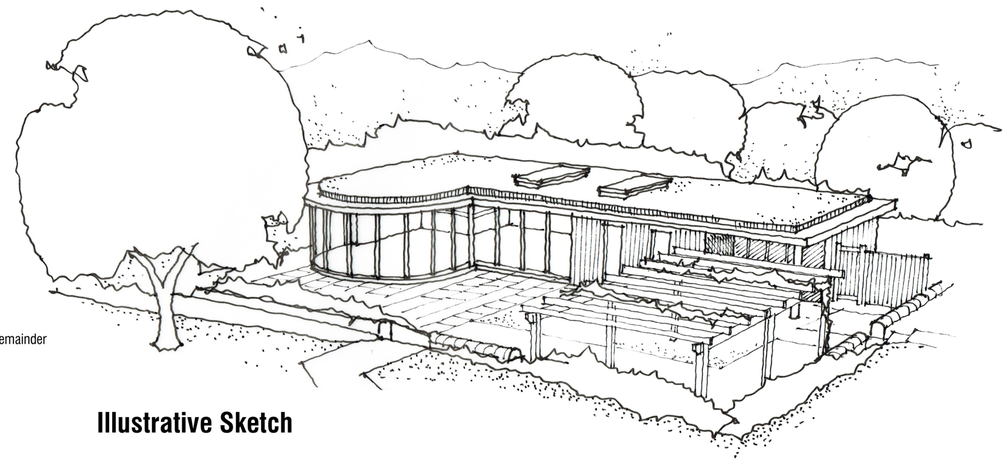

Illustrative Sketch

Moorend Farmhouse
Moor End Lane
Silkstone Common
Barnsley

AS PROPOSED

OUTBUILDING

mboothdesign
architectural design and building consultants
Fairfield House
Berneslai Close Barnsley
S70 2FL
Tel: 07881898300
E: mark@mboothdesign.co.uk

Scale	1:100 @ A2	Drawn	MJB
Date	NOV 2023	Ref.	23.12
Dwg No.	P02	Rev.	

0cm 2cm 4cm 6cm

Copyright mboothdesign. All dimensions in millimeters unless otherwise stated. Dimensions for setting out in existing buildings are to be checked and verified on site.