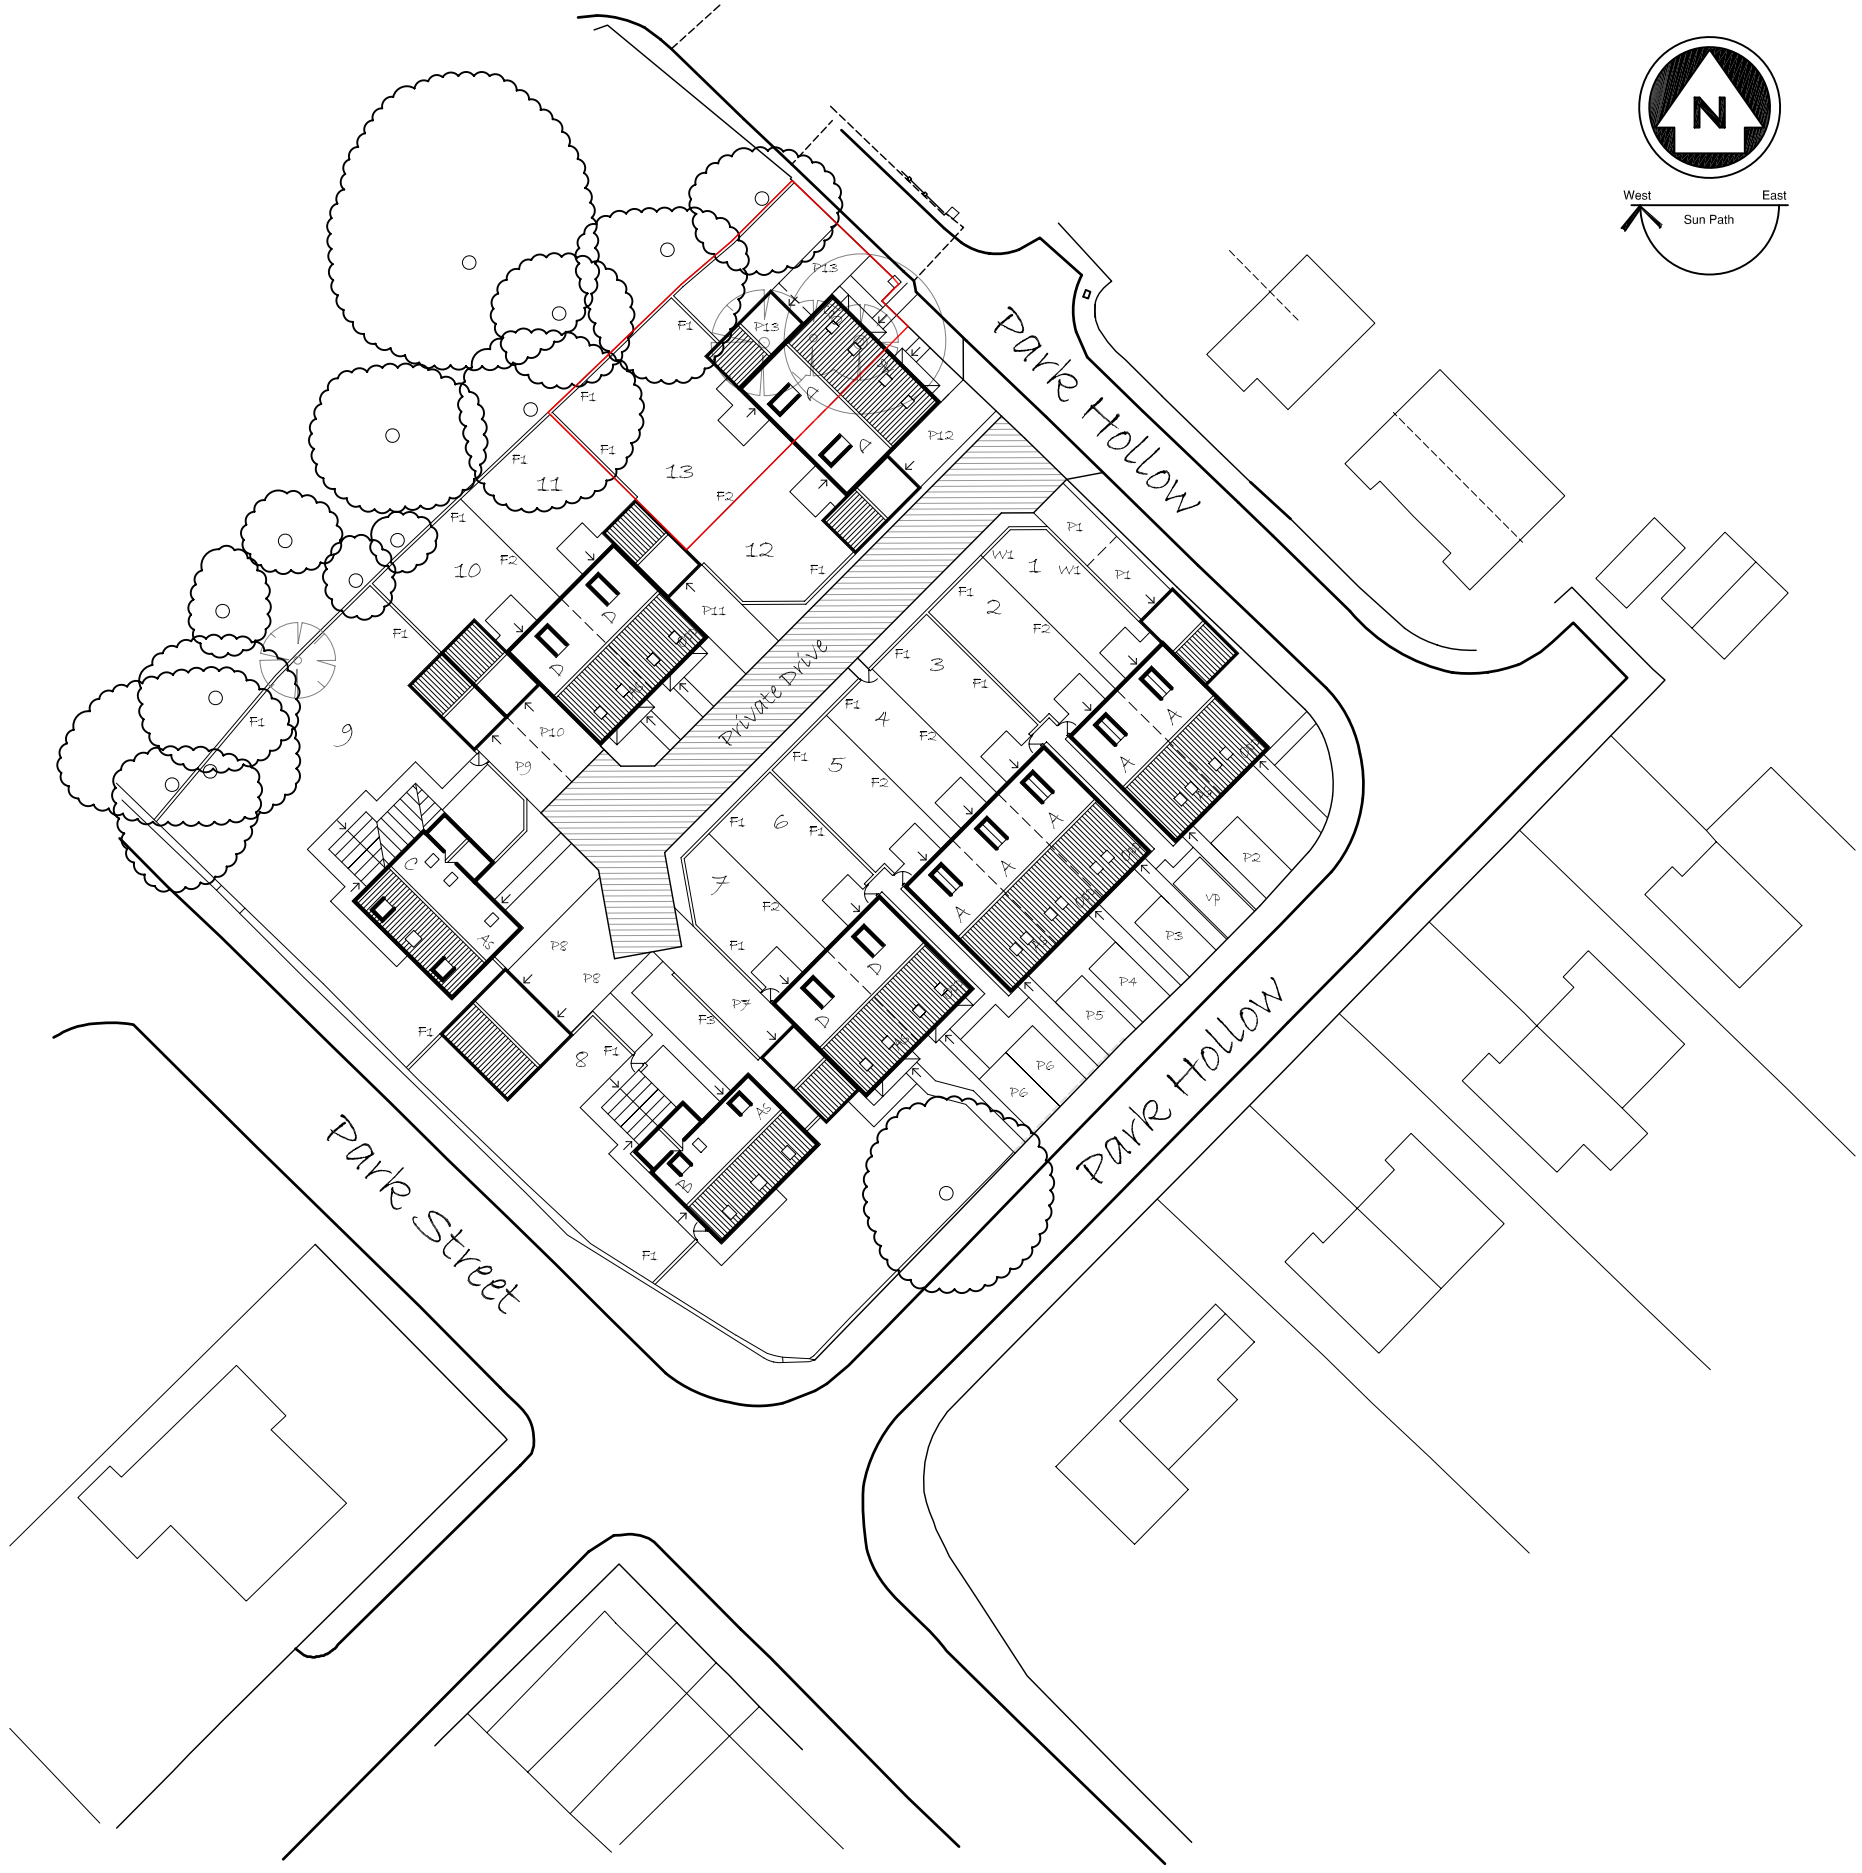


Schedule

A	3 Bed town house	5
B	4 Bed detached	1
C	4 Bed detached	1
D	4 Bed town house	6
		Total 13

Legend

F1	1.8m high timber panel fence
F2	0.9m high post & 3 rail timber fence
F3	0.45m high timber knee rail
P1	1.8m high brick wall
	Front entrance door
	Existing trees and hedges to remain.
	Existing trees and hedges to be removed.

Materials

All plots to be constructed in a red facing brick with a concrete roof tile. Windows will receive 225mm deep heads and 150mm deep cills - both of which will be a buff coloured artstone. Corbels will also be artstone.

Rev E 10/05/11: Single garage added to plot 13
Rev D 05/04/11: Single garage replace by double garage for Plot 8, Conservatory added to Plots 8 & 9
Rev C 04/10/10: House Type schedule corrected
Rev B 08/06/10: House Type codes revised
Rev A 26/05/10: Roof design on Plots 8 & 9 amended to tie into latest house design, Plot 1's garage rotated and now accessed off shard drive, turner head on shared drive amended

Revision :

Scale : 1:500 @A3

Date : 15/04/10

Drawn by : SB

Project :
Proposed Development at Countryman Pub, Wombwell

Title :
Planning Layout

Drg No : CP-W/01 Rev :E