


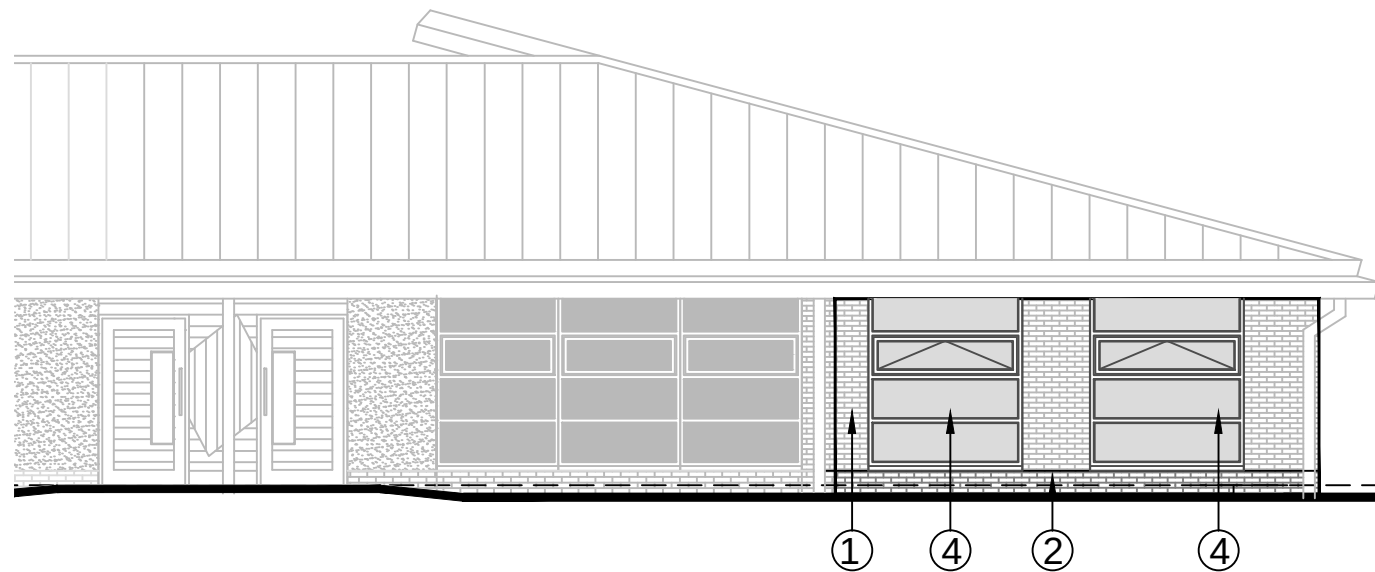


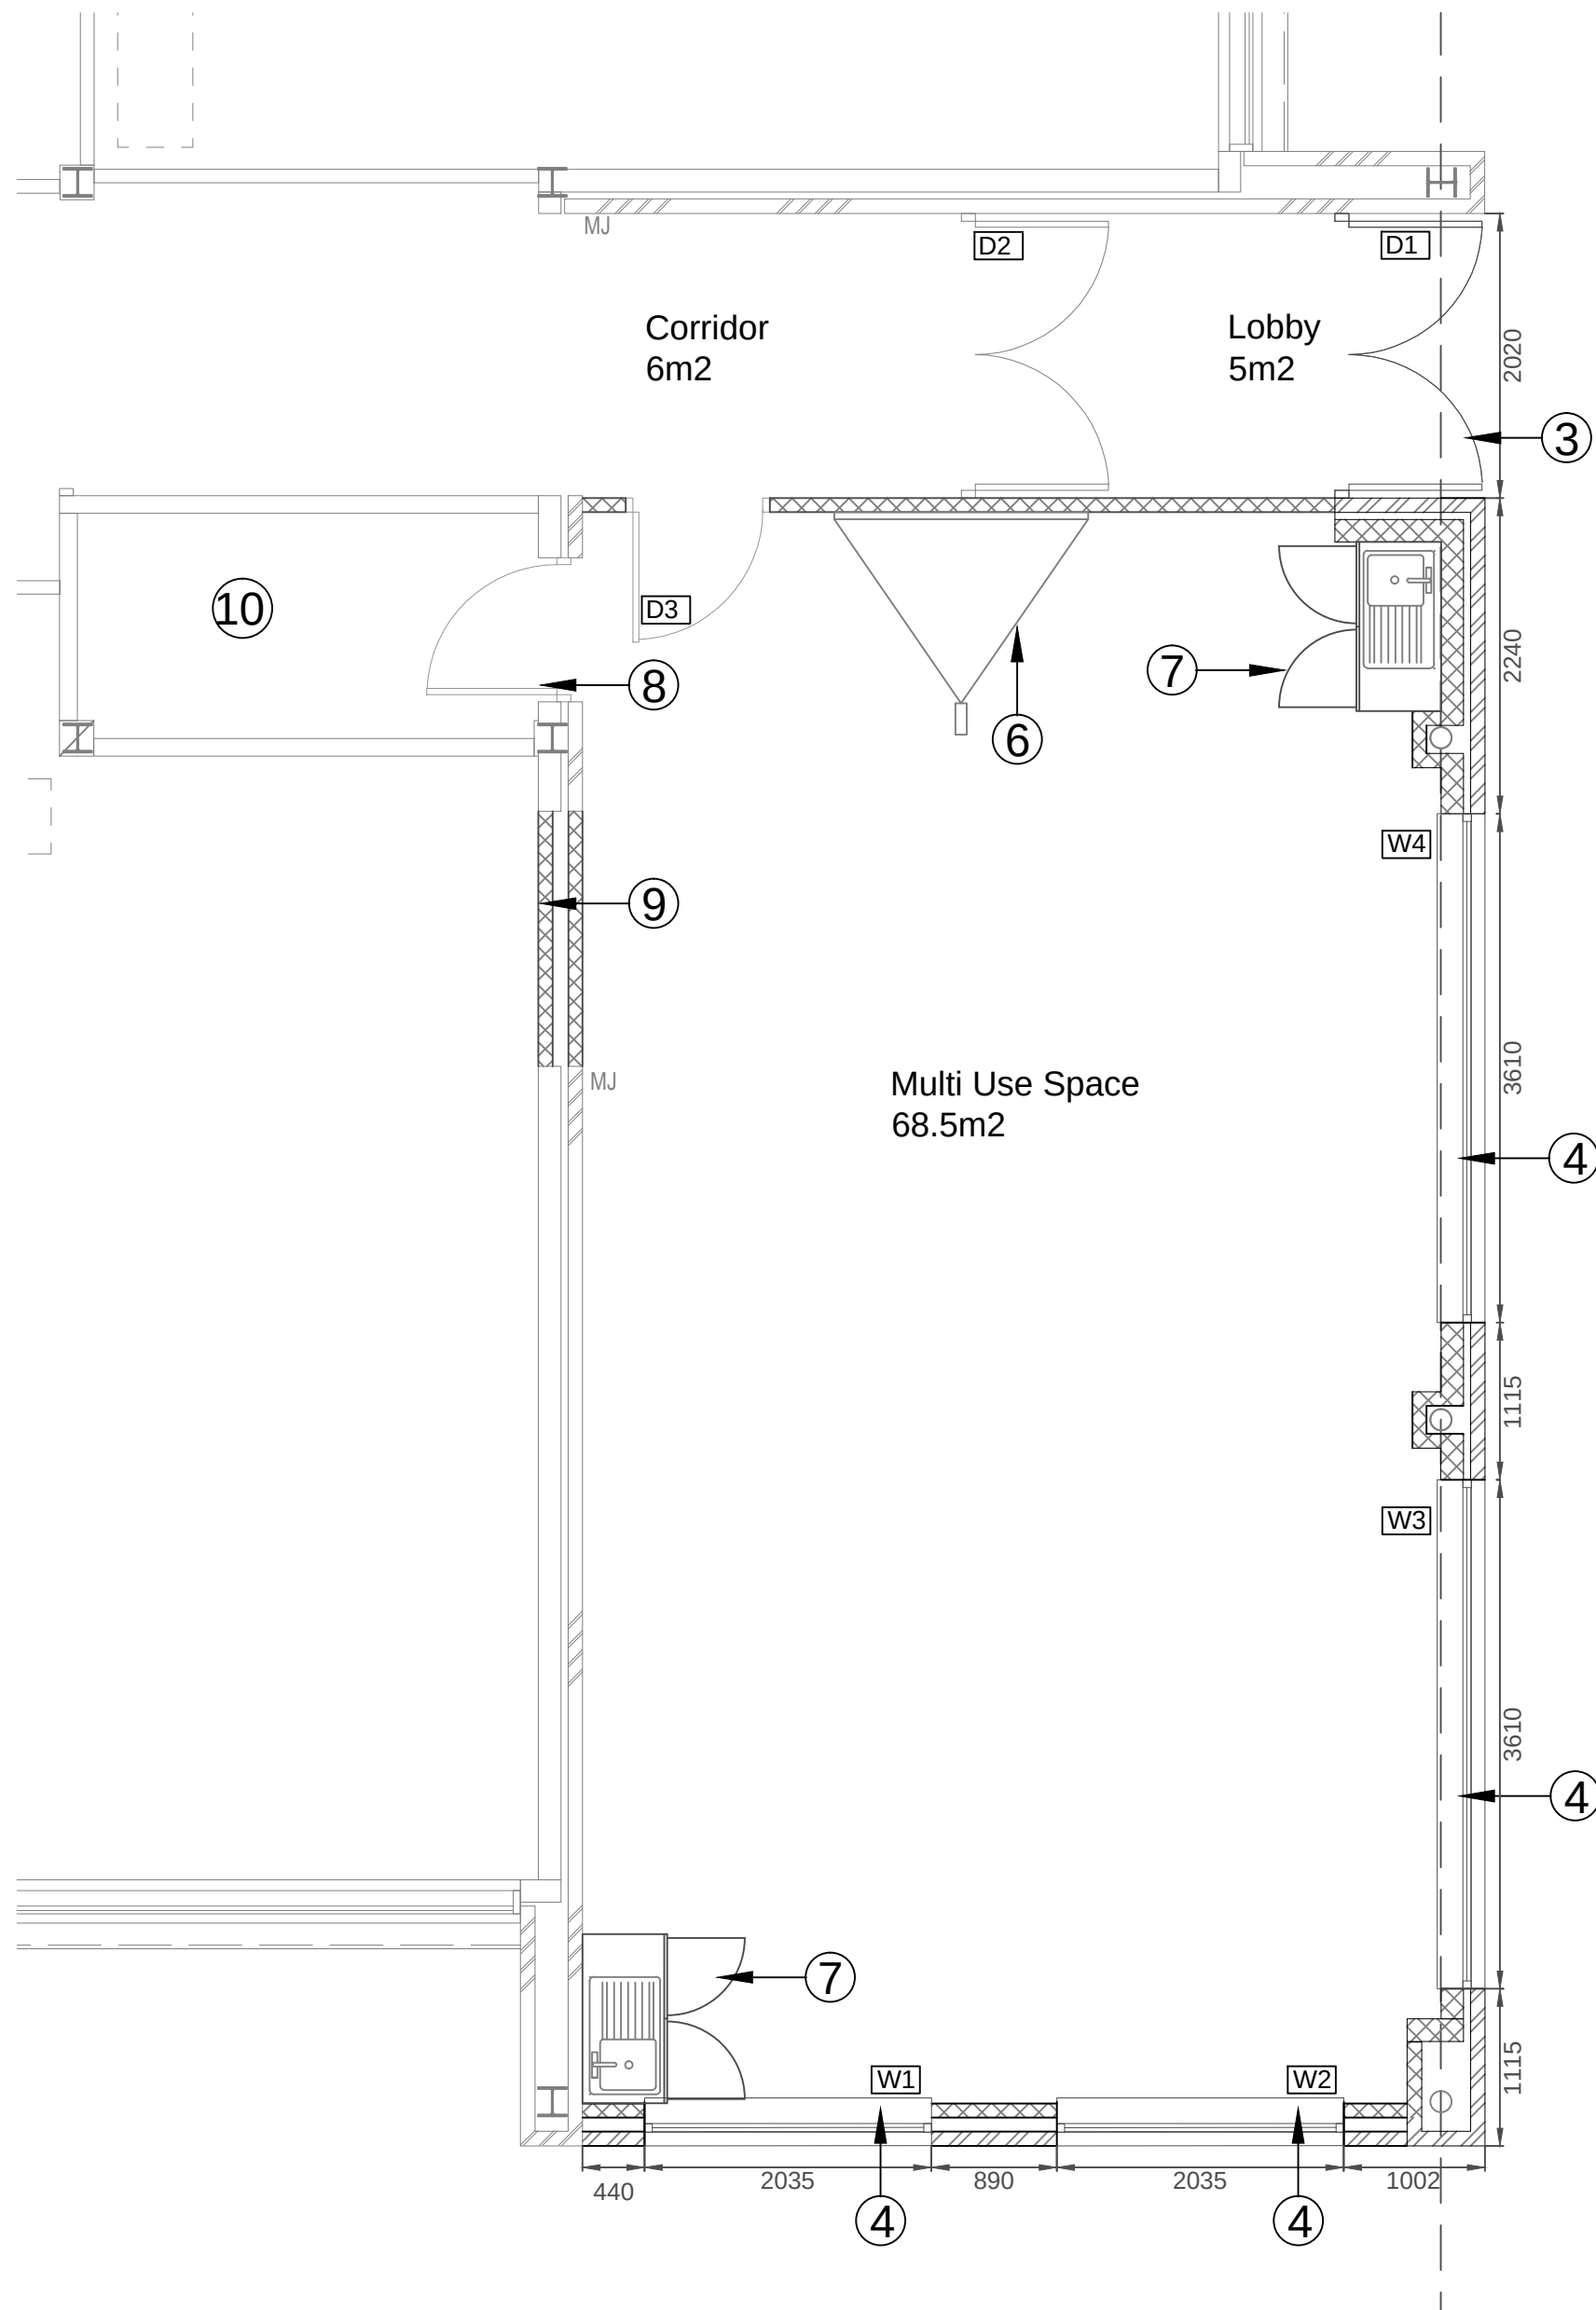

**PROPOSED ELEVATION A
MULTI USE SPACE**

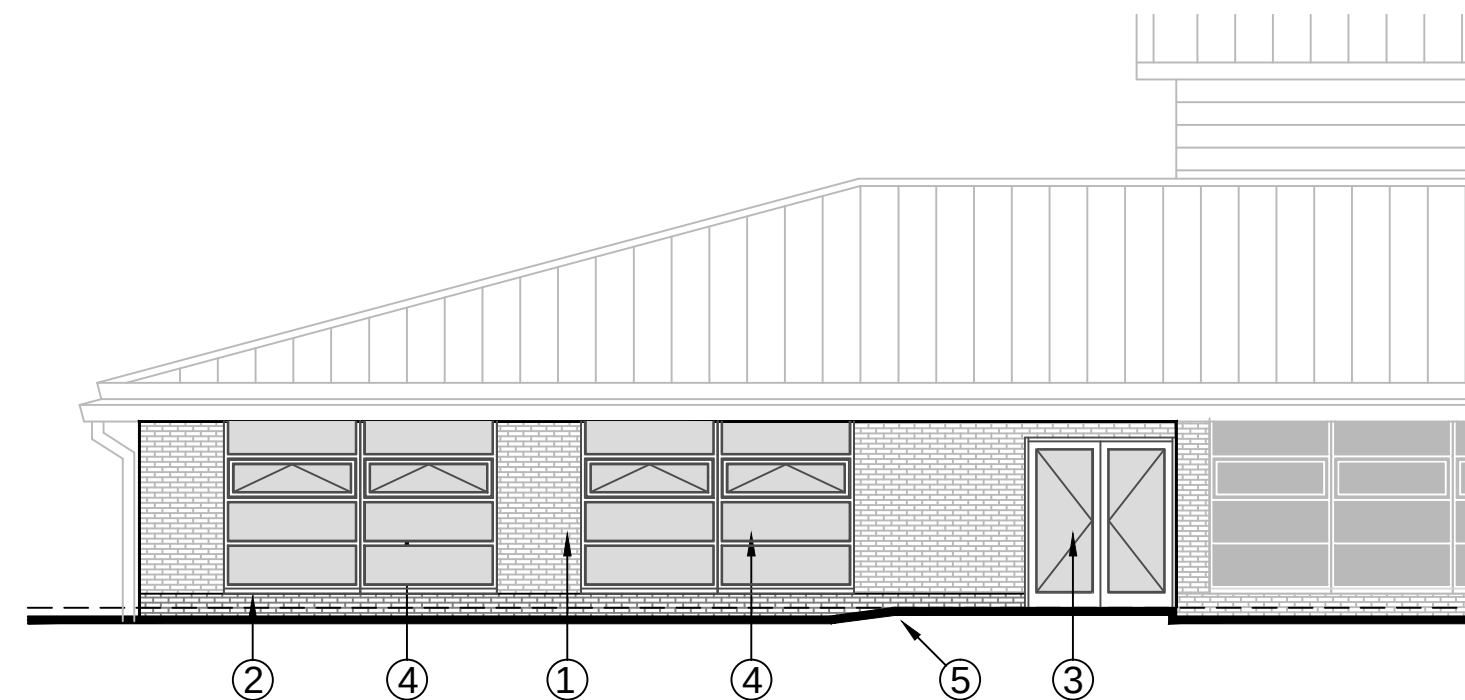

**PROPOSED ELEVATION B
MULTI USE SPACE**

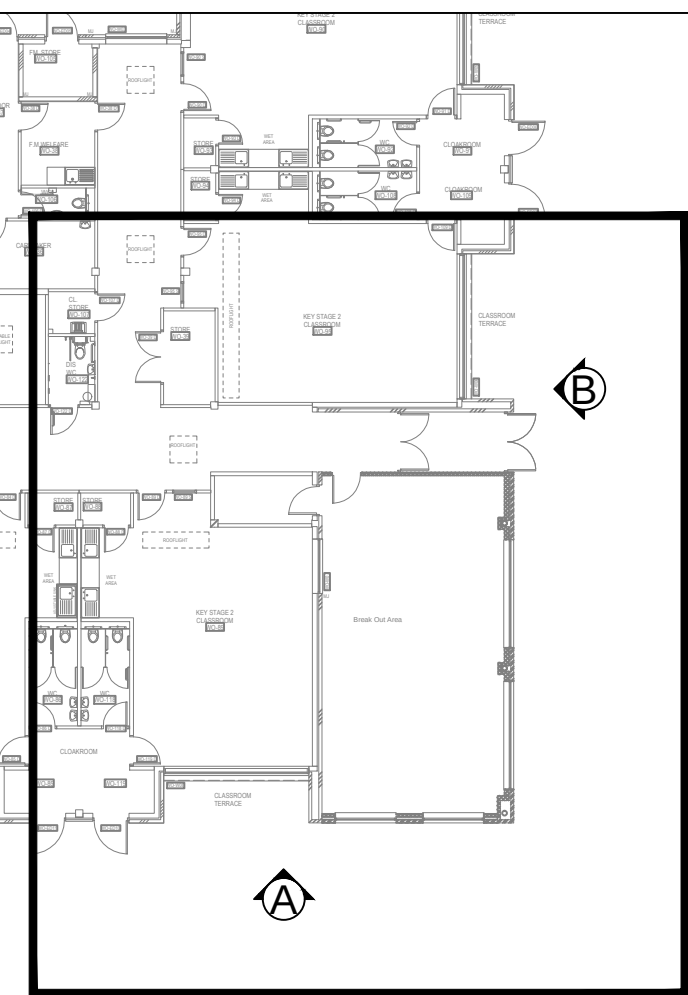

General Notes

- ① Red facing brickwork to match existing.
- ② Blue engineering brickwork to match existing.
- ③ Existing fire door, frame & ironmongery to be repositioned
- ④ Aluminum windows, ironmongery and opening panels to match existing.
- ⑤ New flag stones to match existing, graded access to external macadam external ground level.
- ⑥ Proposed position of interactive whiteboard.
- ⑦ Sink and cupboard unit, 2 options shown for the position within the multi use room. (only 1 option to be constructed tbc with client)
- ⑧ Door to store room to be re-hung and made good.
- ⑨ Existing window to be removed , infill wall area to be blocked up using blockwork or Metsec SFS wall frame system and finished to match existing.
- ⑩ Existing external store to be converted into an internal store and finished to match existing.

NOTE:-
All new building materials/elements to match existing on a like for like 'specification'.

Approved Scheme Drawing	
Client Signature	Date
Client Signature	Date
Carillion Signature	Date
Carillion Signature	Date

Revision	Date	Amendment

Carillion Government Services
Council Offices, Wellington Road, Ashton-under-Lyne, Tameside, OL6 6DL
Telephone : 0845 1212228 Fax : 0161 342-2347

Project **Kings Oak Primary School**
Classroom Extensions

Title **Proposed Plan & Elevations Multi use Space**

Date:	Scale:	Drawn By:	Proj. No:
05.11.13	1/100-1/50@A2	MW	KING-01-A07