


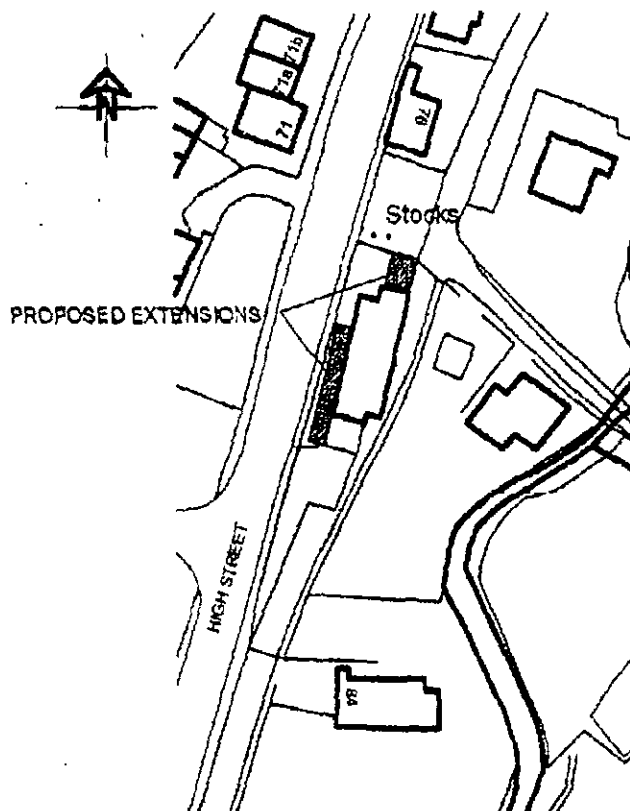

13/12352

LOCATION PLAN SCALE 1:1250

BMS CORPORATE MAIL ROOM 24 JUL 2013 Received by: ORIGINAL COPY
--



White Agus
PARTNERSHIP

8 MORSTON BUSINESS PARK,
WHALEY ROAD, BARUGH GREEN,
BARNLEY,
S75 1HQ


Phone: 01226 208482
Fax: 01226 283030

Email: info@whiteaguspartnership.co.uk
Web: www.whiteaguspartnership.co.uk

ARCHITECTURAL SERVICES AND SURVEYORS

Project. PROPOSED ALTERATIONS AND EXTENSIONS TO FORMER RING O'BELLS, HIGH STREET, SILKSTONE, BARNLEY			Client. THE BELLS STEAKHOUSE LTD		
Drawing Title. ELEVATIONS AND SECTIONS AS PROPOSED			Date. JULY 2013		Scale. 1:100 & 1:50 @ A1
			Ref. 13-008	Dwg. No. 04	Rev.
Date	Suffix	Description	Date	Suffix	Description

H.M. LAND REGISTRY		TITLE NUMBER SYK 325792	
ORDNANCE SURVEY PLAN REFERENCE	SE 2805	SECTION 8	Scale 1/1250 Enlarged from 1/2500
COUNTY SOUTH YORKSHIRE	DISTRICT BARNSLEY	© Crown copyright 1974	
SILKSTONE PARISH			

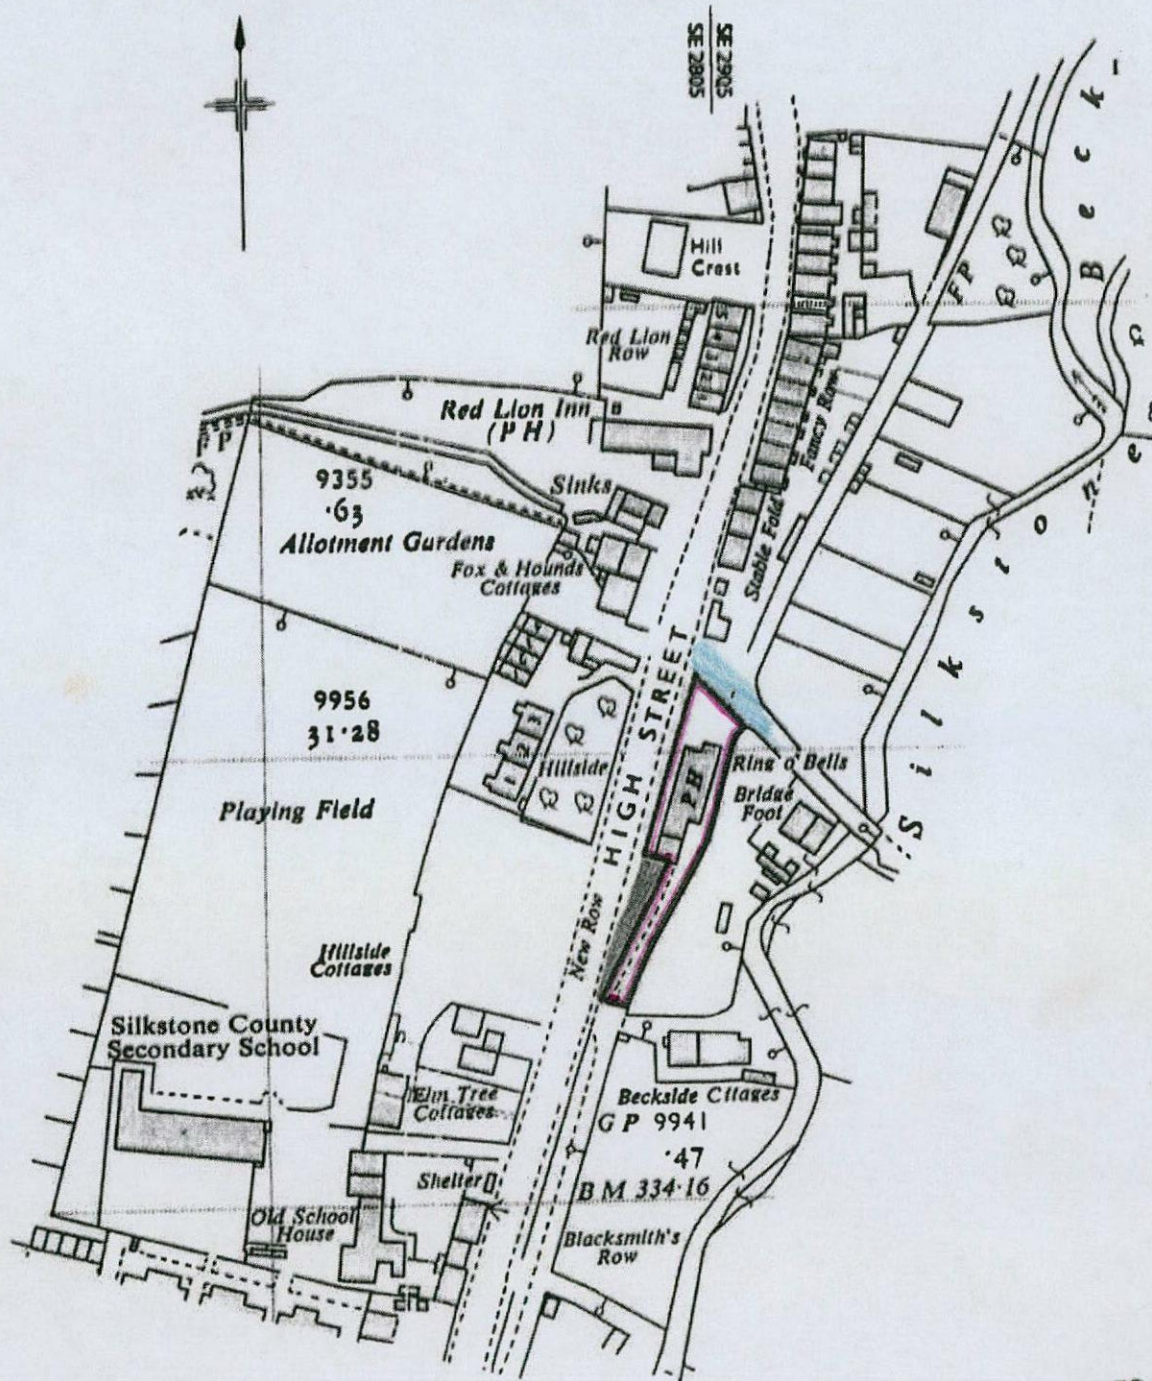

the ring o bells silkstone - Google Search

