


Elevation Drawings
Holiday Inn Barnsley
January 2015


Secret Garden Project

Existing Structure

Proposed Structure

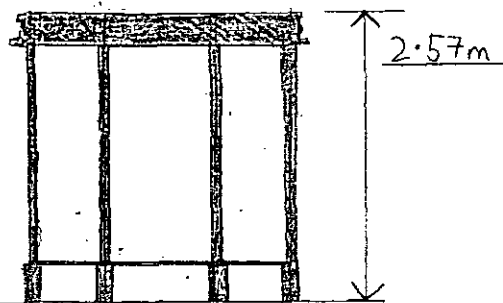

Side View
Scale 1:75

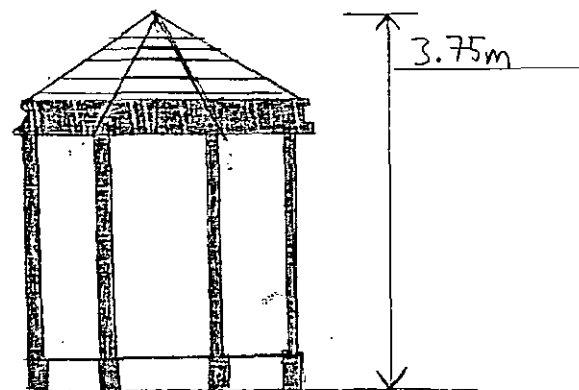


Side View
Scale 1:100

Drawing by Samuel Allen

14th January 2015

Site Location

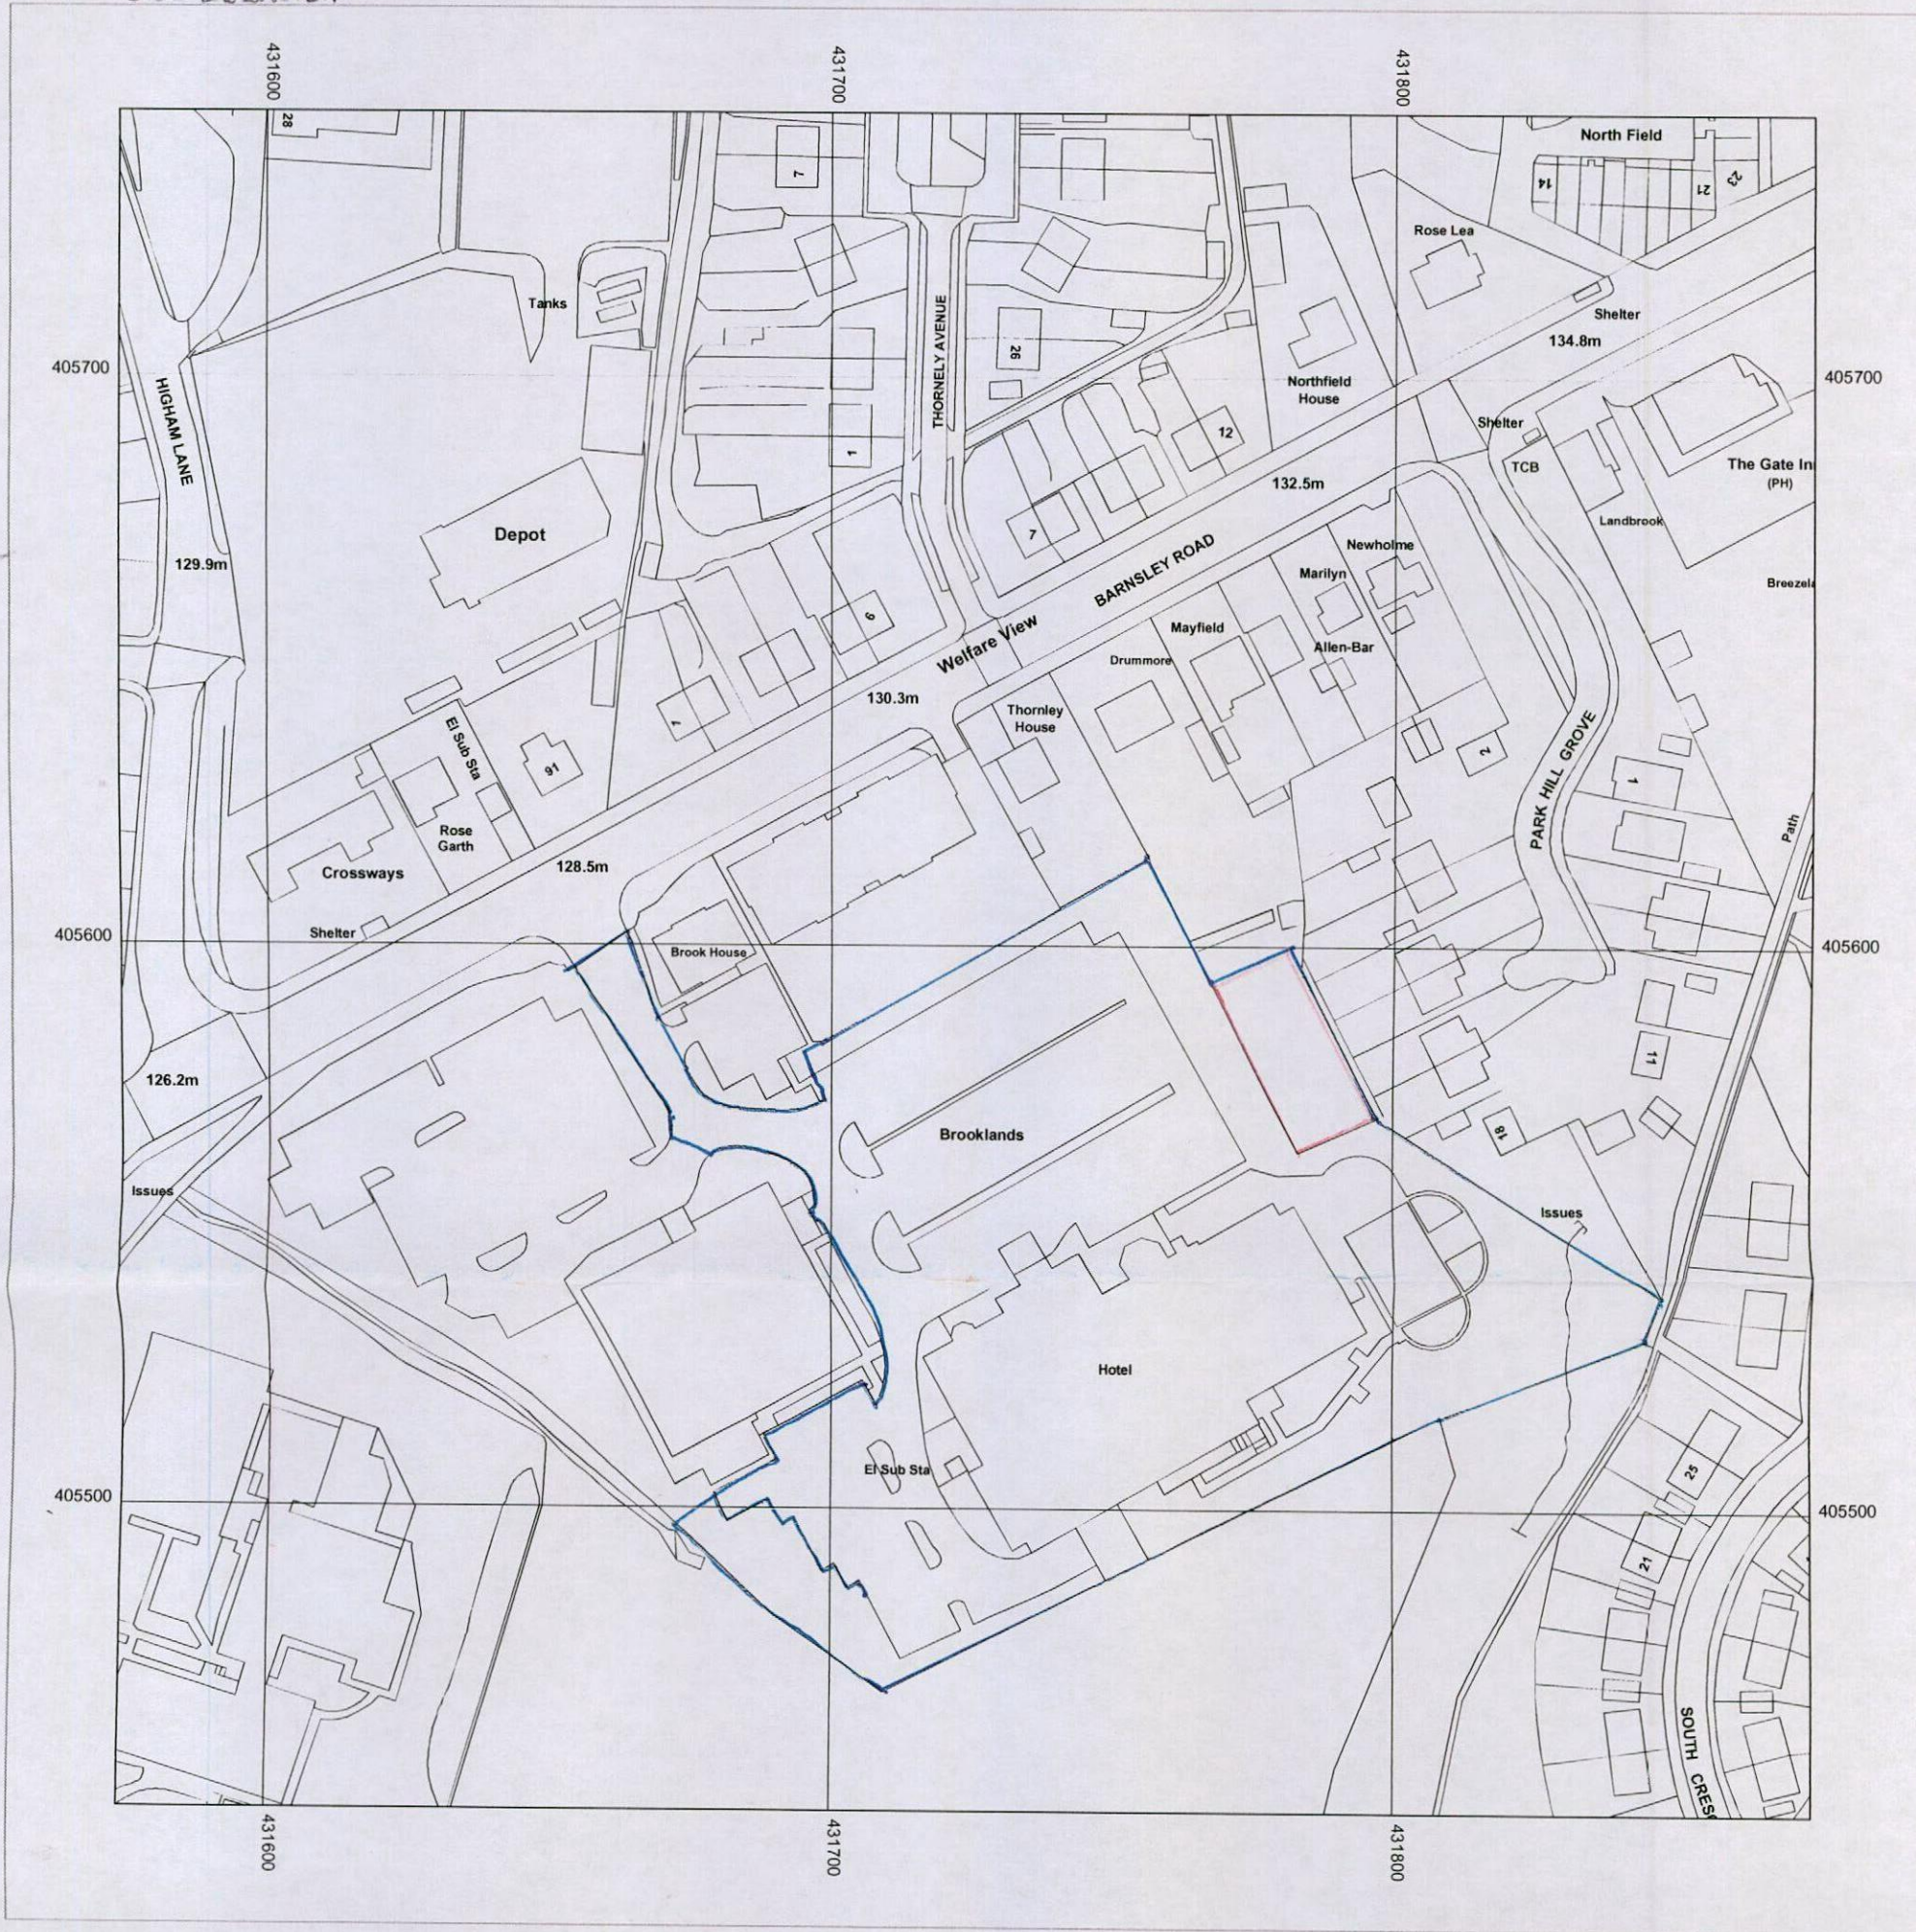

30 15 0 30 m

Scale 1:1250




Holiday Inn Barnsley

**Barnsley Road
Dodworth
S75 3JT**

Supplied by: National Map Centre Kent
Licence number: 100031961
Produced: 13/01/15
Serial number: 1453643

Plot centre co-ordinates: 431724, 405597
Download file: Print52611_1453643
Project name: HIBarnsley

Proposed Site Layout

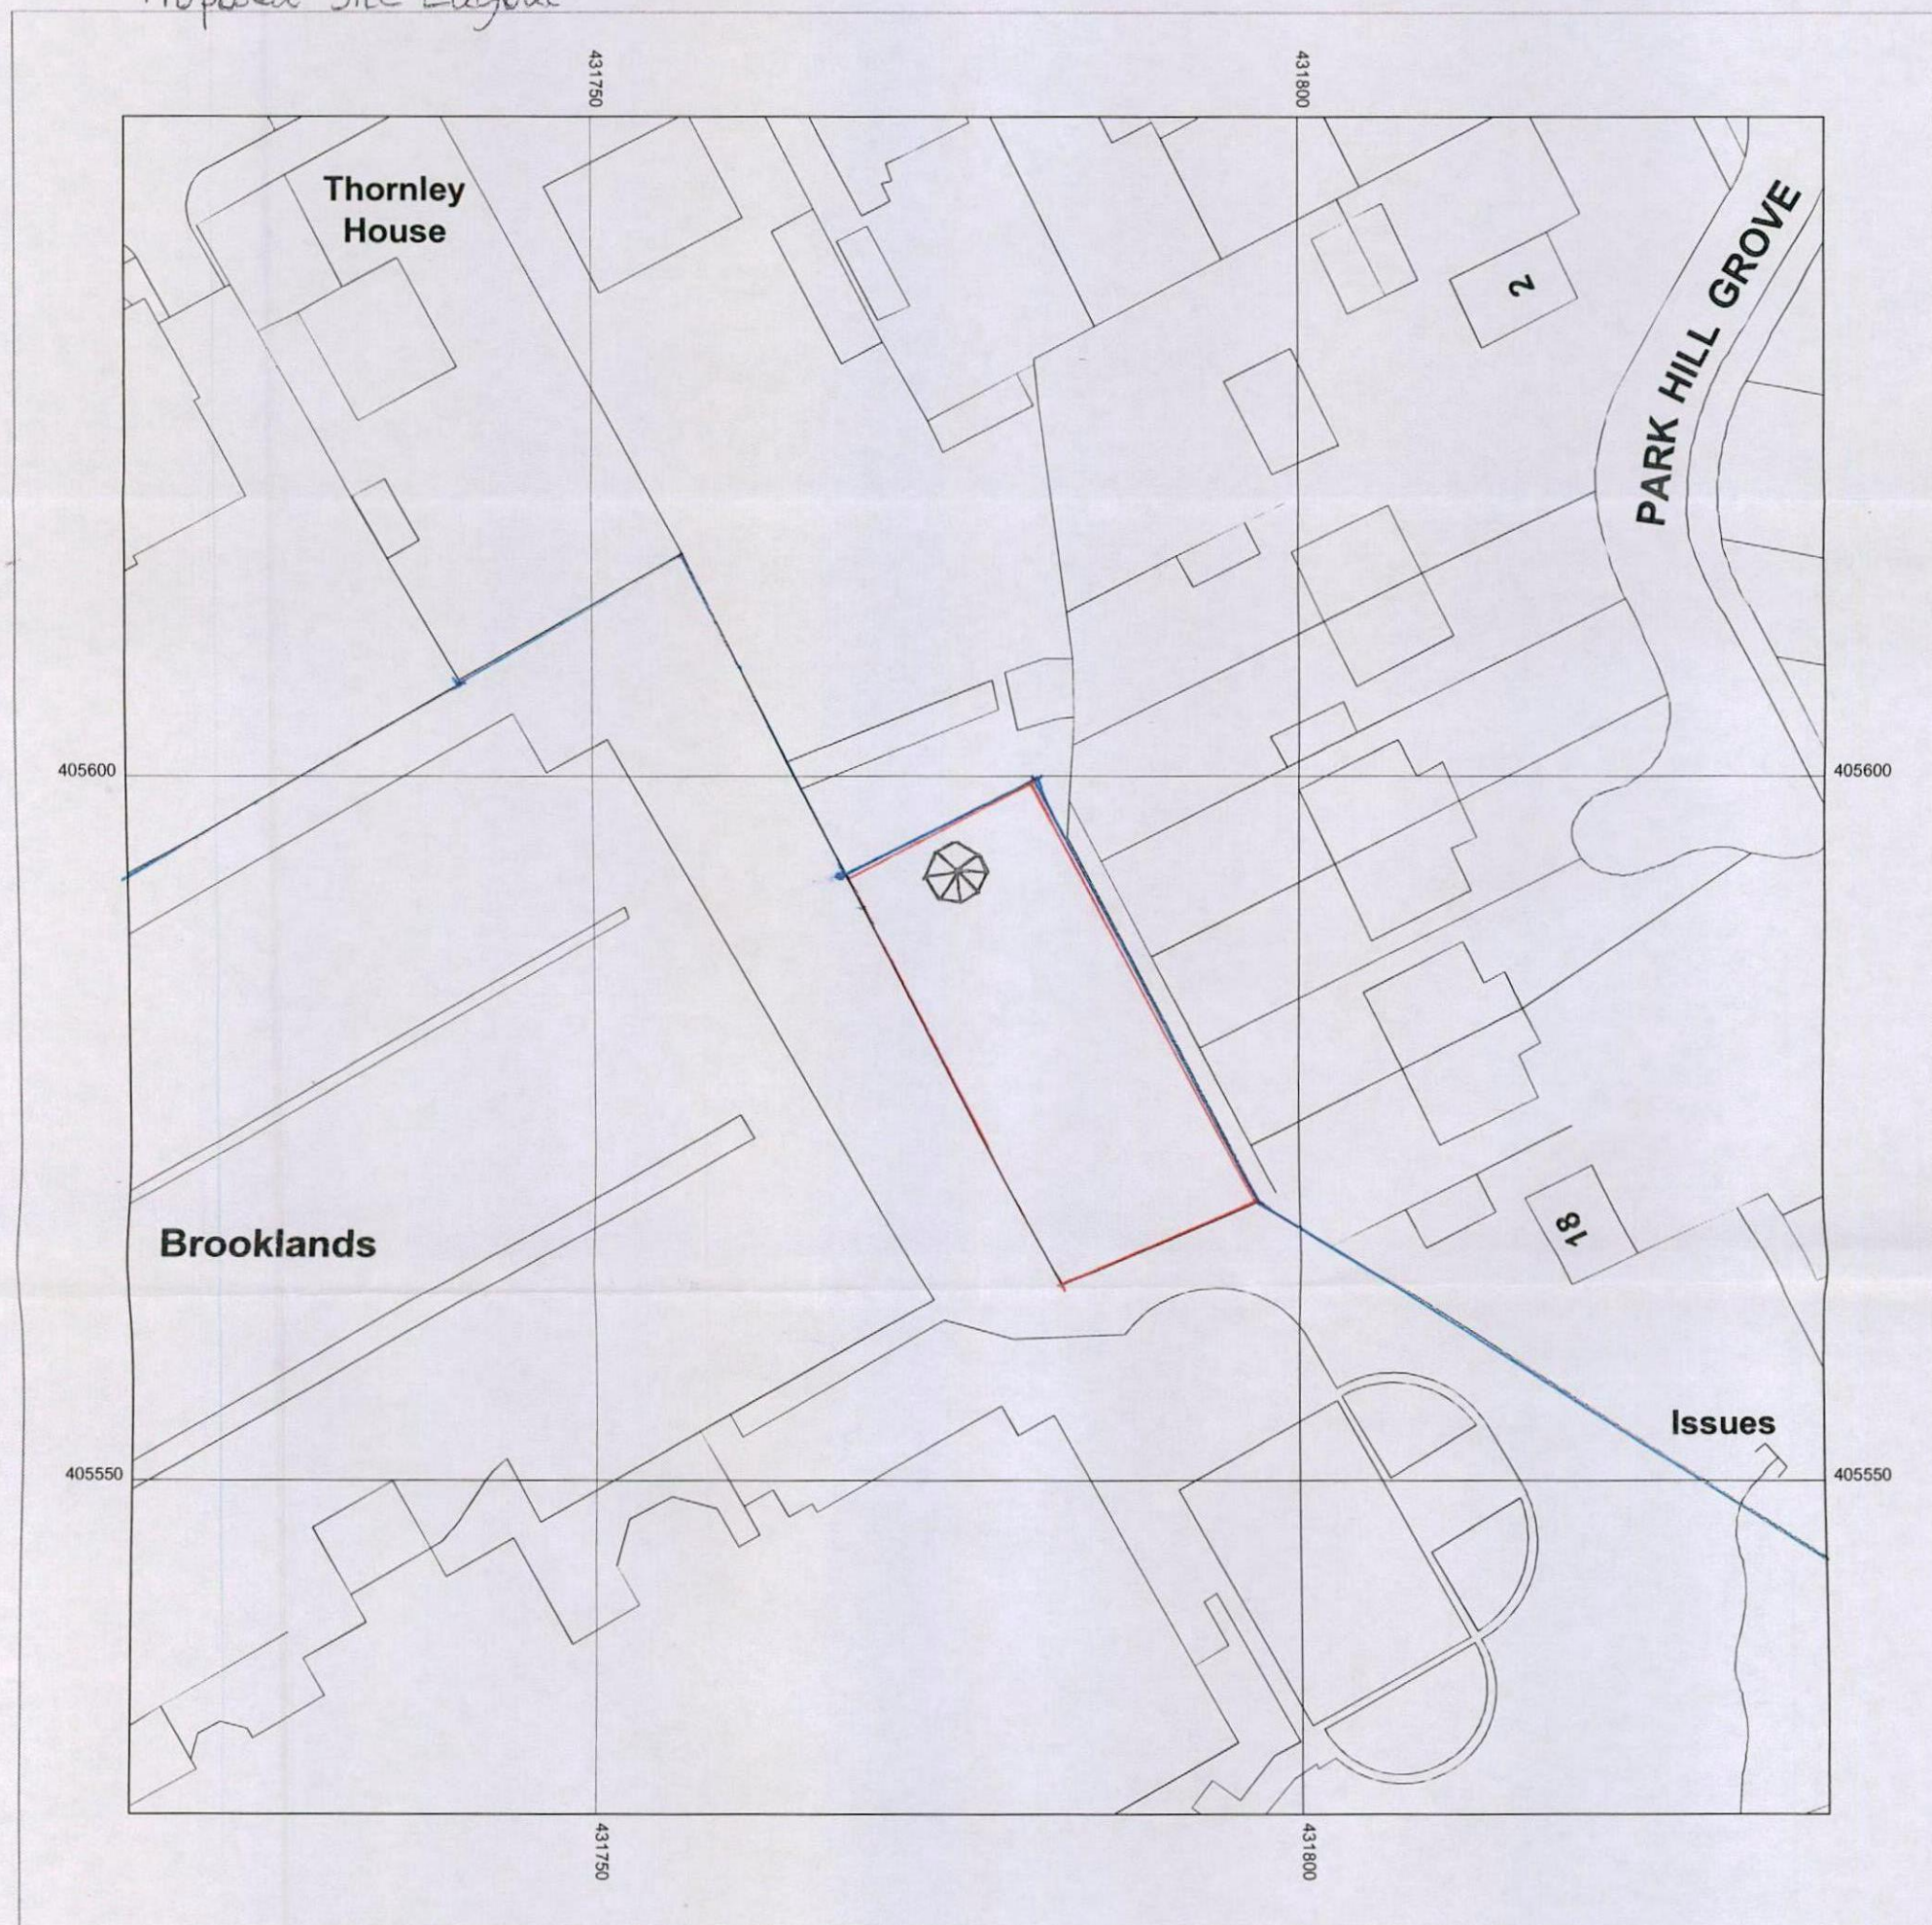

10 5 0 10 m

Scale 1:500




Supplied by: National Map Centre Kent
Licence number: 100031961
Produced: 13/01/15
Serial number: 1453638

Holiday Inn Barnsley

**Barnsley Road
Dodworth
S75 3JT**

Plot centre co-ordinates: 431777, 405587
Download file: Print52611_1453638
Project name: HIBarnsley

Existing Site Layout

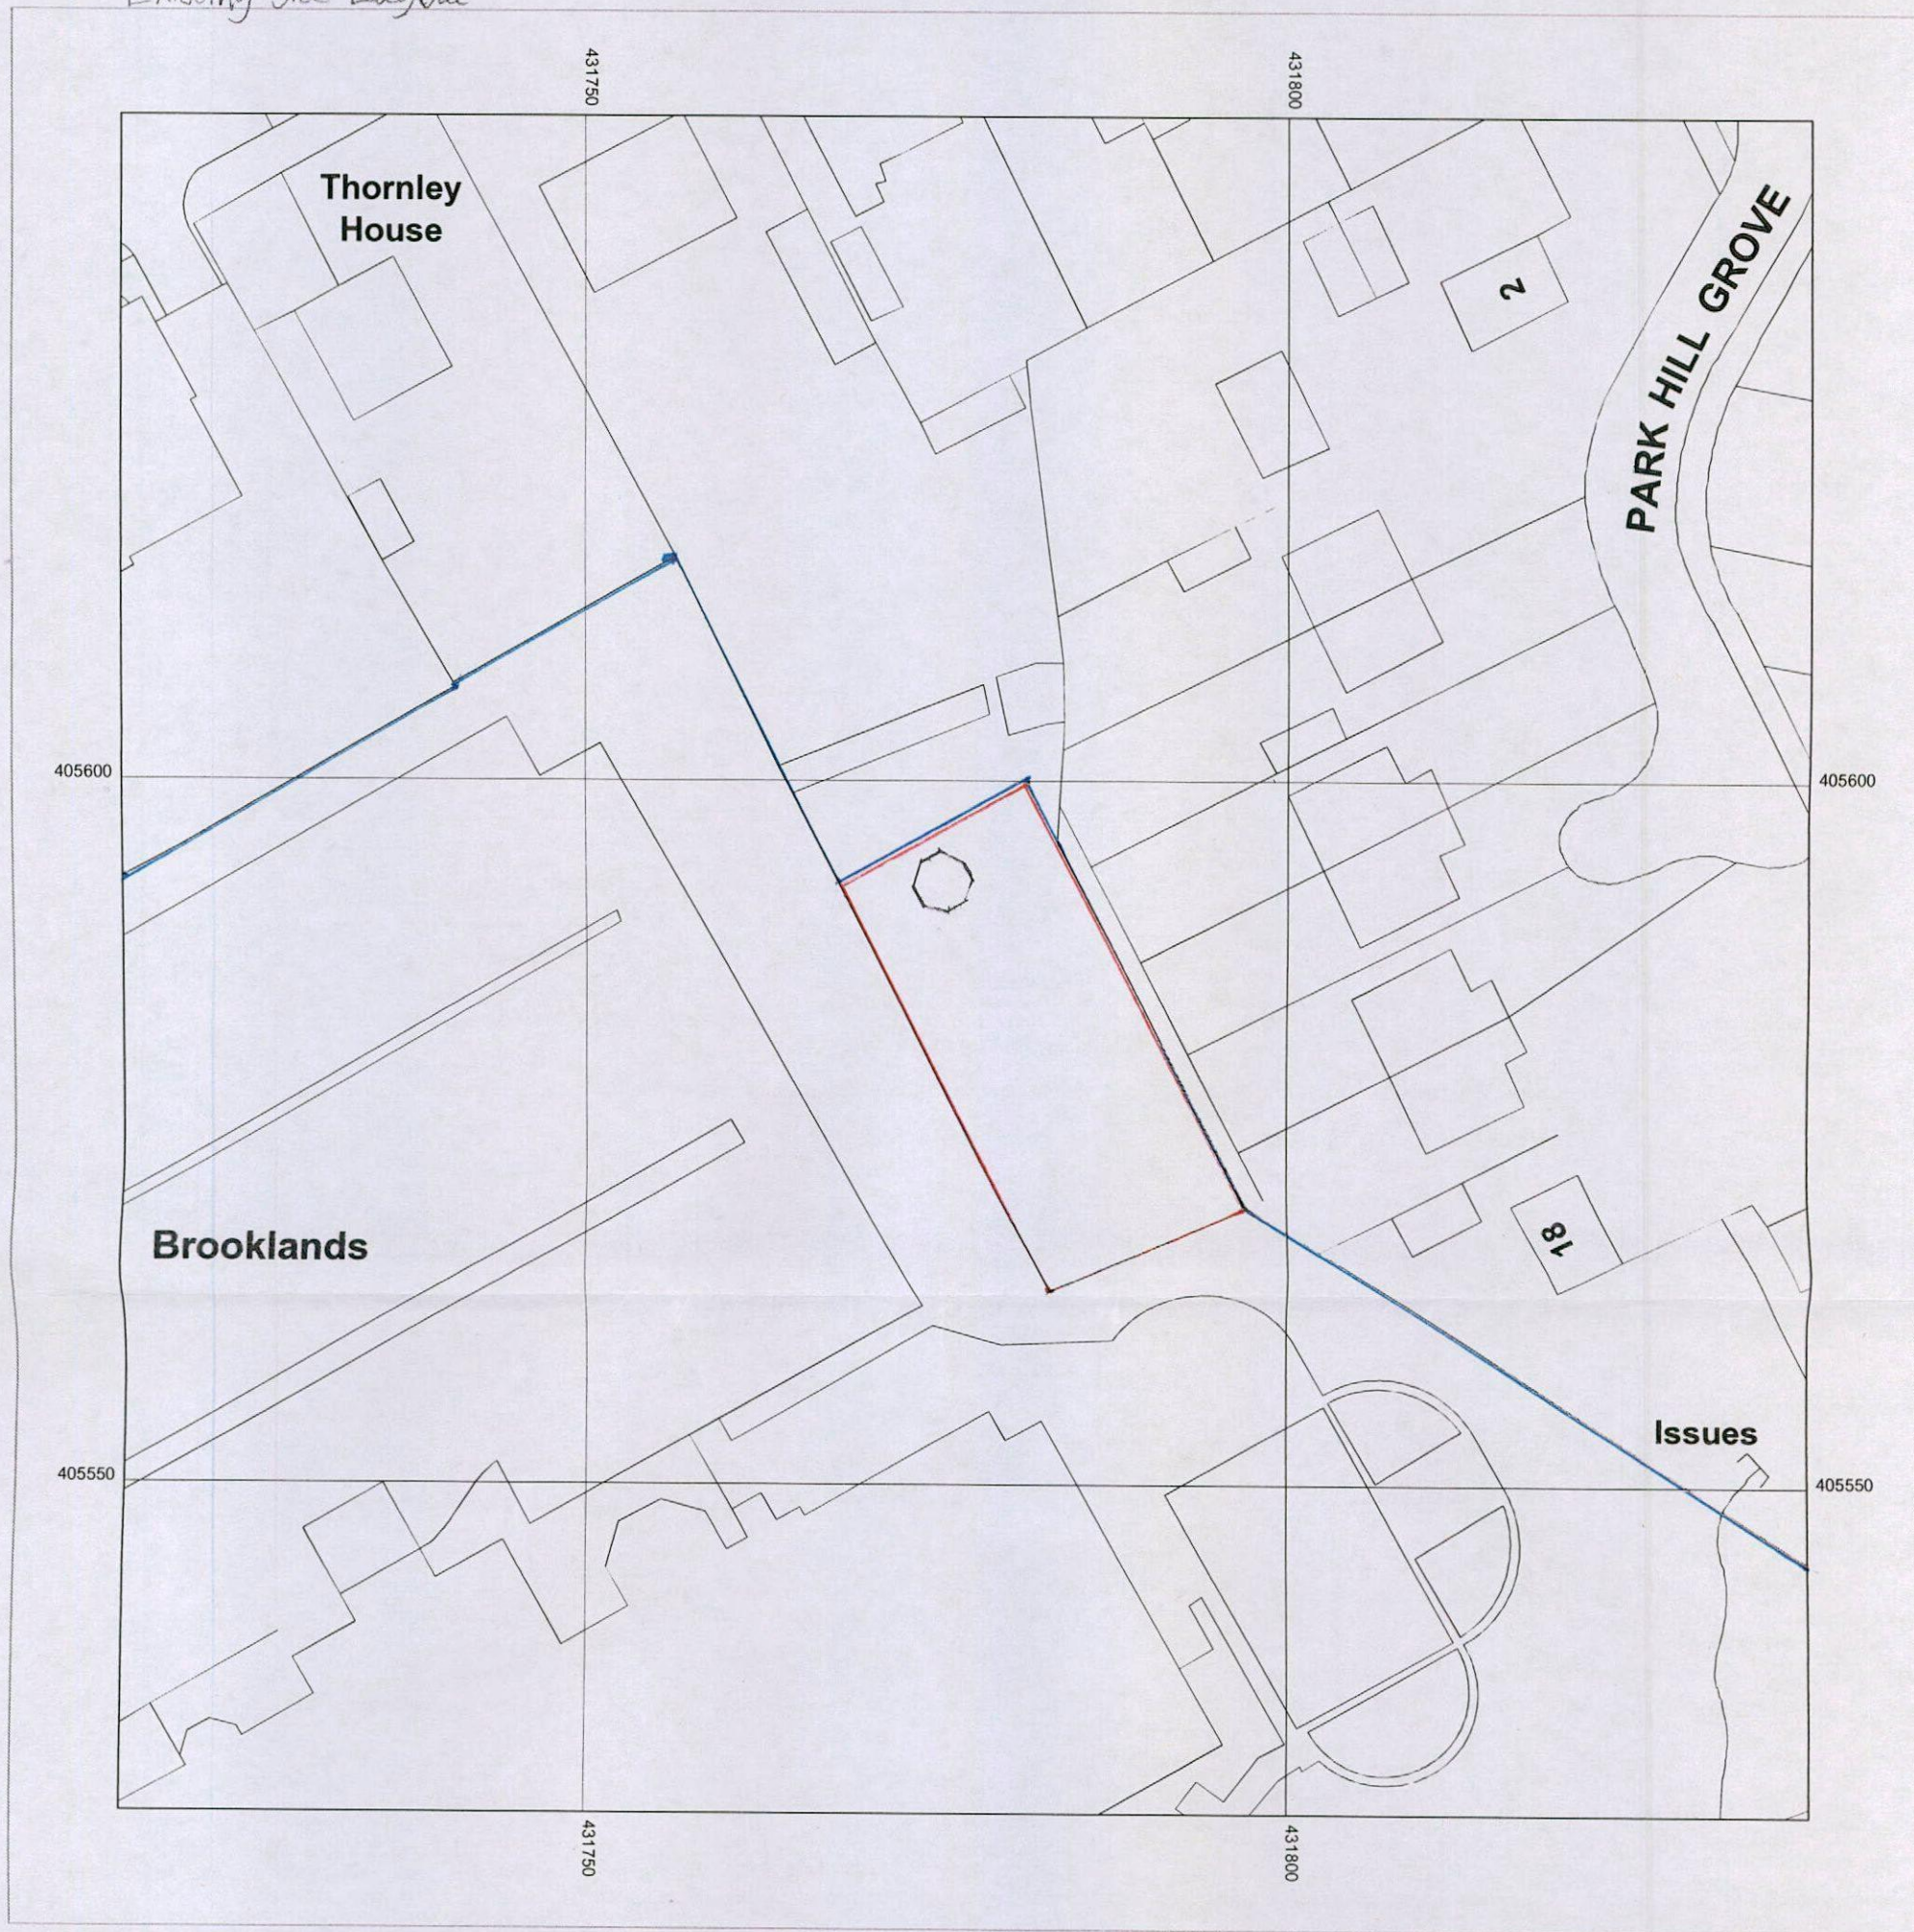

10 5 0 10 m

Scale 1:500

Mapping
sourced from

OS Ordnance
Survey

Supplied by: National Map Centre Kent
Licence number: 100031961
Produced: 13/01/15
Serial number: 1453638

Holiday Inn Barnsley

Barnsley Road
Dodworth
S75 3JT

Plot centre co-ordinates: 431777, 405587
Download file: Print52611_1453638
Project name: HIBarnsley