


Notes:
Sketch schemes may be based on plan information of unknown origin and is subject to verification and survey.
Contractors must verify all dimensions on site before commencing any work or shop drawings. This drawing is not to be scaled. Use figured dimensions only.
Building areas are liable to adjustment over the course of the design process due to ongoing construction detailing developments.

Subject to statutory approvals and survey.

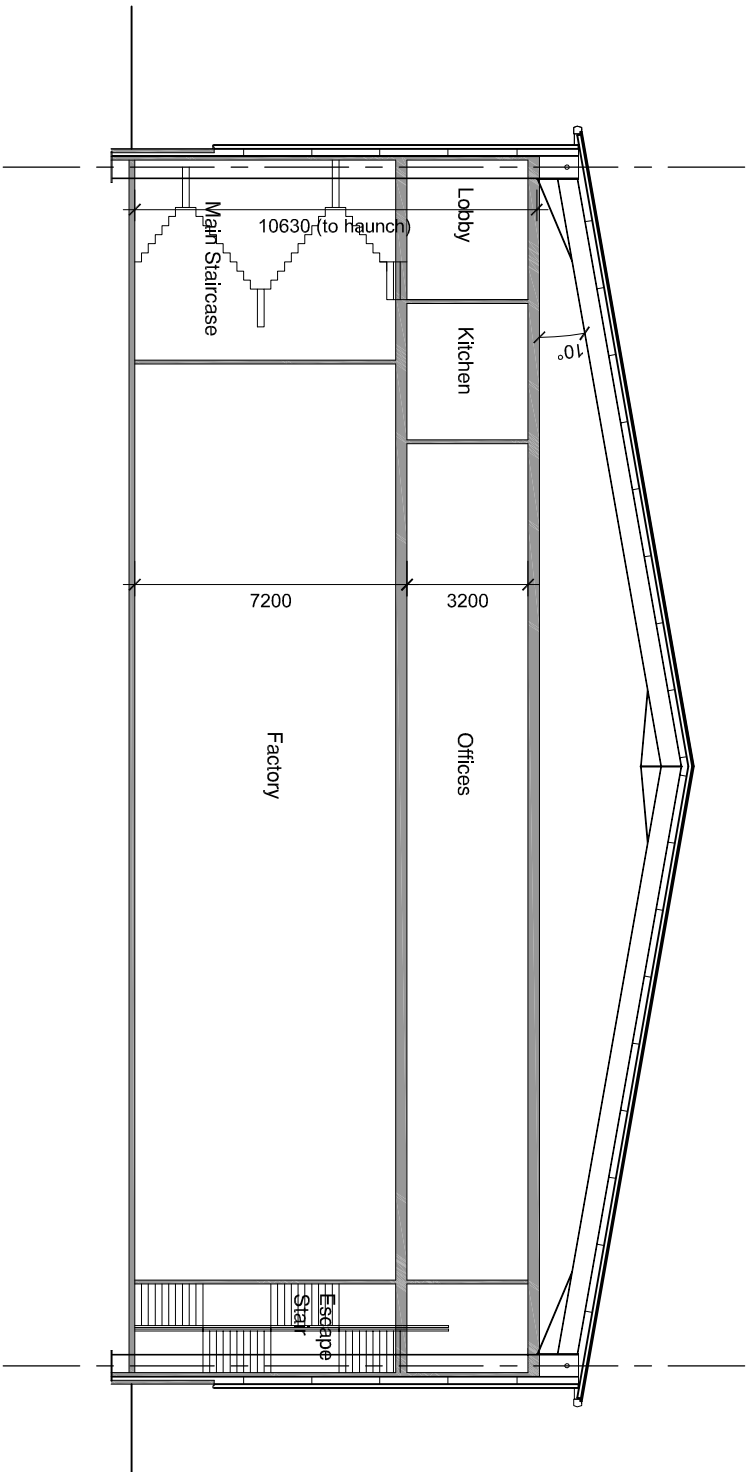

revisions
status Planning

edward
architectural services ltd
prospect house, 32 sovereign street, leeds LS1 4BJ t 0113 398 4000
www.eas-uk.co.uk
project **Royston Lead, Barnsley**
client **Royston Lead Ltd**
title **Typical Section thro Extension**

drawn ba checked date Apr 2010 scale 1:200@A4
job no 0227 drawing no PL10 rev .