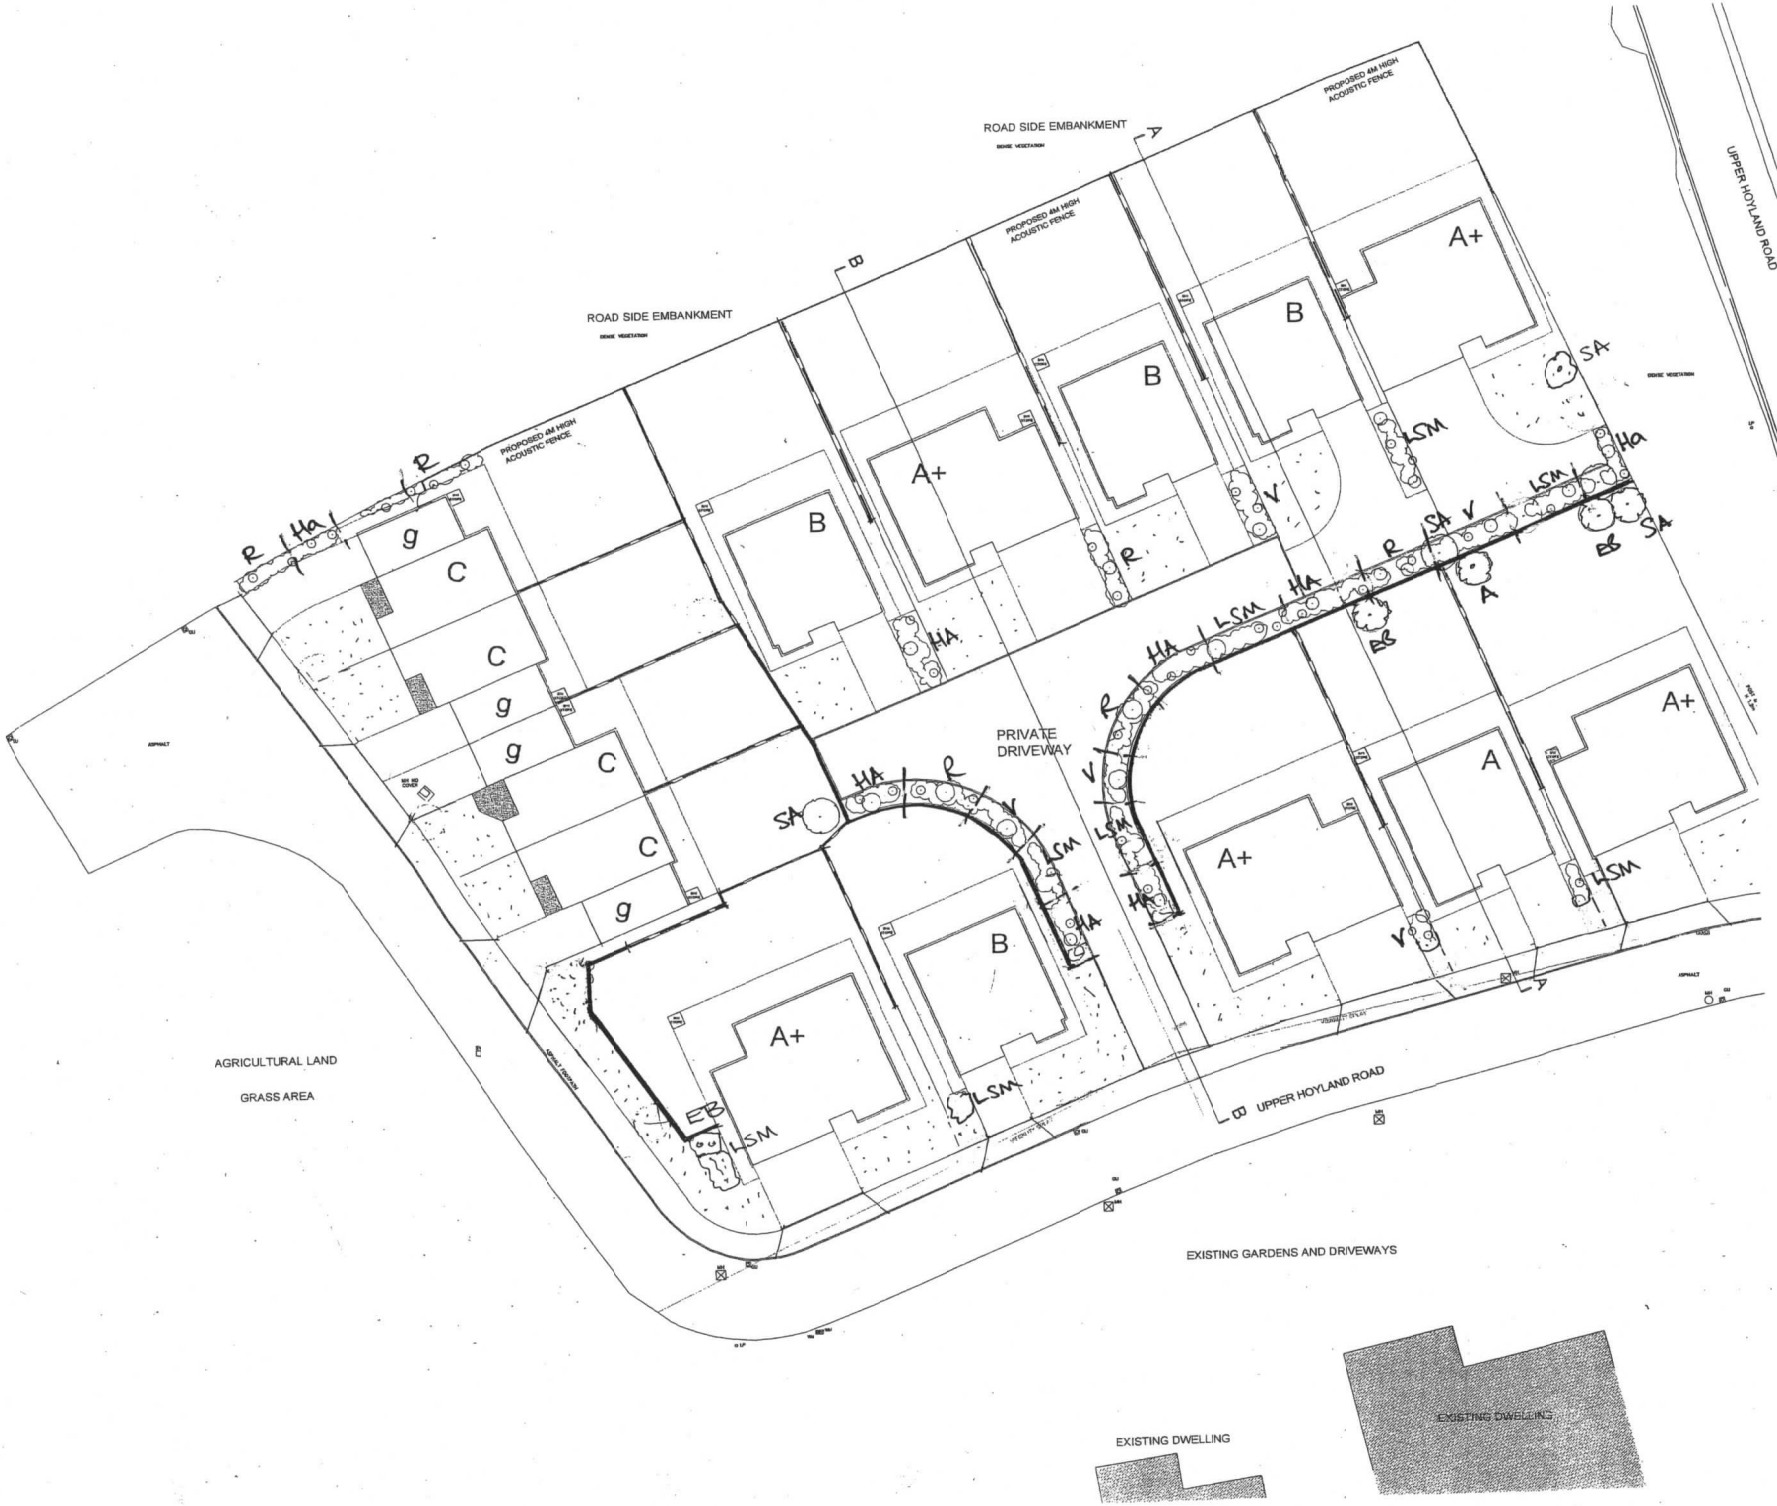



| Rev | Notes | Date |
|---|---|---|
| A | HIGHWAY REQUIRE | 09/3/18 |


Garry Greetham Associates
Residential Design Consultant
Westwood House
18 Carr Lane
Tankersley
Barnsley S75 3BE
Tel(01226)746573


PROJECT: Residential Development

CLIENT: Low Farm Properties Ltd

TITLE: Landscape Layout

ADDRESS: Land at Upper Hoyland Road, Hoyland, Barnsley.

DRAWN BY: ggg

SCALE: not to scale DATE: Feb 18

DRAWING No: 877-04 REV: A

Member of the Chartered Institute of Architectural Technologists