



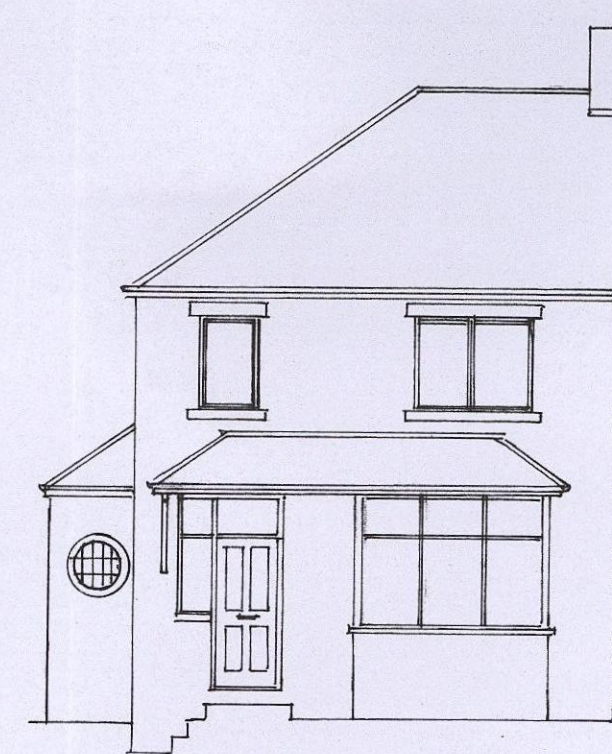

FRONT ELEVATION



REAR ELEVATION

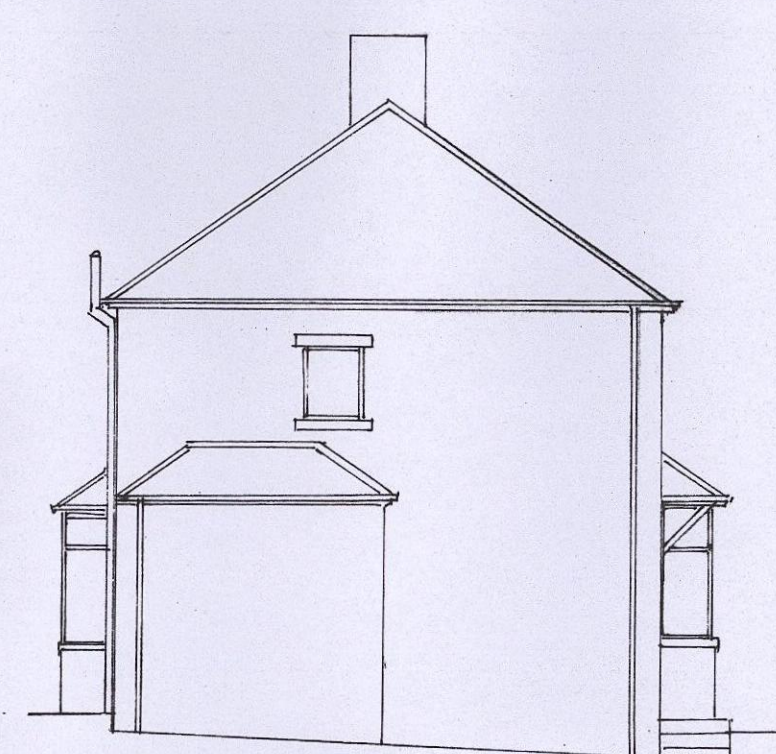


SIDE ELEVATION




PROPOSED FRONT ELEVATION




PROPOSED REAR ELEVATION

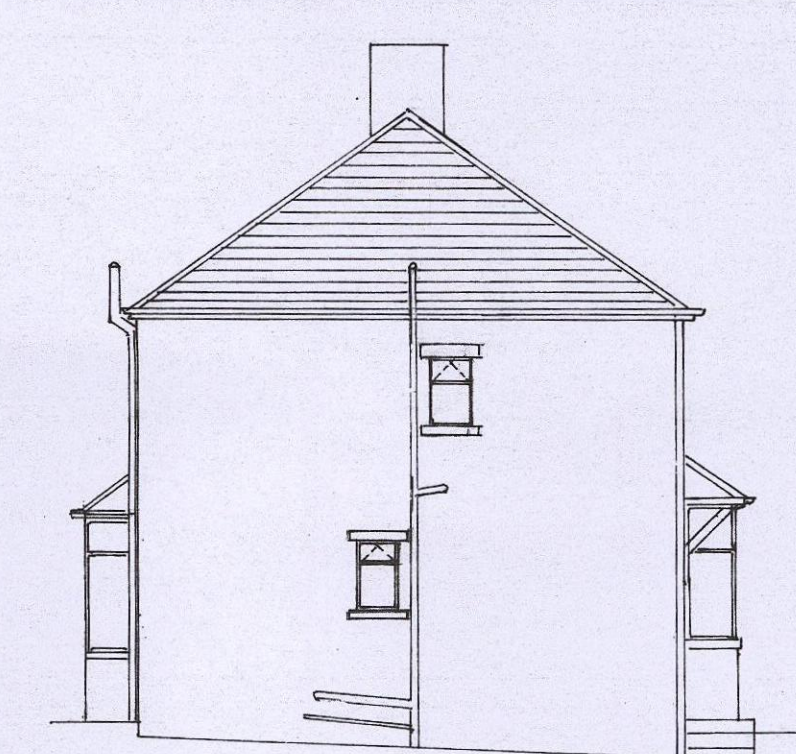


PROPOSED SIDE ELEVATION

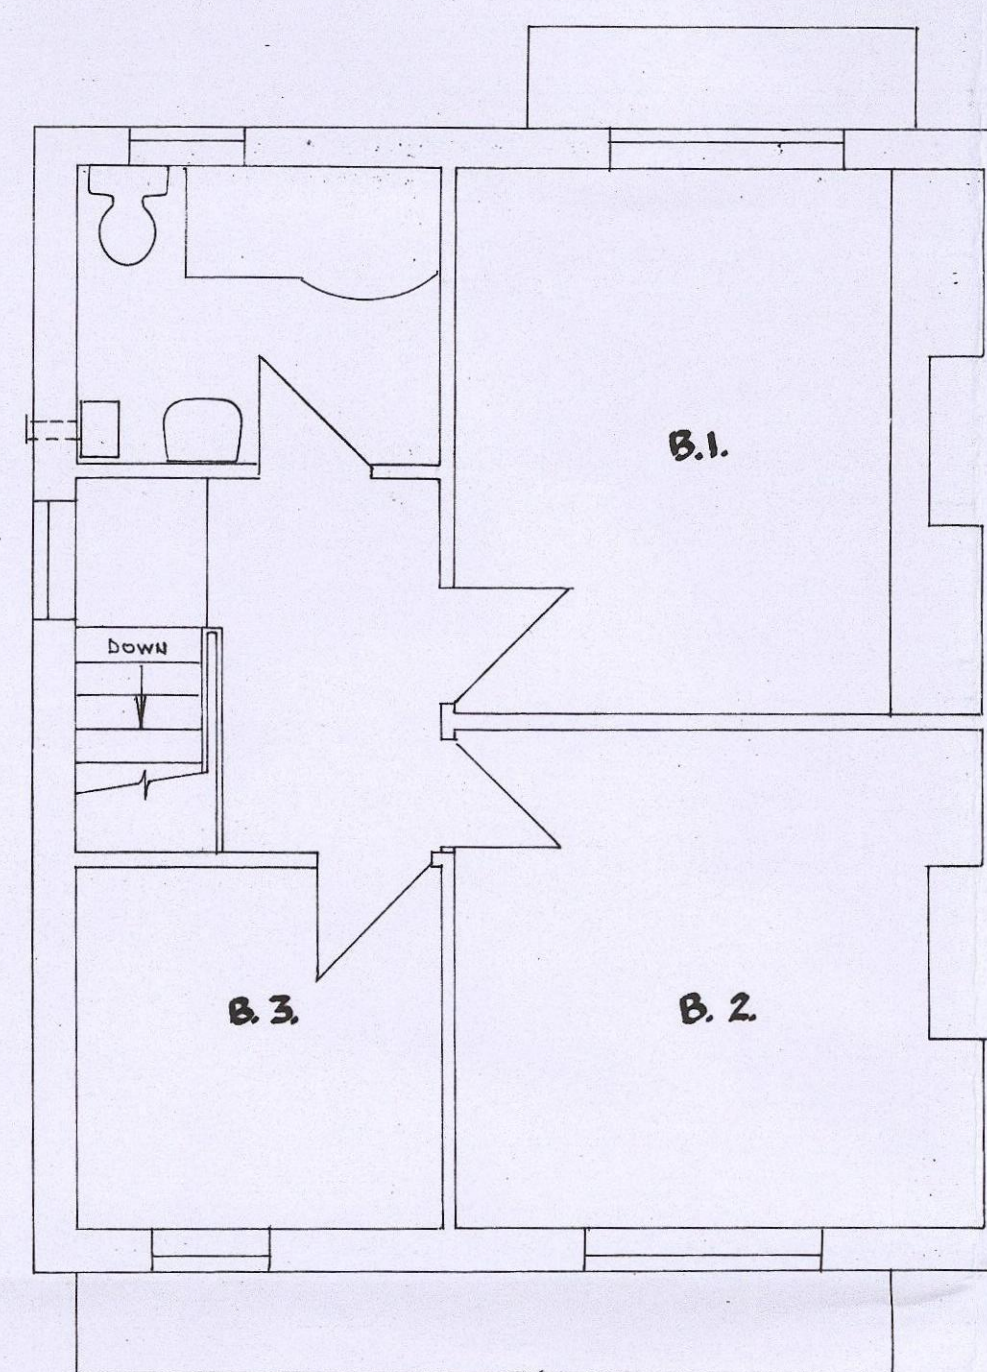


FIRST FLOOR

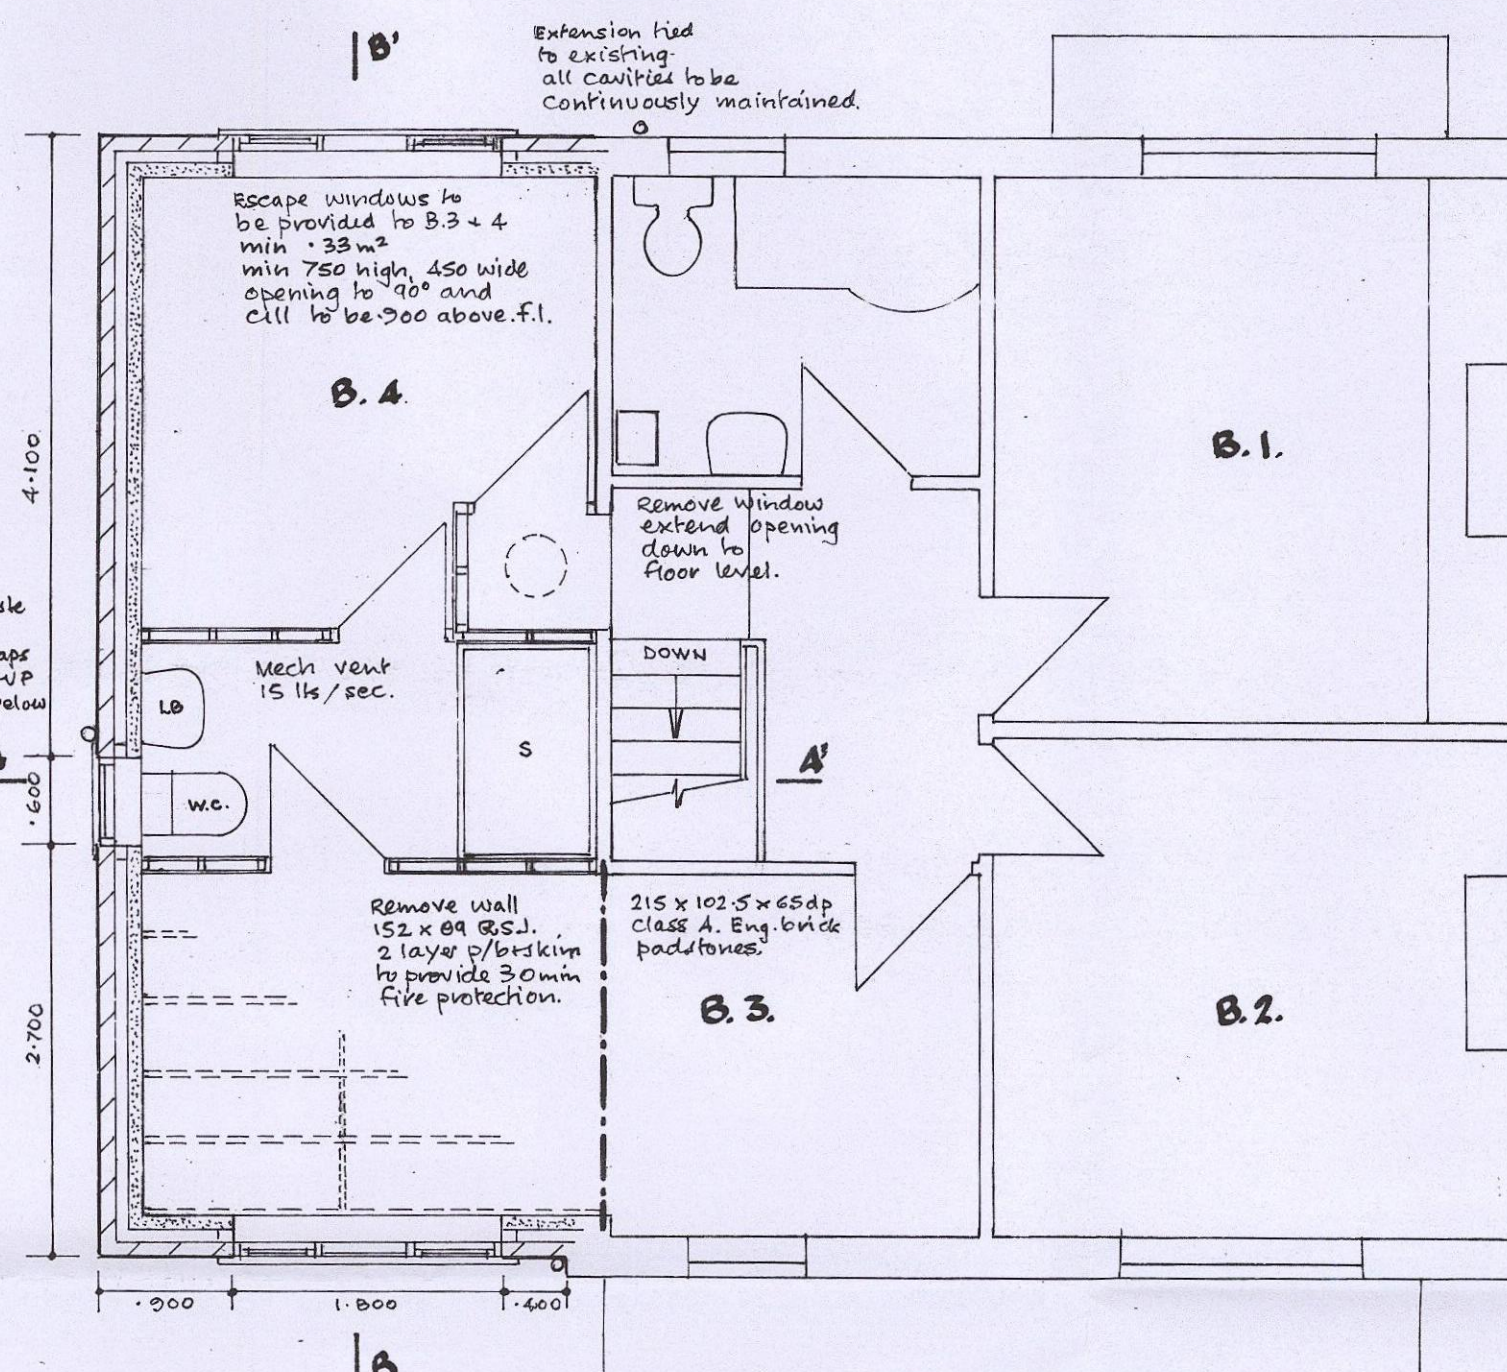


PROPOSED FIRST FLOOR

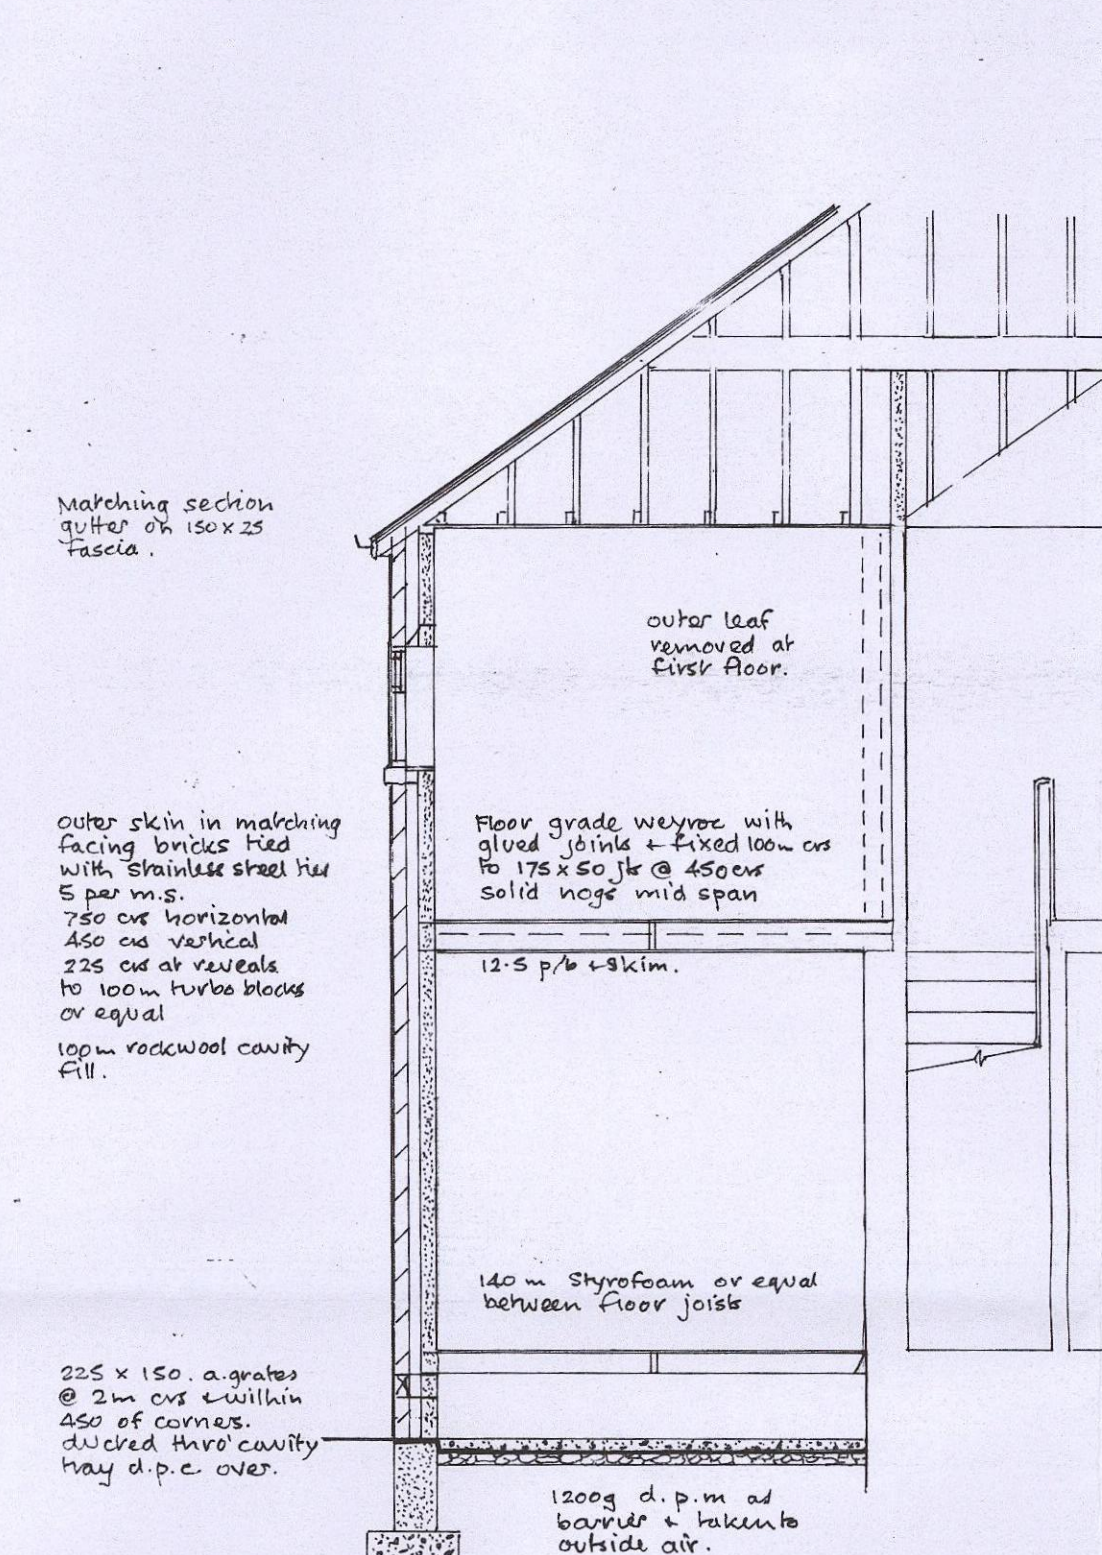


SECTION A-A'

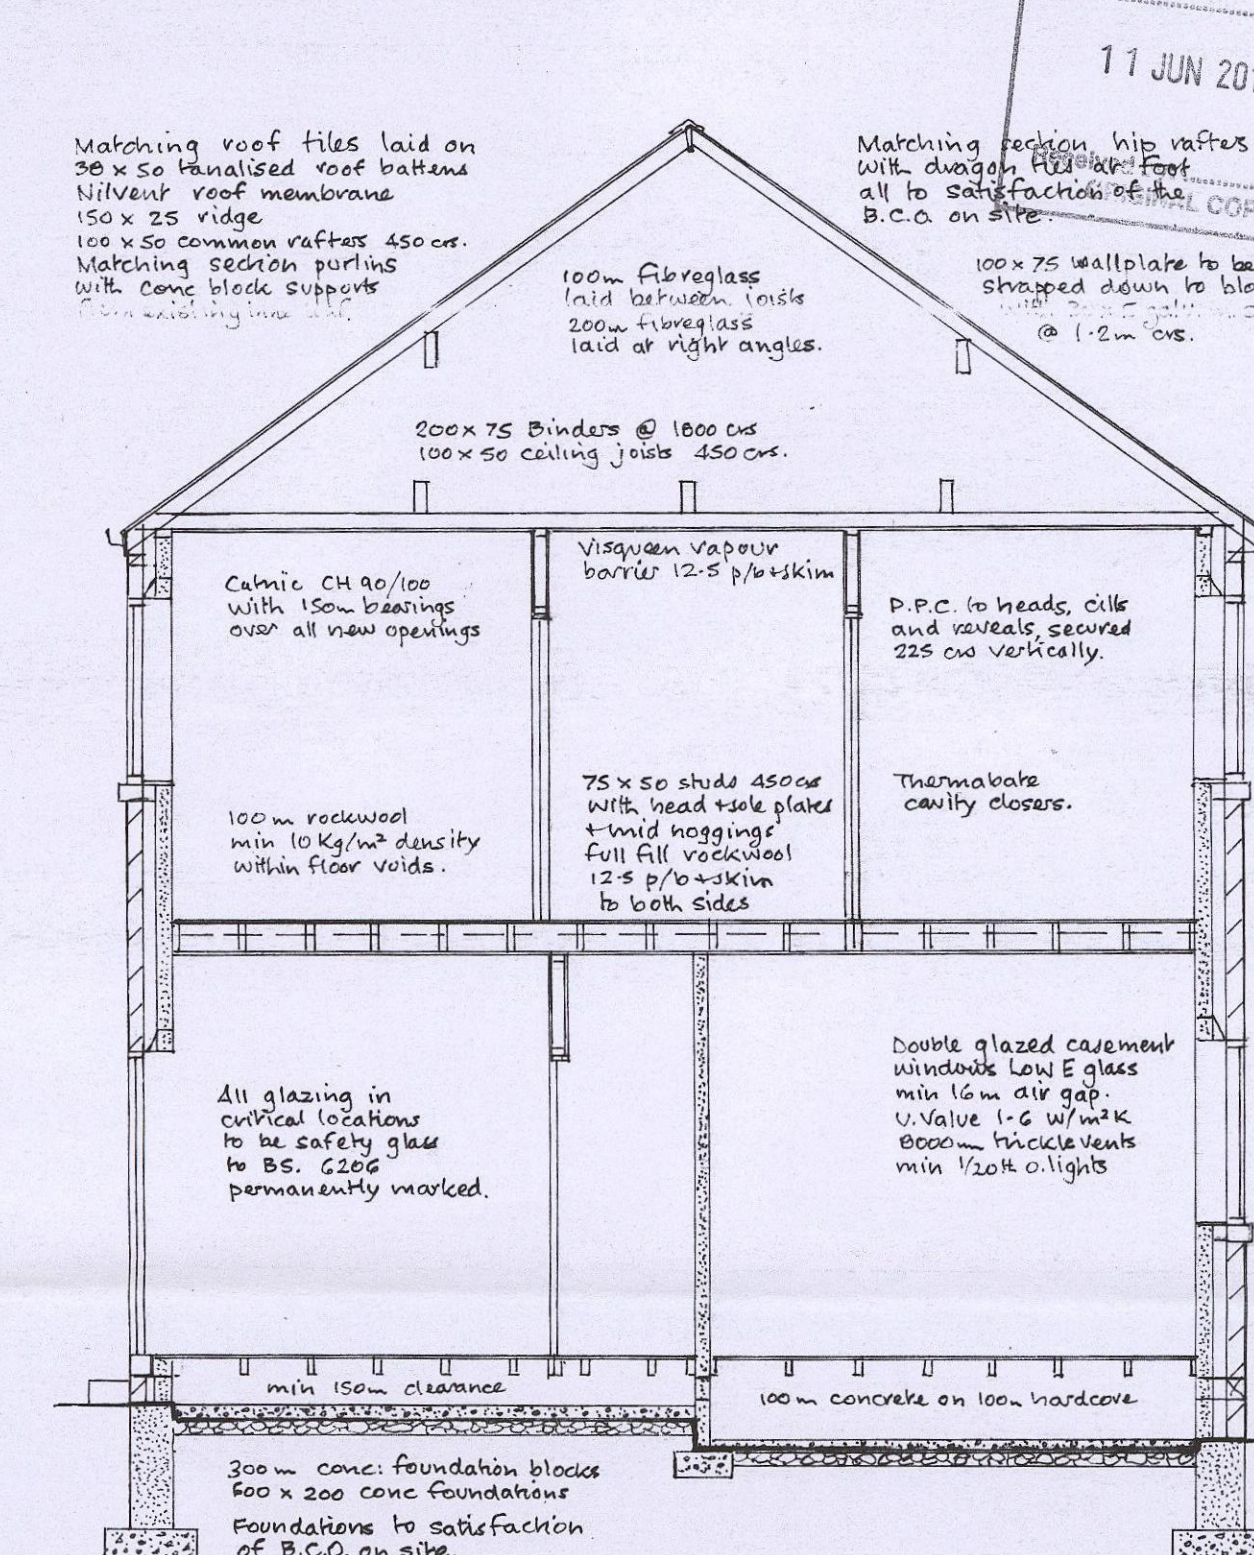

SECTION B-B'

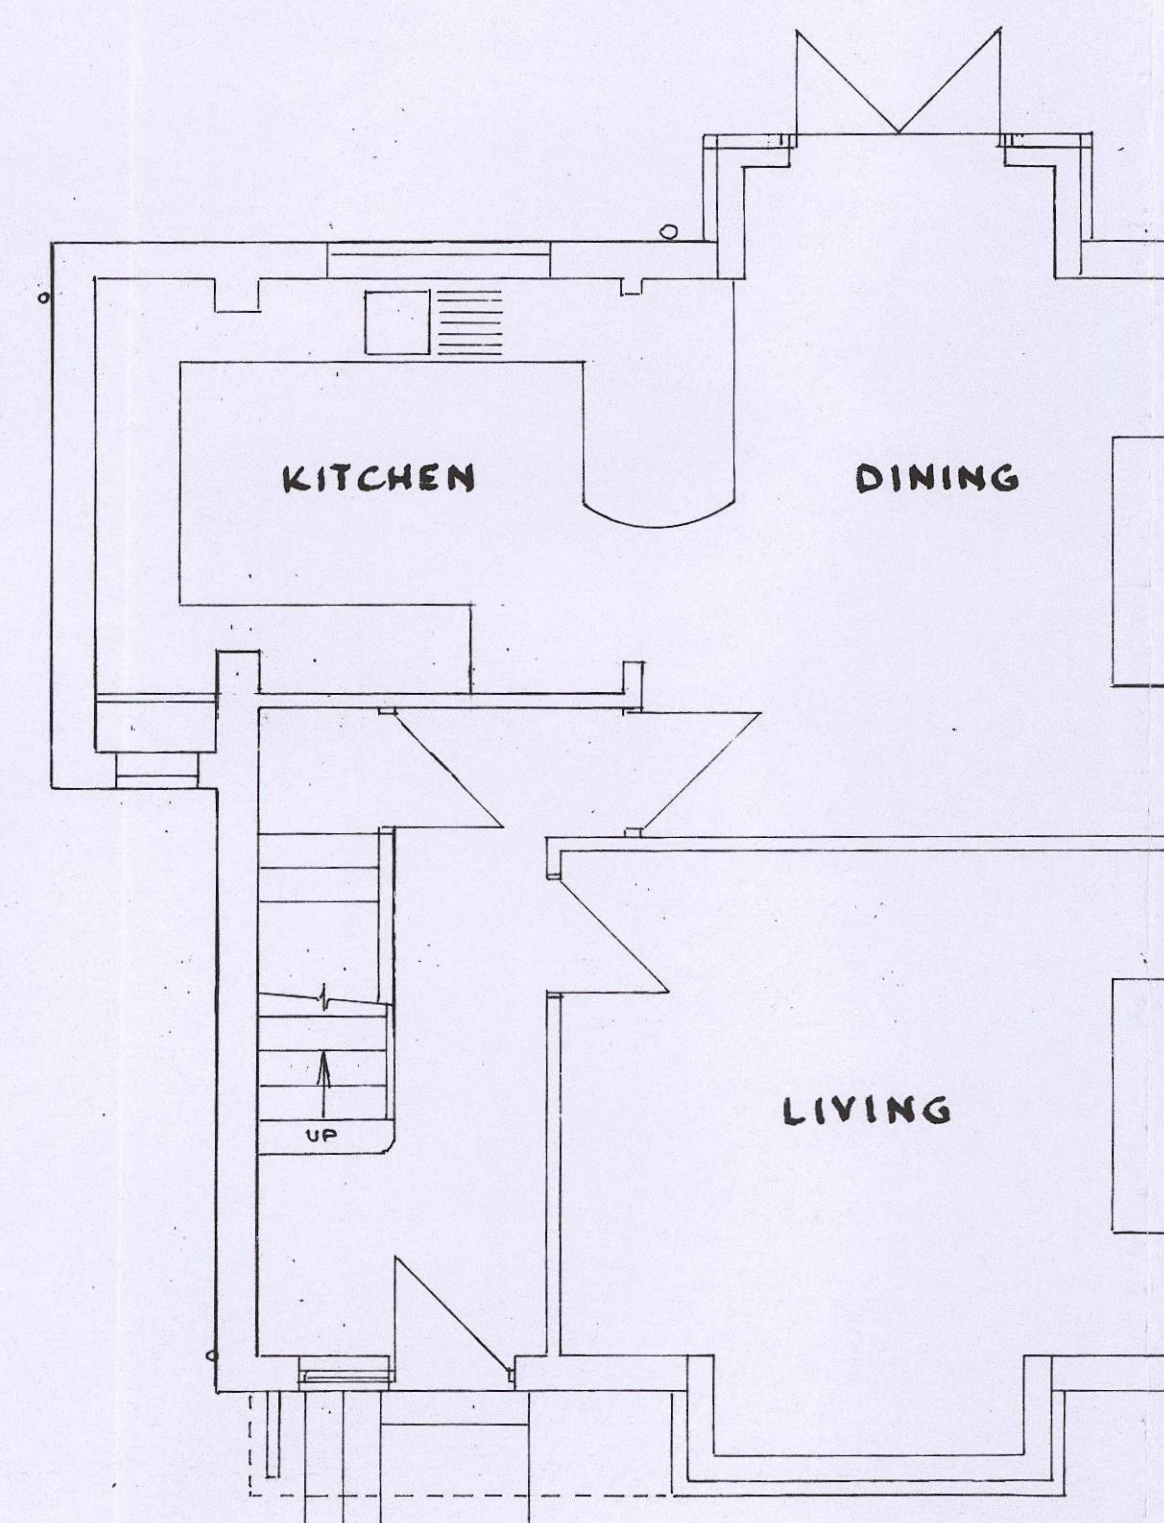


GROUND FLOOR

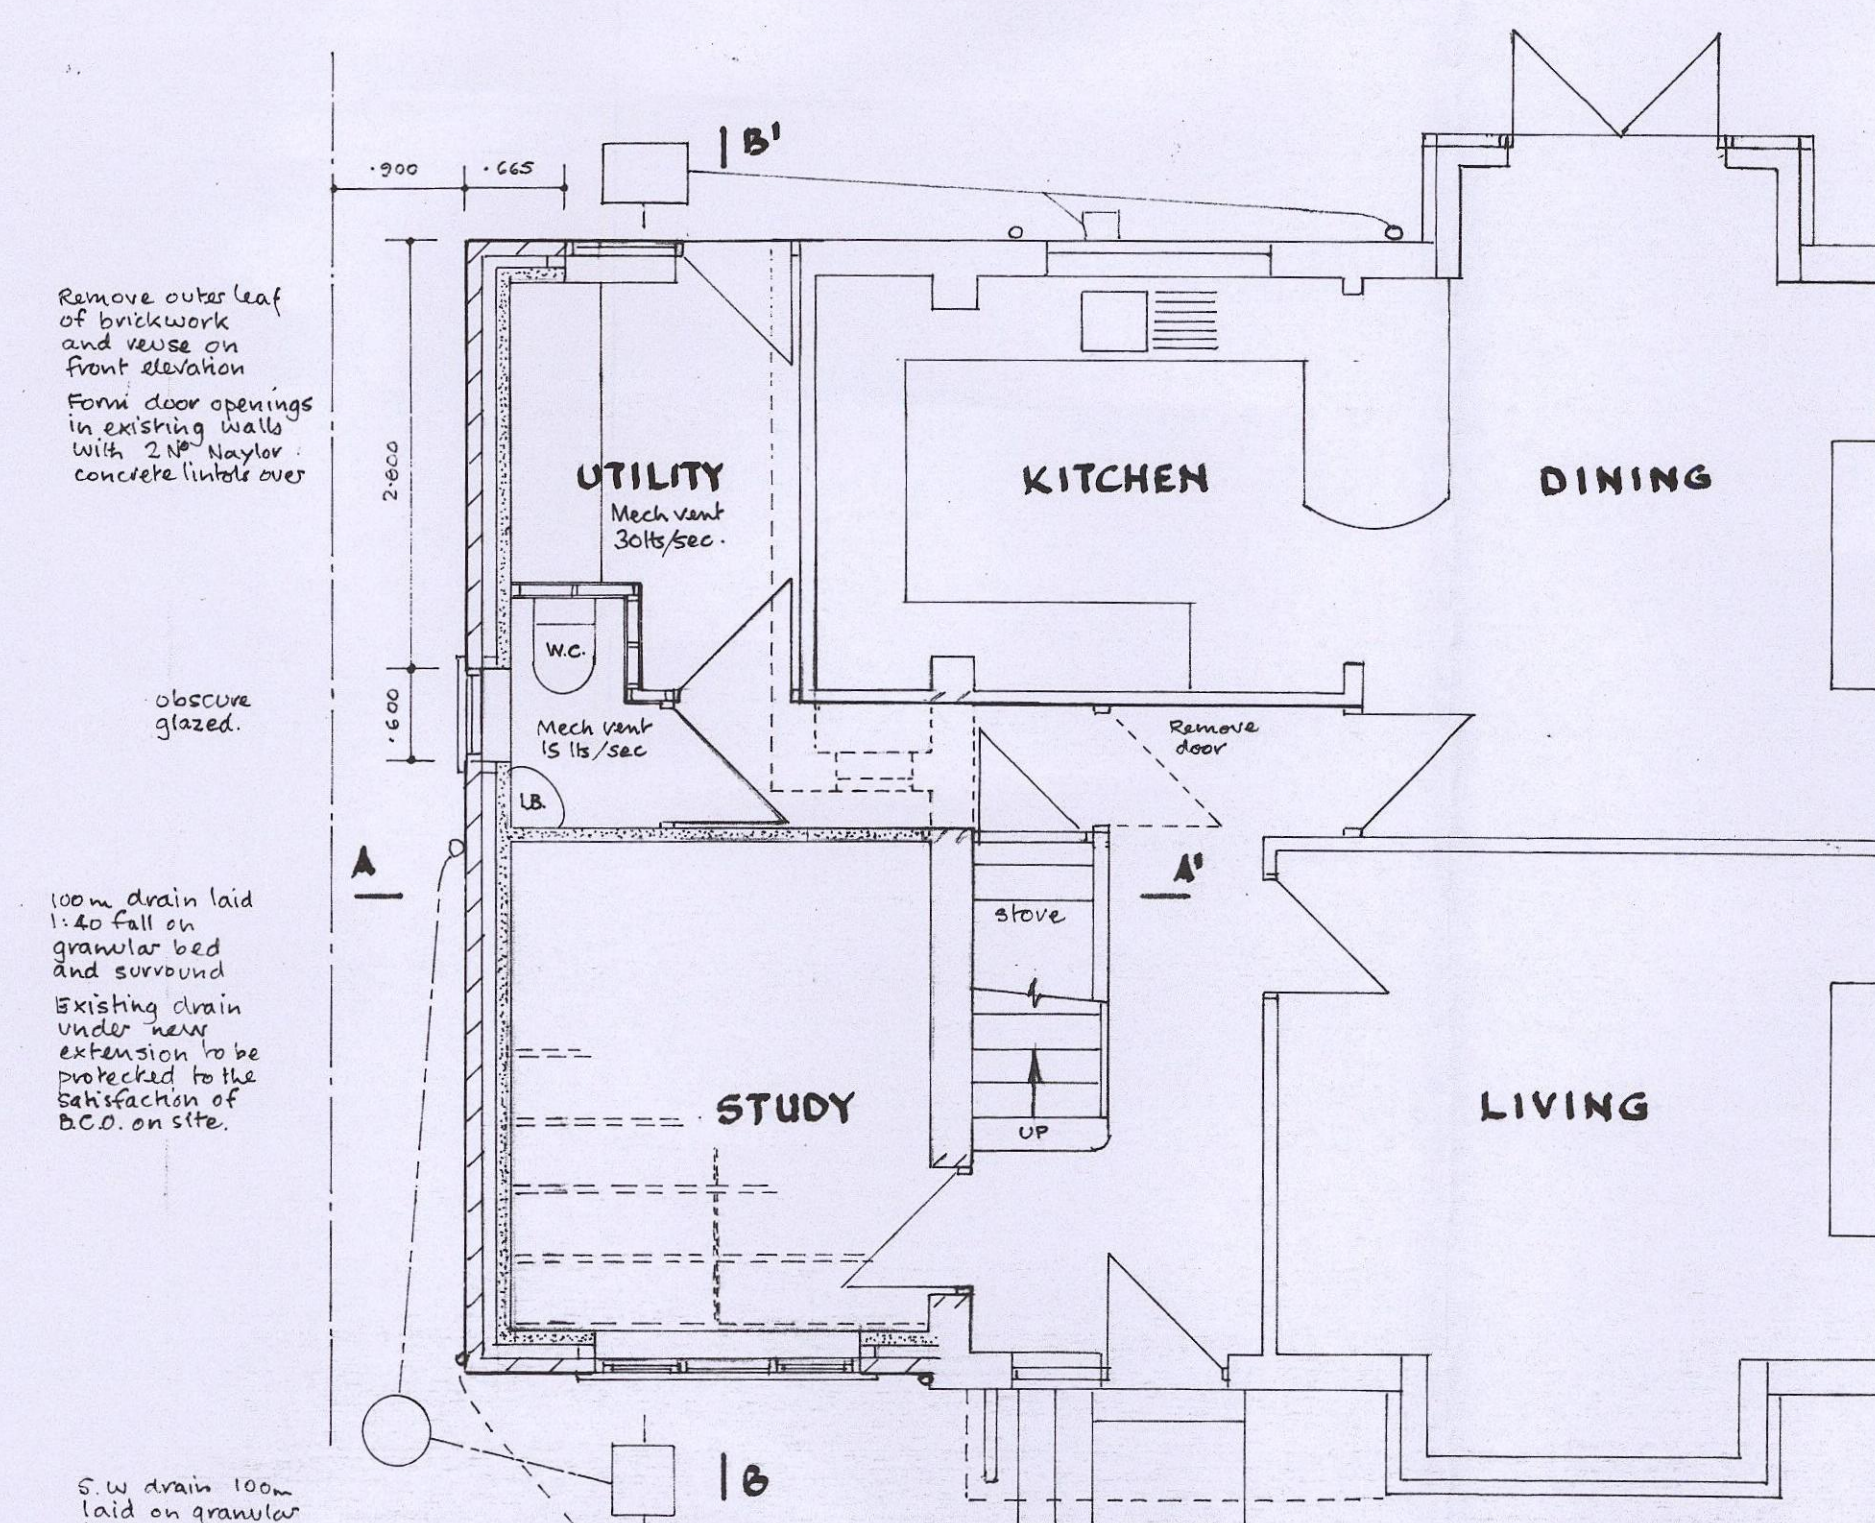


PROPOSED GROUND FLOOR

Electrical installation to be by member of competent person scheme and certified to BS 7671.
Extension to have energy saving bulbs throughout.
Heating after advice by Gas safe engineer and certified on completion.

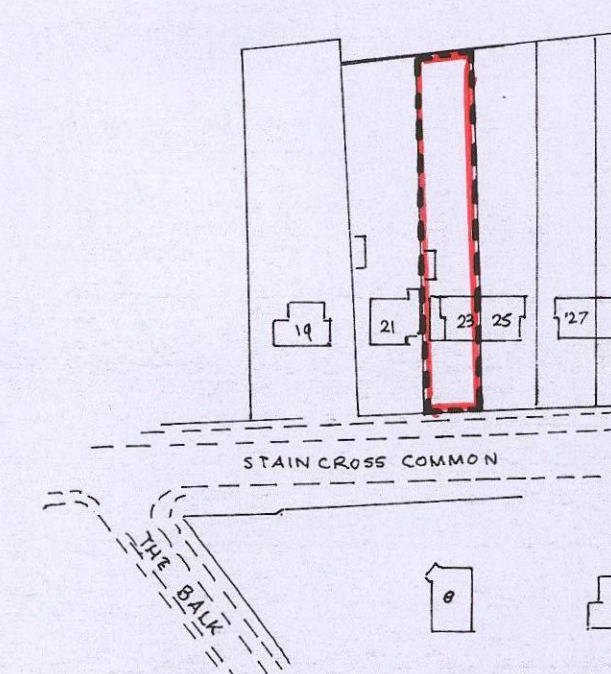

SITE PLAN 1/1250.

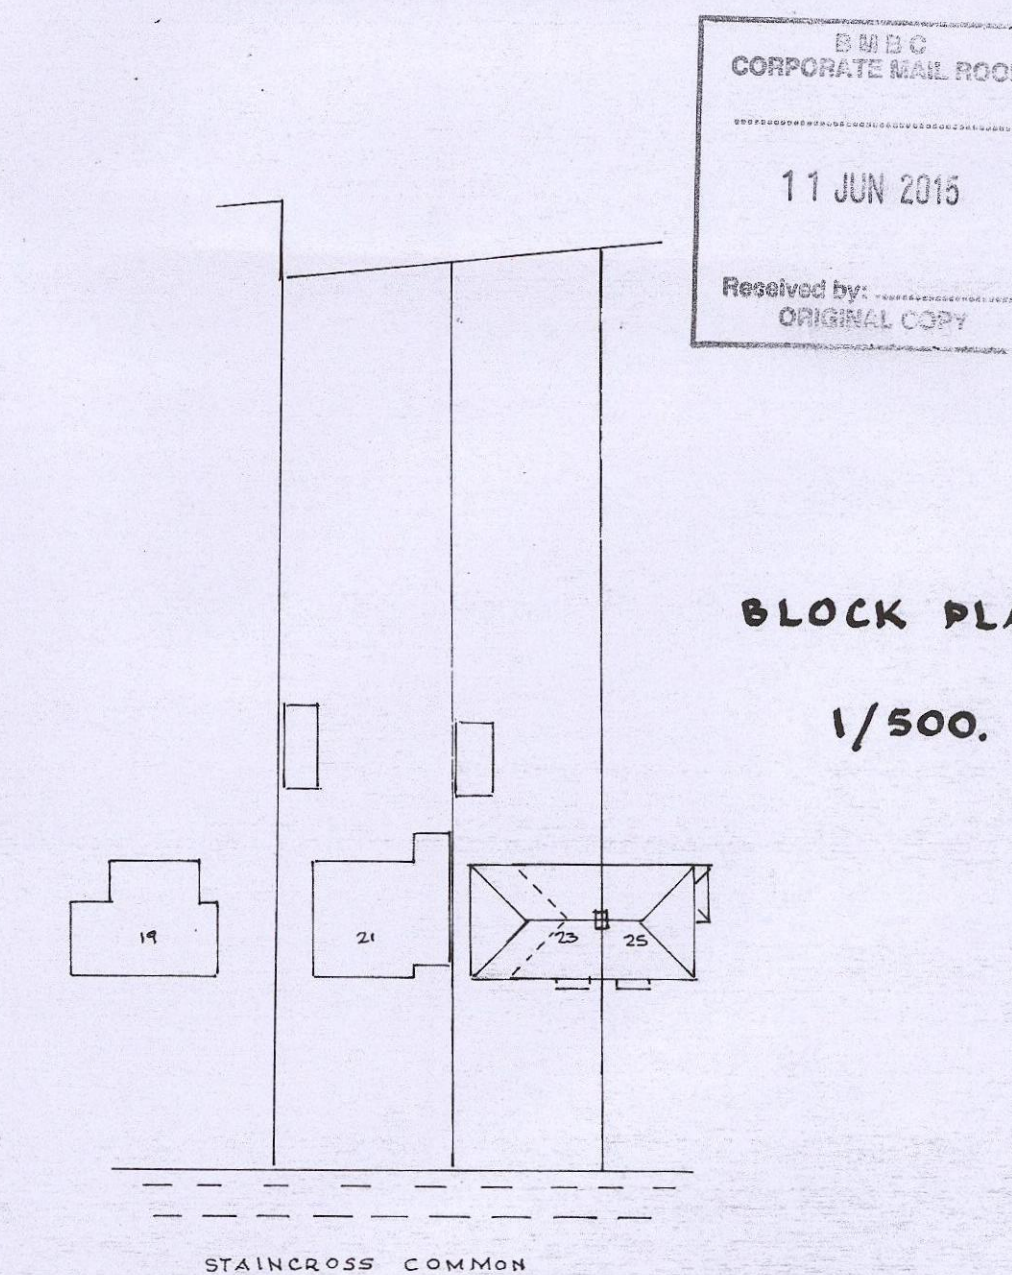

BLOCK PLAN
1/500.

TWO STOREY SIDE EXTENSION 23 STAINCROSS COMMON, STAINCROSS.
FOR MR & MRS. J. RAYNER.
SCALE:- 1-50 & 1-100.