


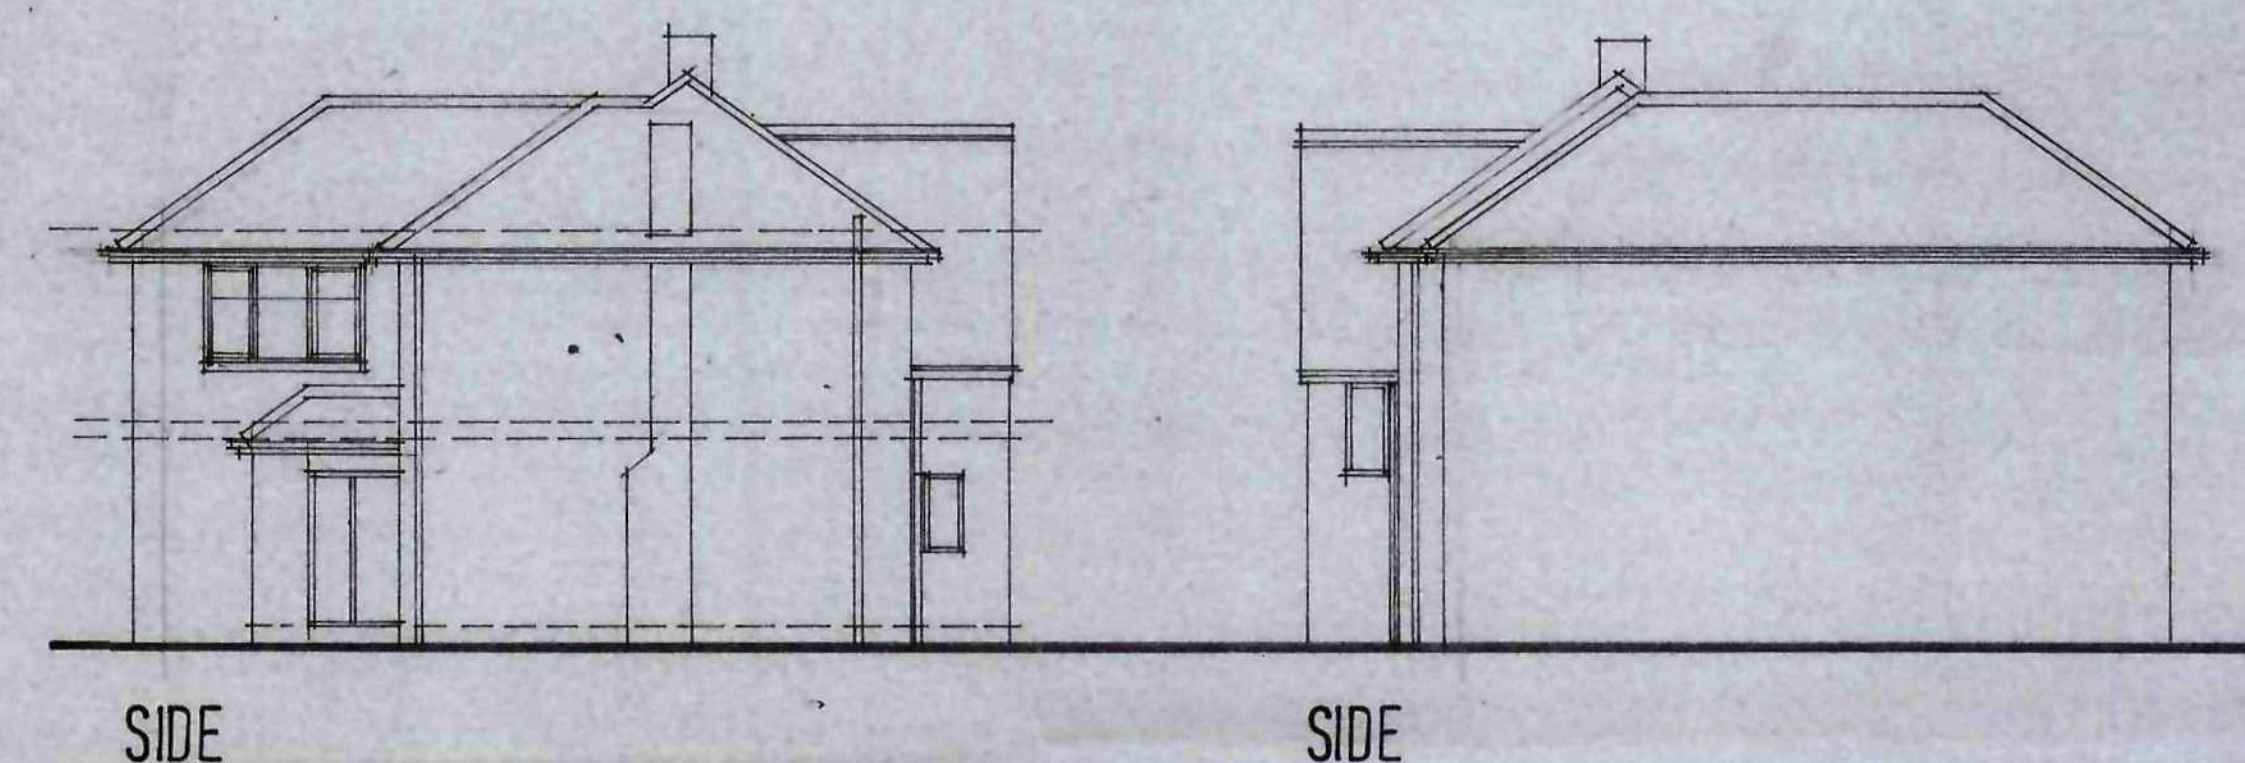

EXISTING TREES TO
BE REMOVED.



Client
MR & MRS ELLIOTT

Project
8 KERESFORTH HALL RD
BARNSELY

Title
PROPOSALS

Scale: 1:50 1:100 Drawn: SL
Date: FEB 10 Drawing No: Q/19/2A

BDS

BUILDING DESIGN SERVICES
15 Hunters Avenue Barnsley S70 6PL
TEL: 01226 733224