


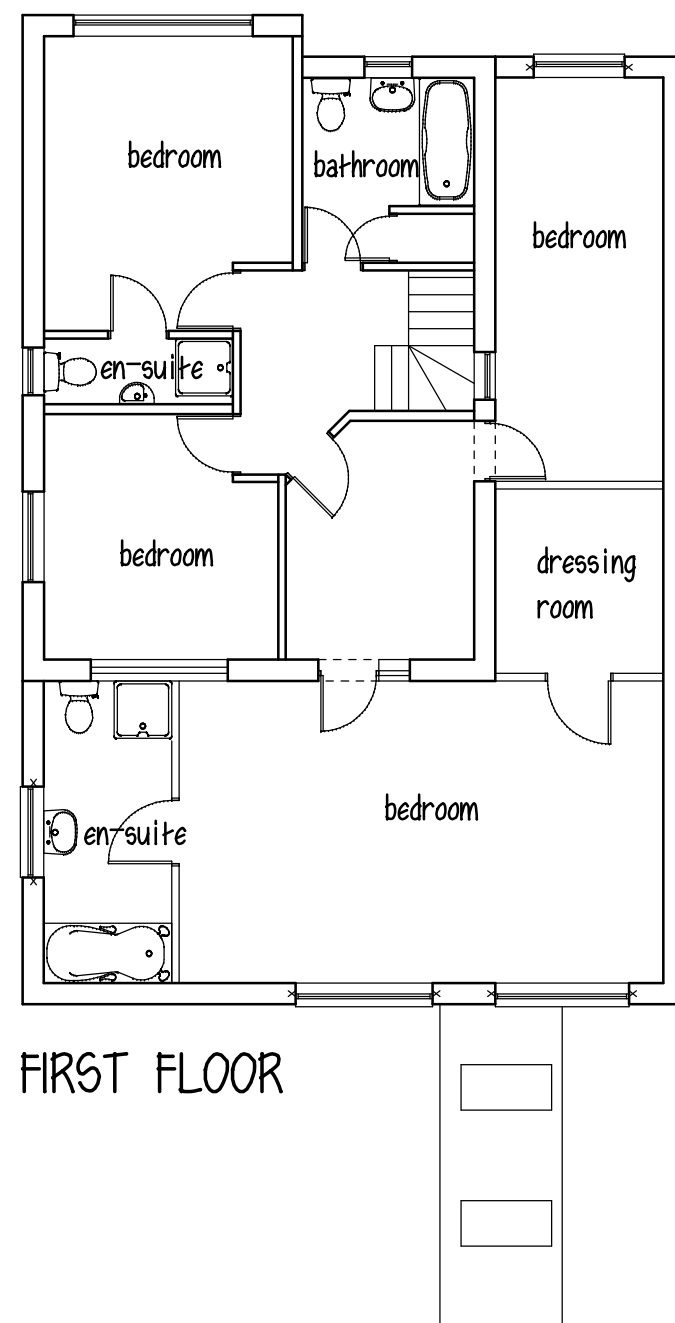


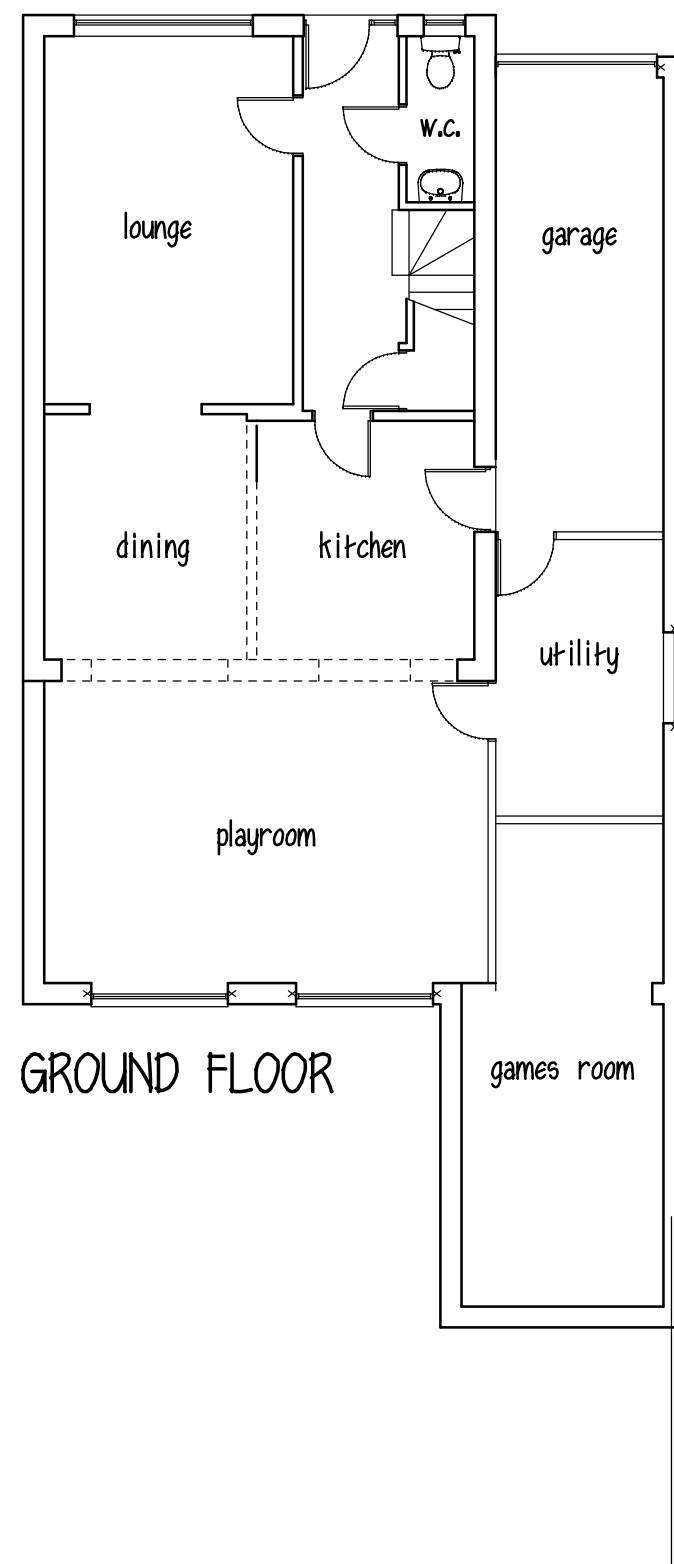

FIRST FLOOR

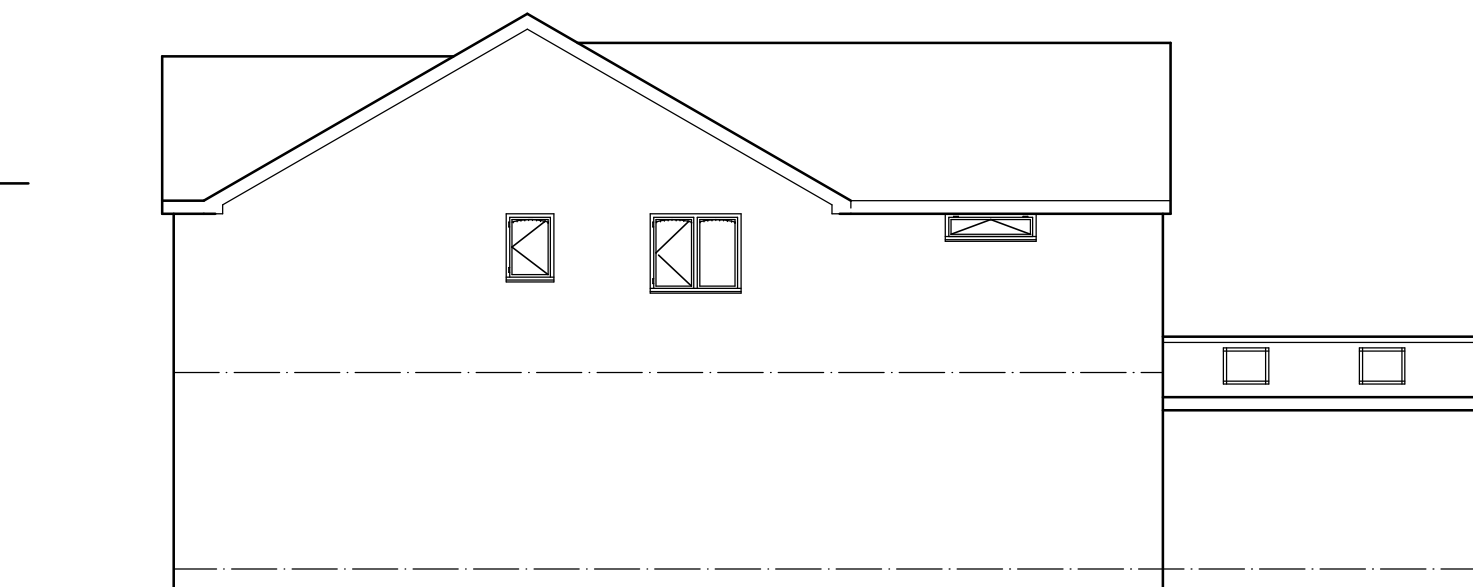

GROUND FLOOR

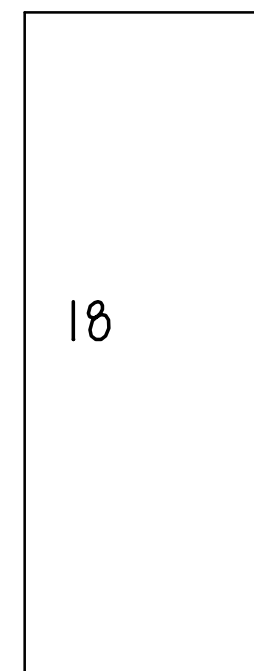


SIDE ELEVATION



FRONT ELEVATION



REAR ELEVATION

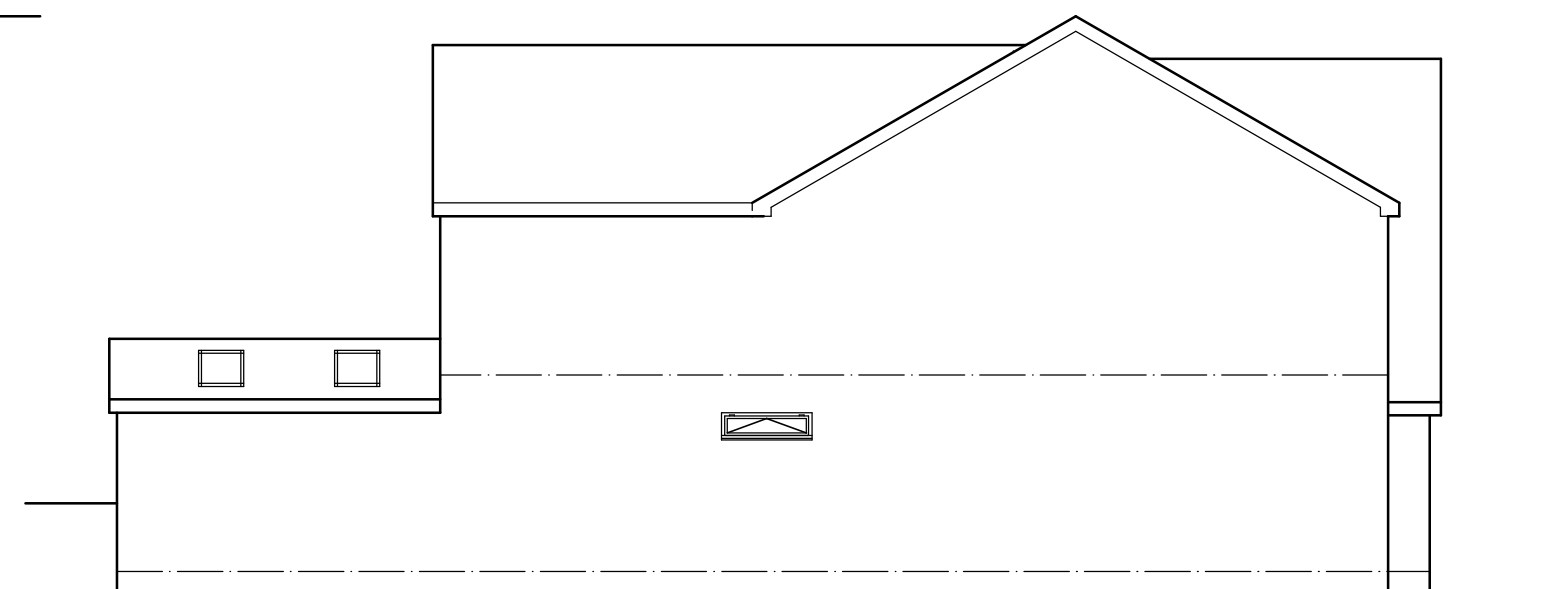

SIDE ELEVATION


Mr & Mrs BEUKES
20 PRIEST ROYD
DARTON

EXISTING PLANS & ELEVATIONS

1:100 AUG 03 Rev A

Peter Thompson

Linwood
Barnsley Road
Dodworth
Barnsley S753JR

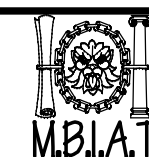

tel & 01226
fax 201391