LOW LAITHES VILLAGE
OLD FARM LANE
WOMBWELL
BARNSLEY

PROPOSALS

SITE PLAN

mboothdesign
architectural design and building consultants

Fairfield House Berneslai Close
Barnsley S75 2LU
T: 01226 286256
M: 07881898300
E: mboothdesign@btconnect.com

Scale	1:200 @ A1	Drawn	MJB
Date	July 2014	Ref.	14.02
Dwg No.	P1	Rev.	B

0cm 2cm 4cm 6cm

Copyright mboothdesign. All dimensions in millimeters unless otherwise stated. Dimensions for setting out in existing buildings are to be checked and verified on site.

Rev A 08.08.2014
Update to suit amendments to Respite and Visitor Accommodation and Communal Accommodation/ Unit 6.

Rev B 15.08.2014
Add bat boxes to Unit 6, Respite Unit R2 and Visitor Unit B; show cycle parking area.

Key
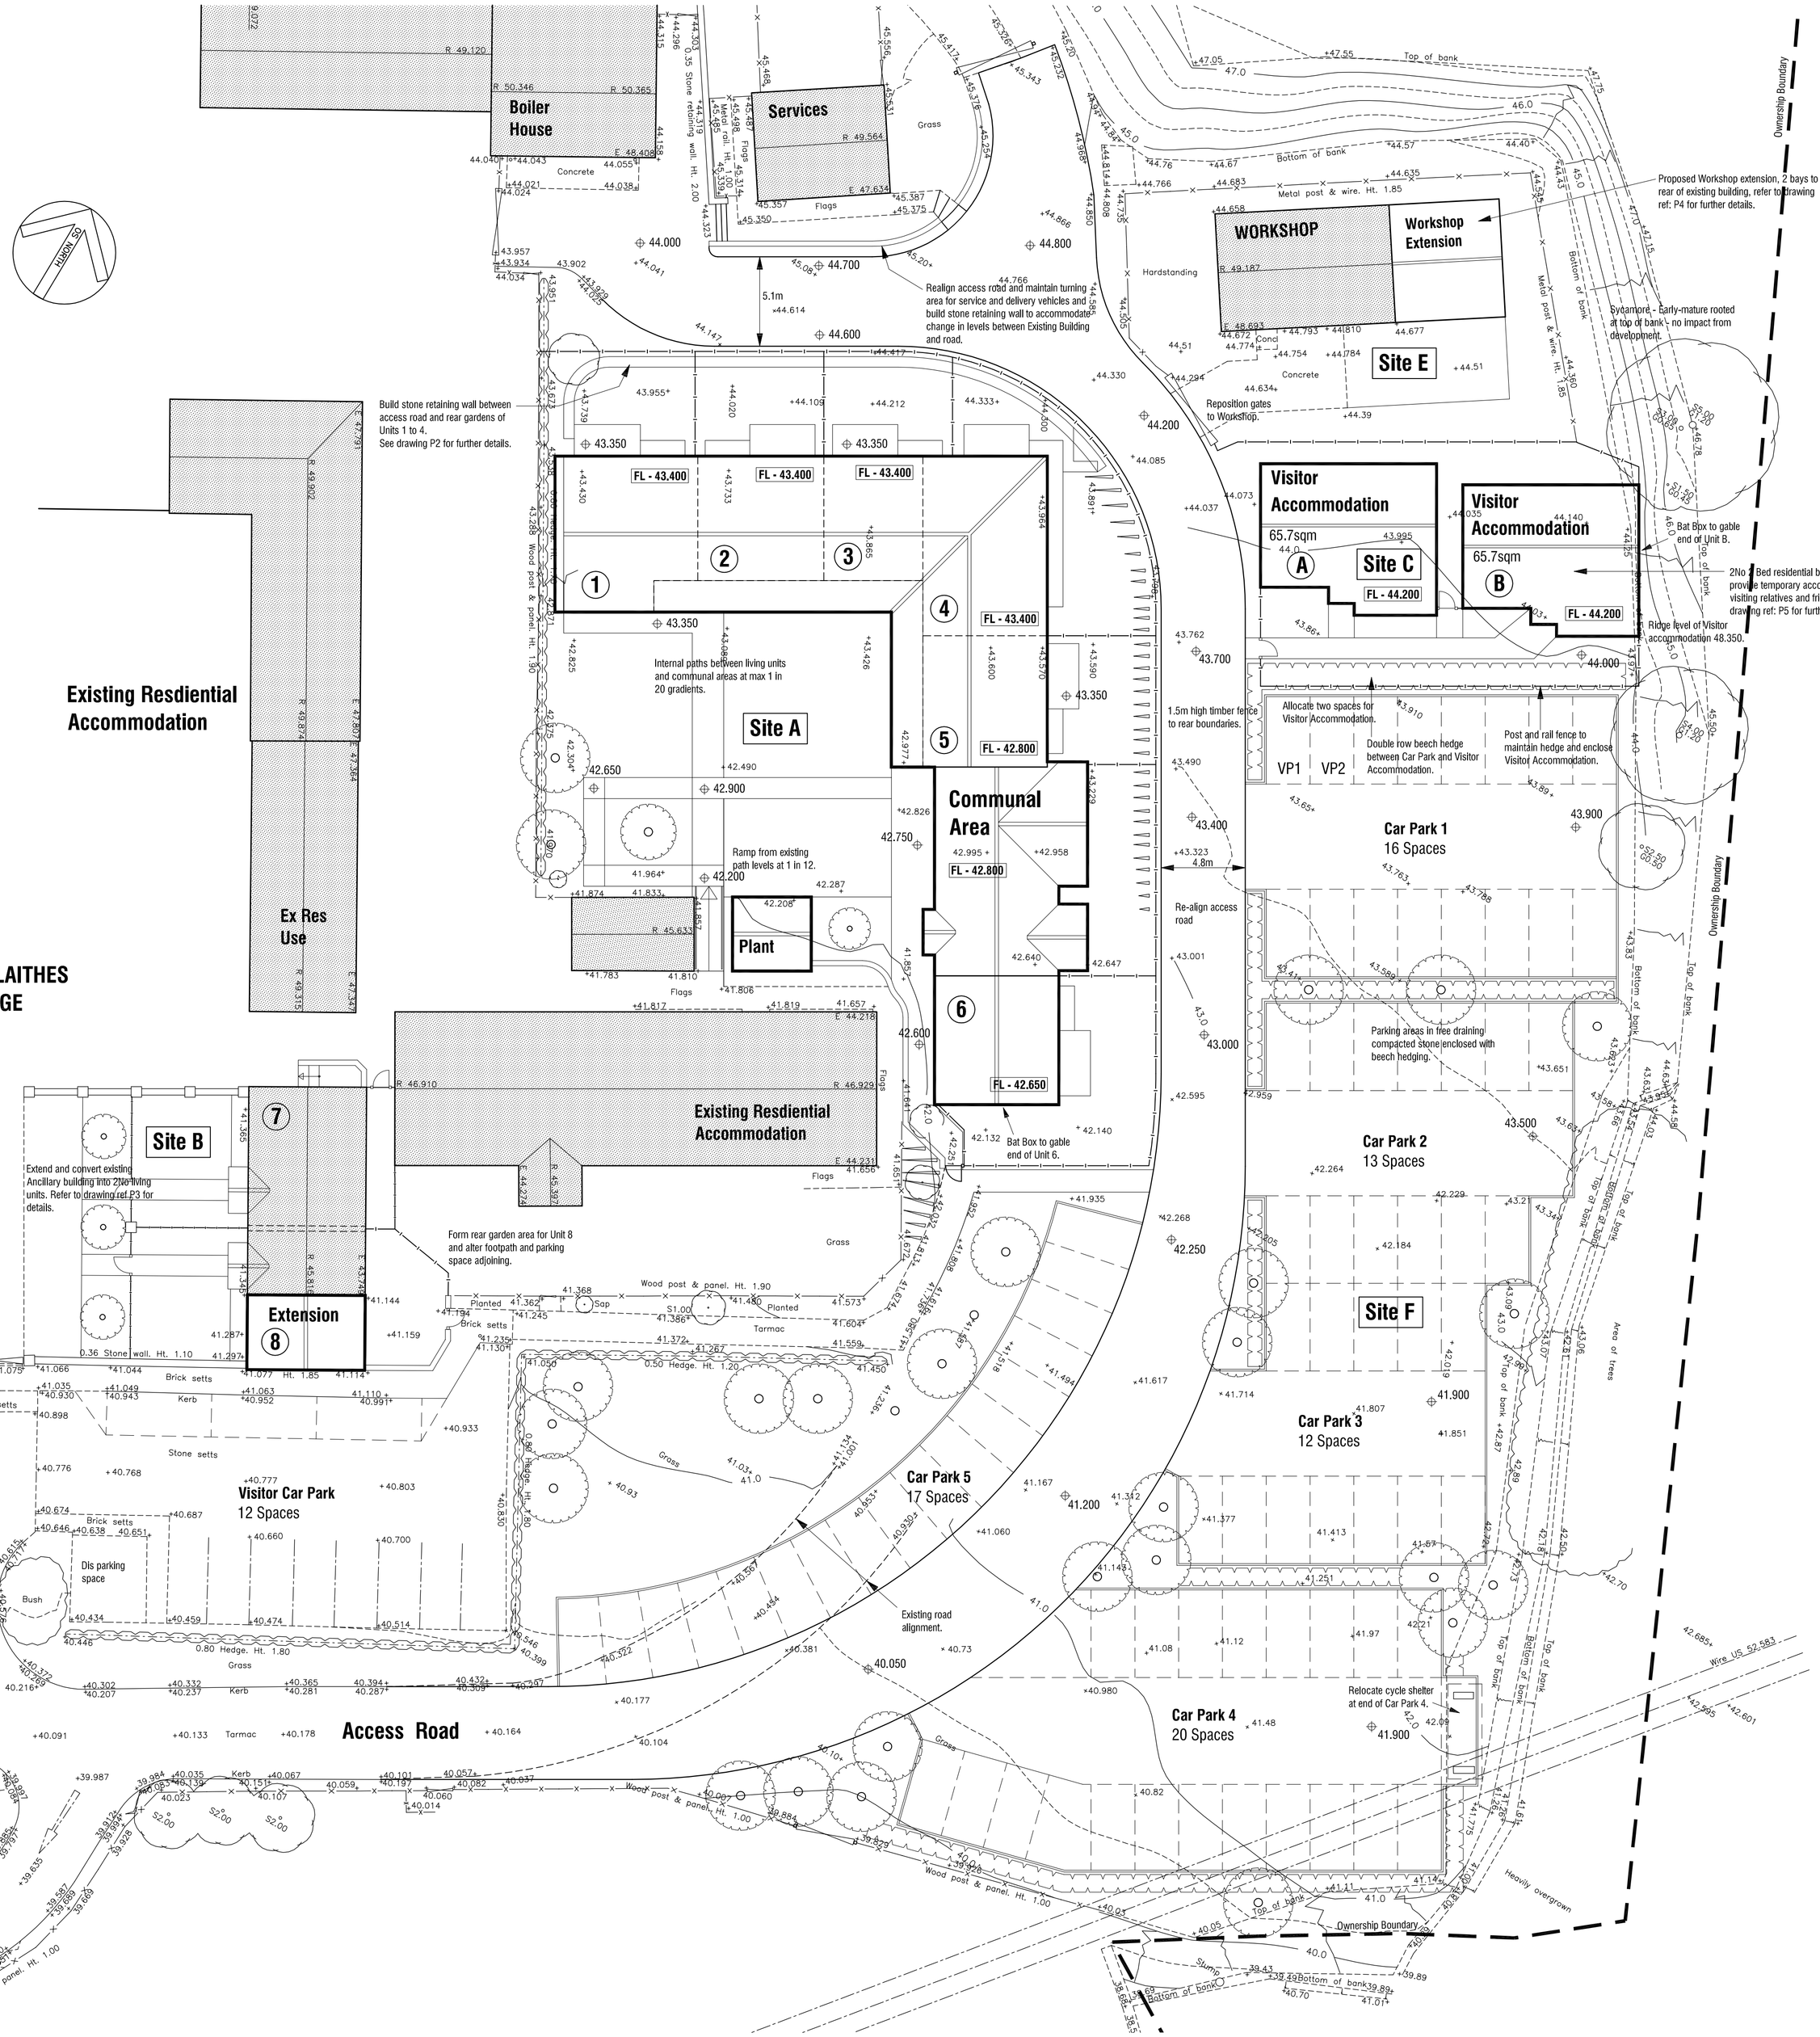
- Existing Buildings
- Proposed Buildings
- New tree and landscape planting subject to detailed landscape design.
- Existing hedges and trees
- 42.490 Existing levels
- 42.900 Proposed levels
- FL - 40.000 Proposed floor levels