




EXISTING REAR ELEVATION
SCALE 1:100

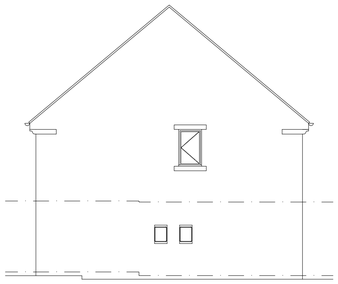


EXISTING SIDE ELEVATION
SCALE 1:100

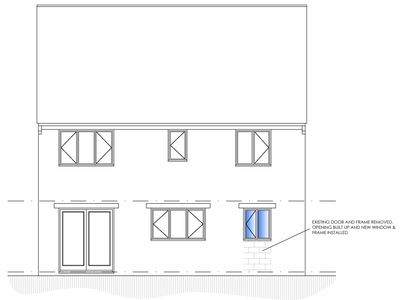


PROPOSED REAR ELEVATION
SCALE 1:100

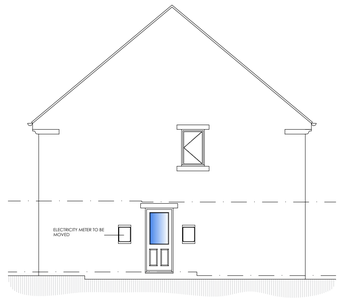


PROPOSED SIDE ELEVATION
SCALE 1:100

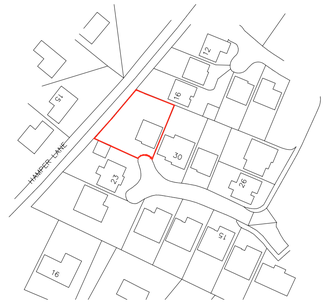


LOCATION PLAN
SCALE 1:1250

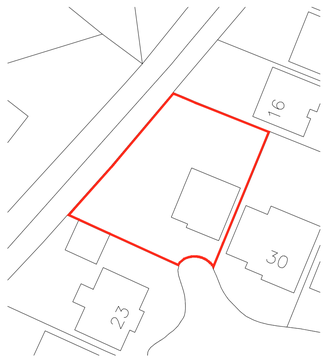

BLOCK PLAN
SCALE 1:500

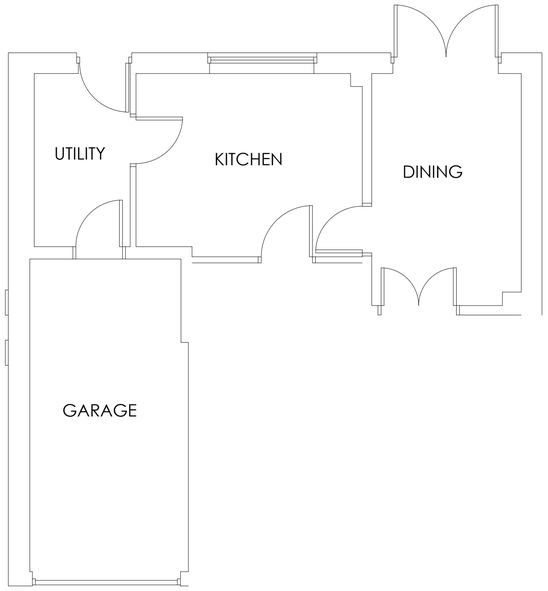

EXISTING GROUND FLOOR PLAN
SCALE 1:50

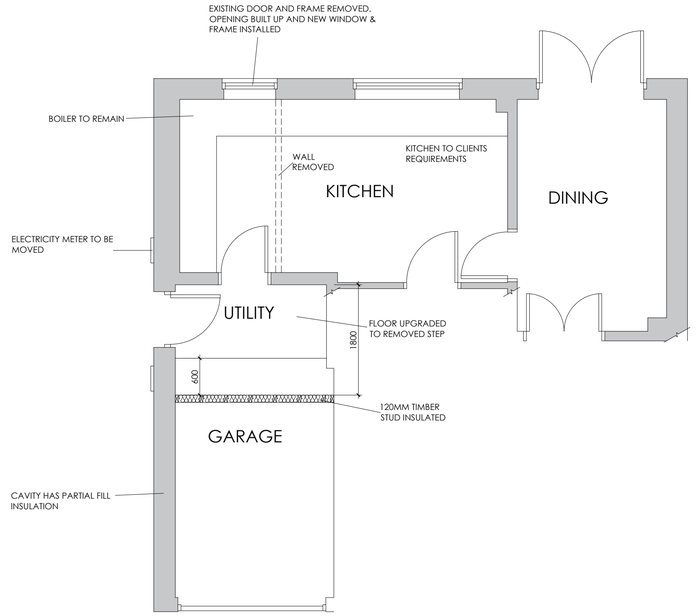

PROPOSED GROUND FLOOR PLAN
SCALE 1:50

White Agus PARTNERSHIP
OFFICE ONE,
34 VICTORIA ROAD,
BARNSLEY,
S70 2BU
Phone: 01226 208482
Email: info@whiteaguspartnership.co.uk
Web: www.whiteaguspartnership.co.uk
ARCHITECTURAL SERVICES

Project.	Client.
PROPOSED EXTENSION AT 32 LOCKWOOD GARDENS, HOYLANDSWAINE SHEFFIELD, S36 7LN	MR & MRS MITCHELL
Drawing Title. PLANS & ELEVATIONS	Date. JUNE 2019 / Scale. 1:50 @ A1
	Ref. 19–061 / Dwg. No. 01 / Rev. –

Date	Suffix	Description	Date	Suffix	Description