


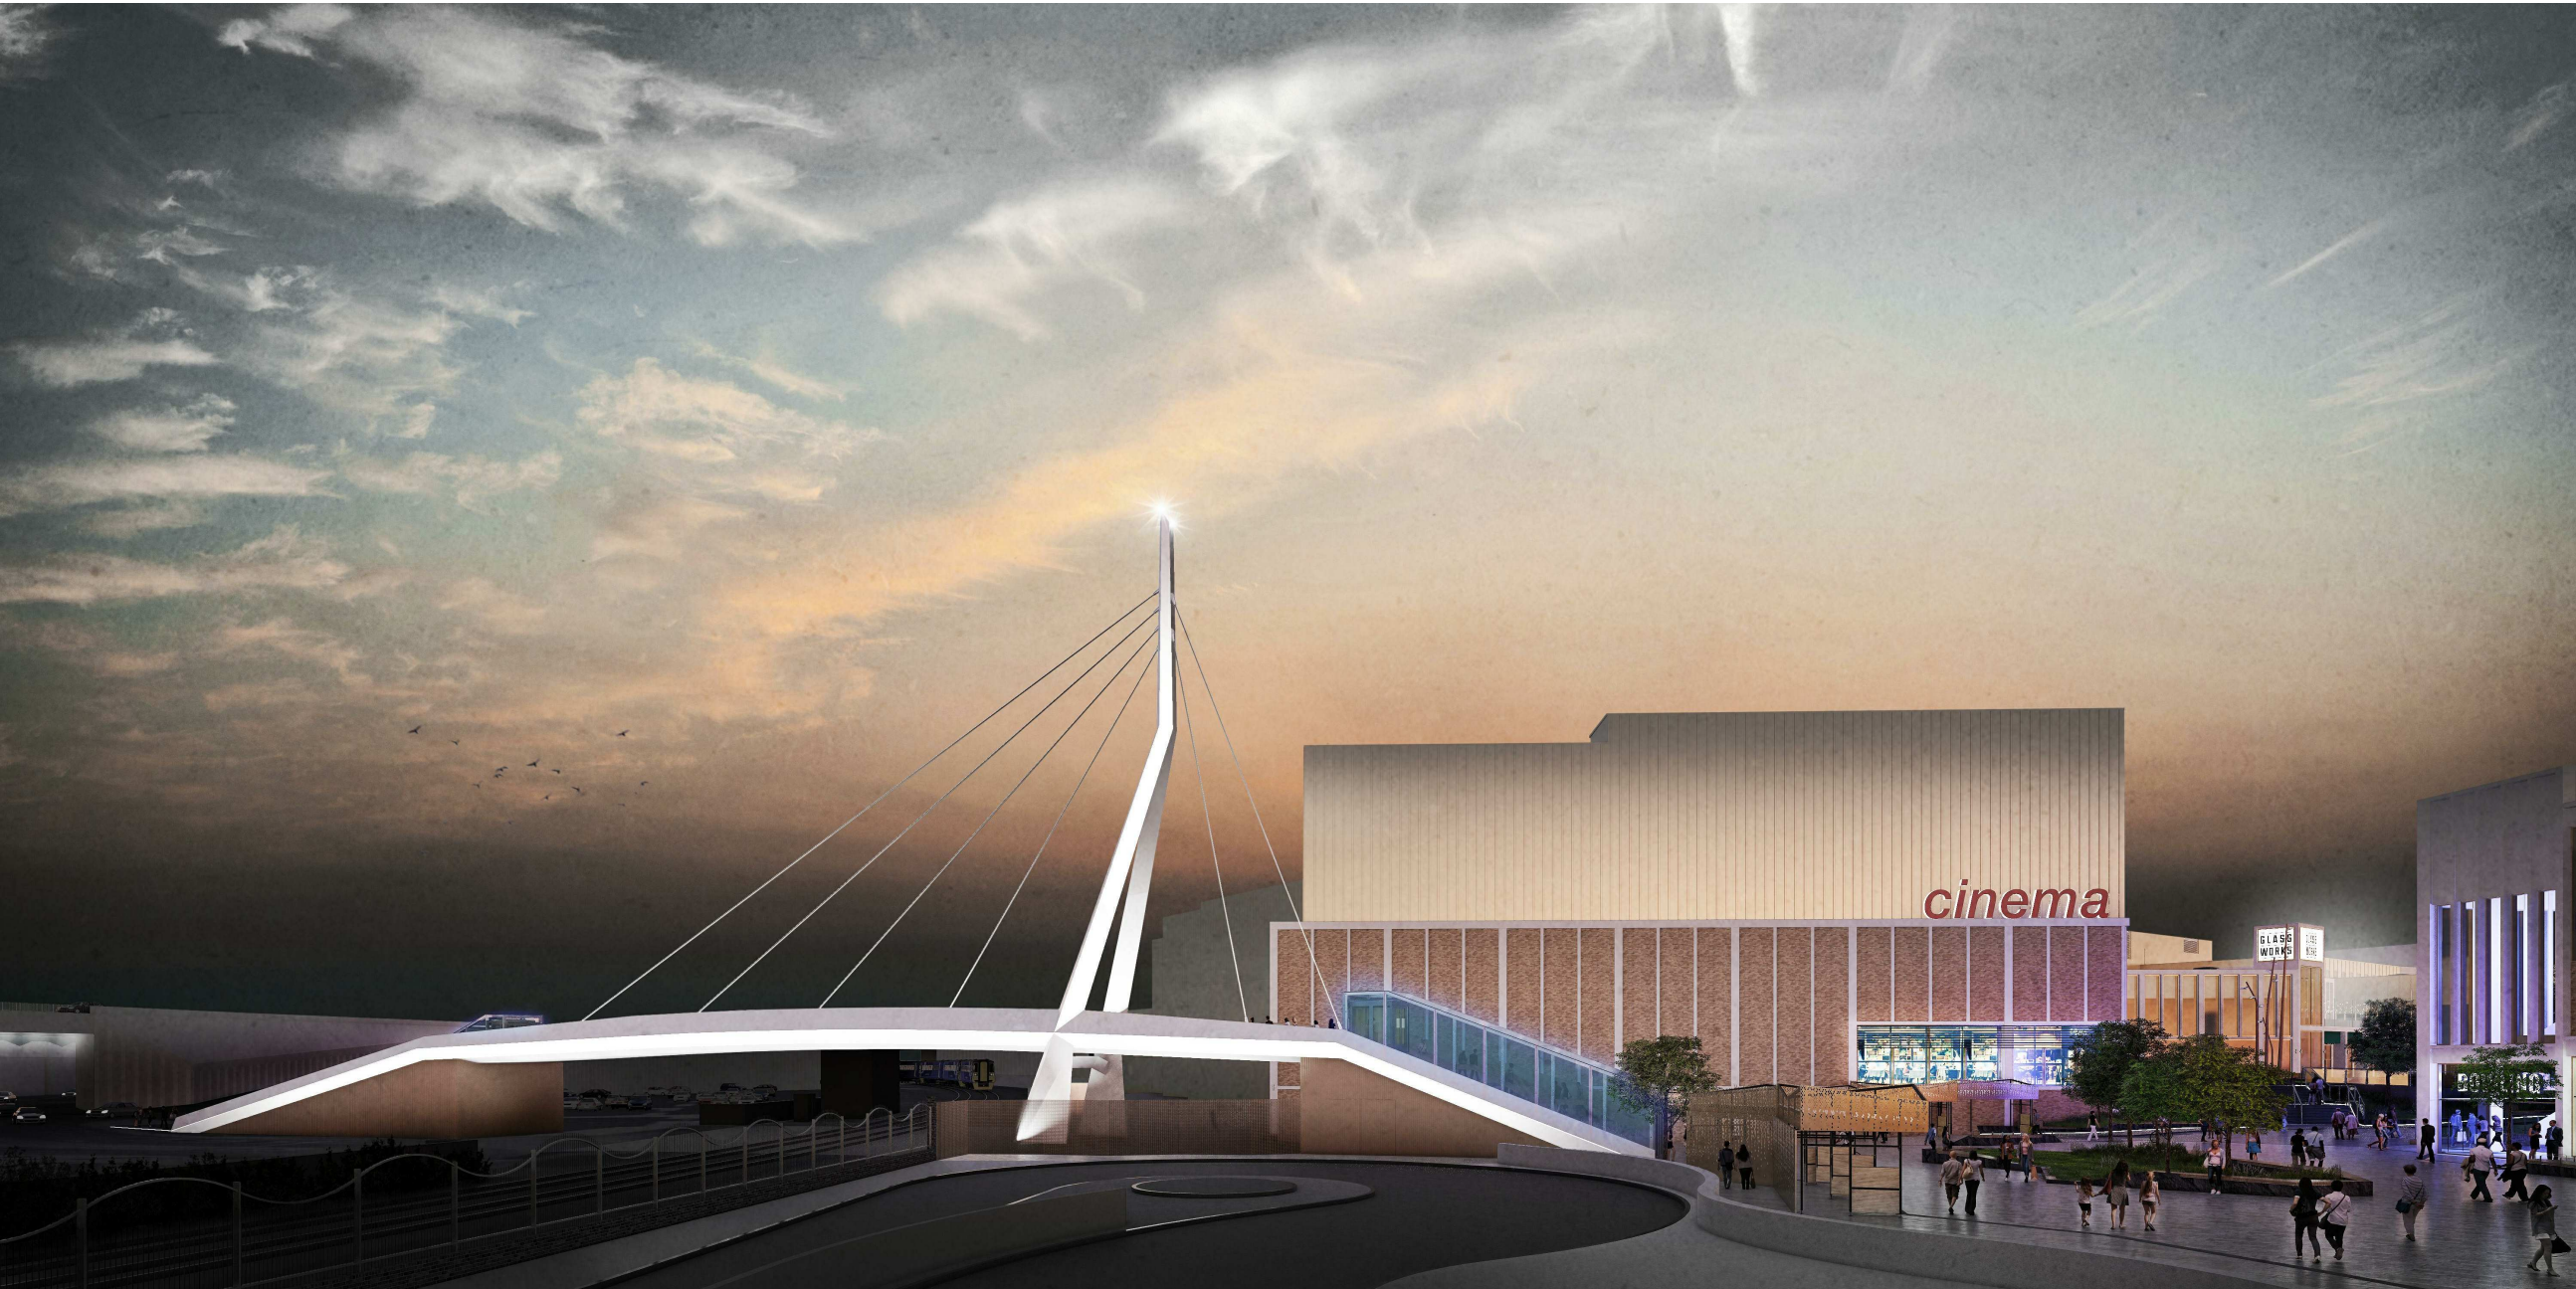

Dusk View from Midland Street looking South

Notes:

- This drawing is copyright.
- Do not scale dimensions from this drawing.
- This drawing is to be read in conjunction with all other relevant drawings.
- All discrepancies on this drawing are to be reported to the architect.
- Do not modify any element of this drawing.
- Use drawing only for purpose(s) issued.

North Sign / Key Plan

The following external model files are included within this drawing:

0mm					60mm
Rev	Date	Revision Notes	WL	SL	
P01	27.07.18	Planning Issue.	Dn	Rv	
Client / Contractor Barnsley Metropolitan Borough Council					
		Intelligence Buildings Infrastructure www.ibigroup.com			
Project Barnsley Pedestrian Bridge					
Drawing Title 3D View 1					
Job Number 50147		Drawing Originated Date 23/07/2018		PAS 1192 Status Code S4	
Scale@A3 1 : NTS		Purpose Planning			
Drawing Number BGW2-IBI-PB-XX-VS-A-F100-0024					Revision 1