




PROPOSED SINGLE & TWO STOREY EXTENSIONS
& ALTERATIONS TO
7 MICKLEDEN WAY POGMOOR BARNSELEY FOR
MR. & MRS. G. OAKLEY - TEL. 298617

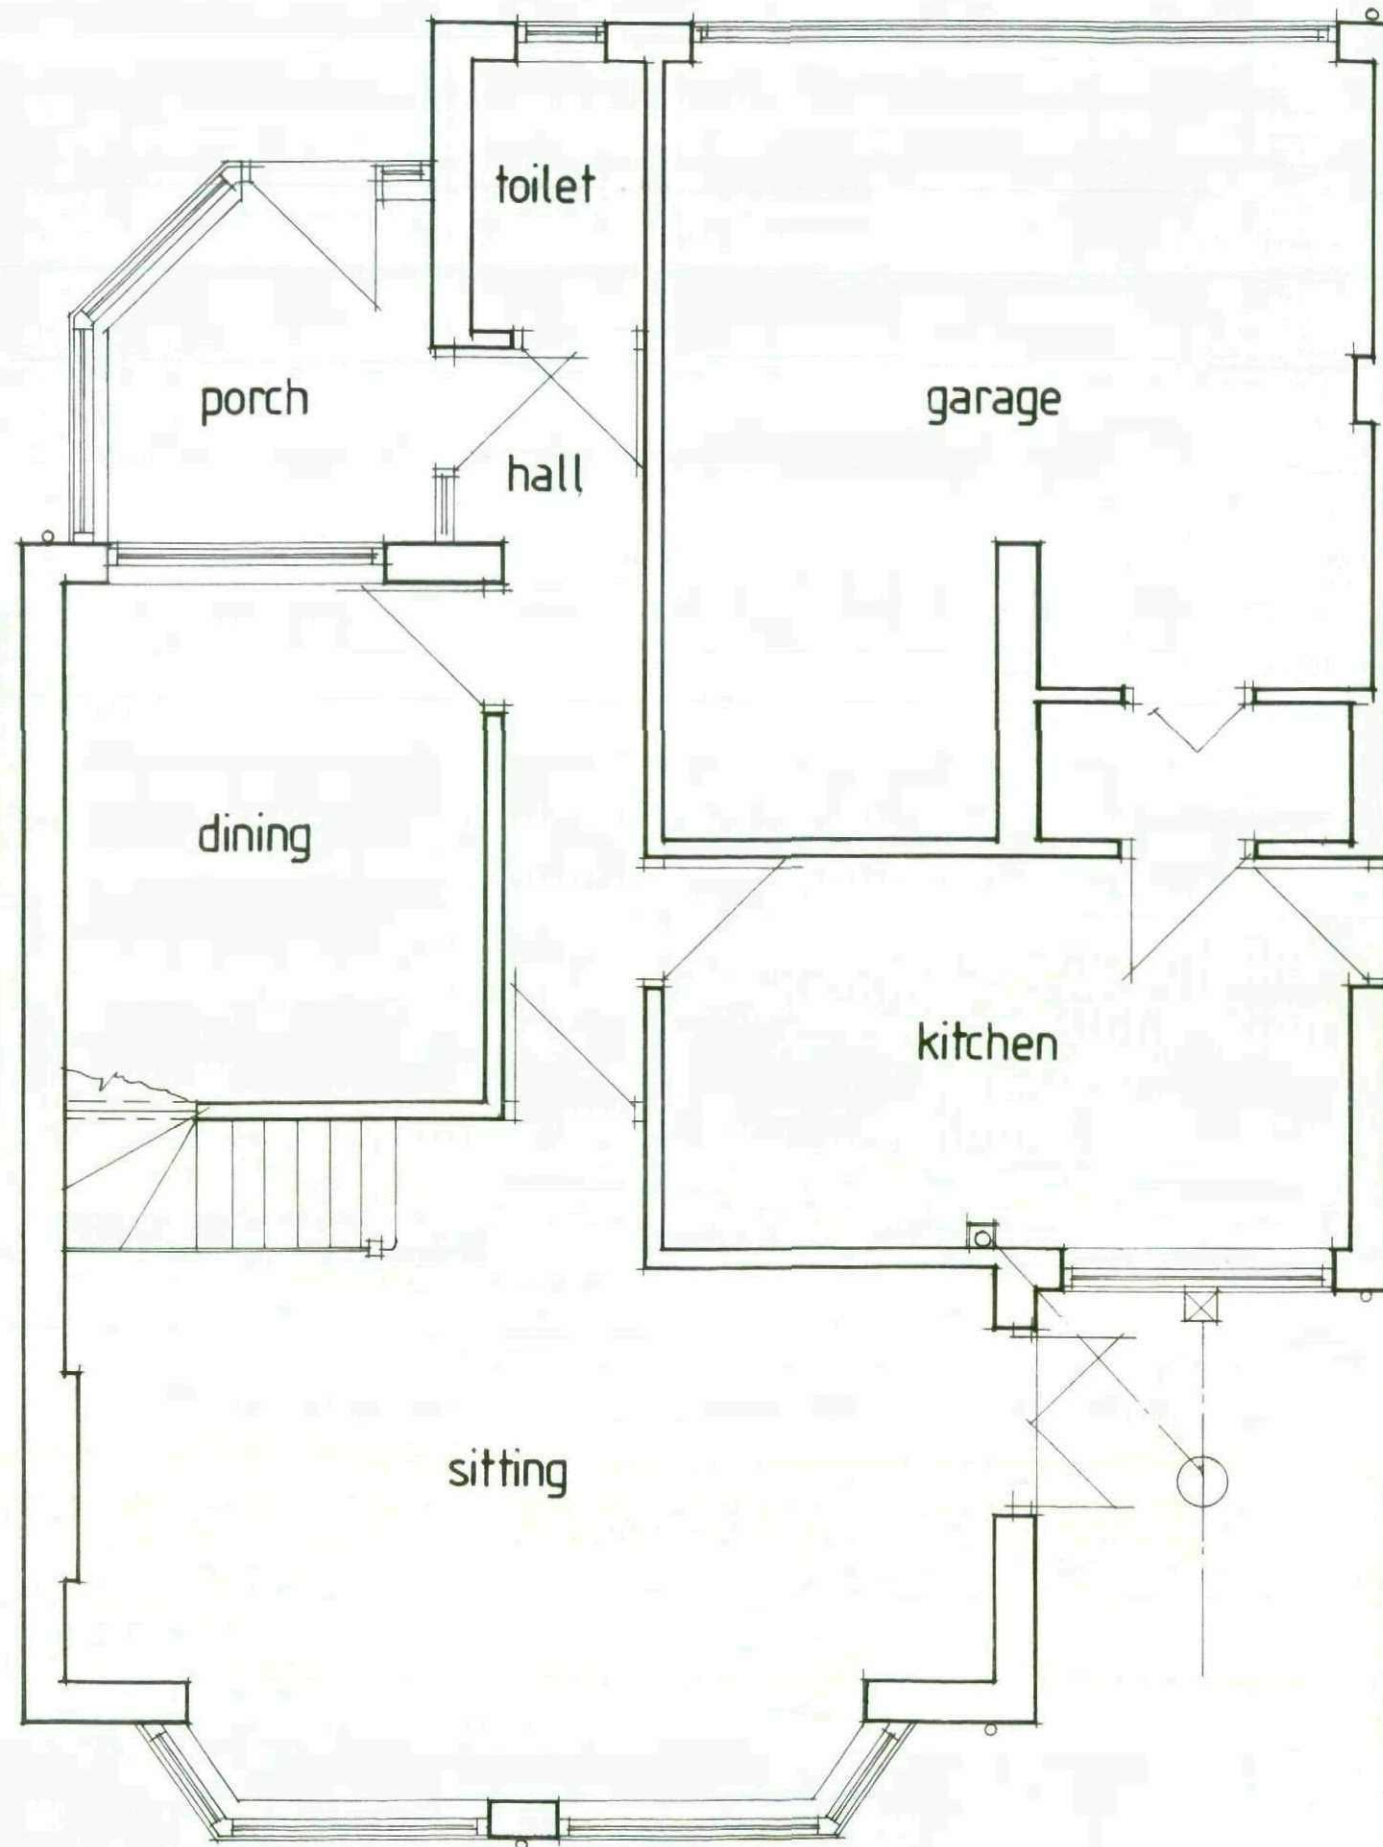

EX. G.F. PLAN (1:50)

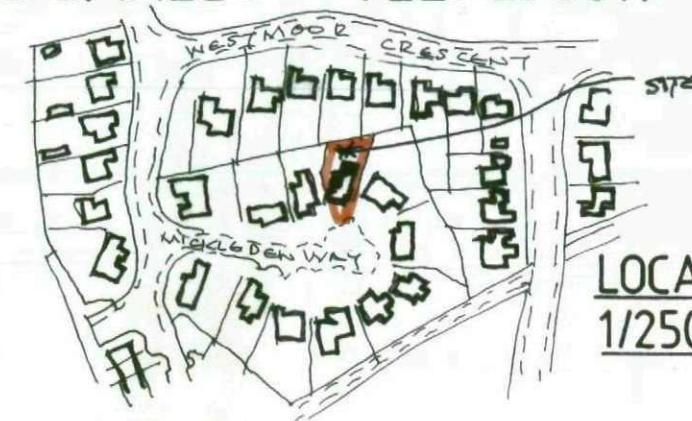

LOCATION PLAN
1/2500 approx.

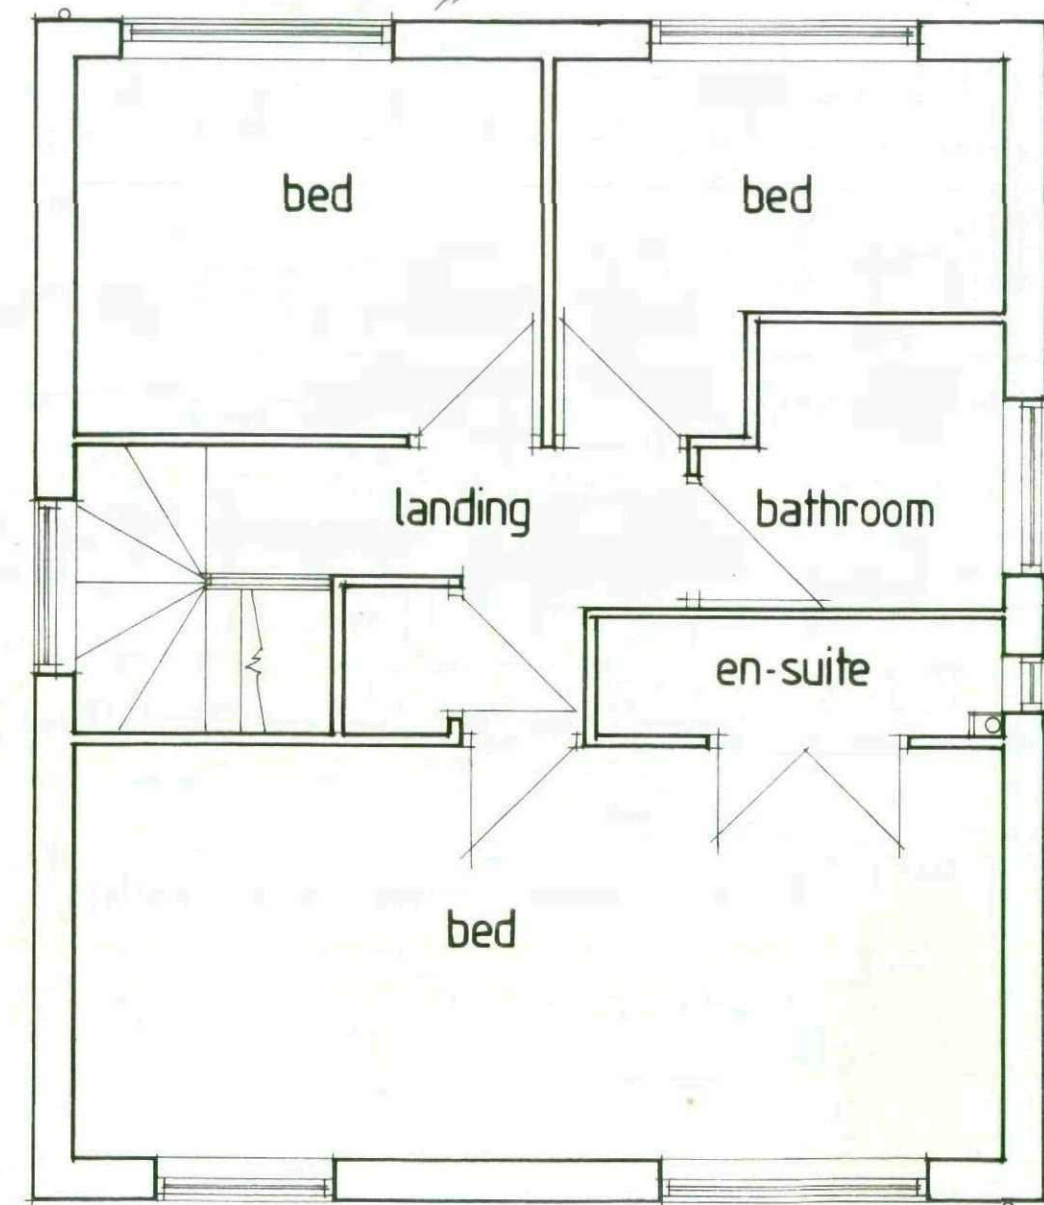


EX. F.F. PLAN (1:50)

PROVIDE & INSTALL INTERCONNECTED SMOKE DETECTORS TO HALL, LOUNGE & FIRST FLOOR LANDING WIRING INTO MAINS ELECTRICAL SYSTEM WITH SEPARATE CIRCUIT & FUSE TO DISTRIBUTION BOARD.

PROVIDE & INSERT A CONTINUOUS ADJUSTMENT VENTILATION TRIP TO BACK EDGE OF ROOF WHERE IT ADJUTS WALL ABOVE BREAKFAST ROOM.

DURING EXCAVATIONS INSPECT GROUND CONDITIONS FOR SUITABILITY FOR STAKAWAYS AND IF SUITABLE TAKE RAINWATER TO STAKAWAY MIN 3.00m FROM BUILDINGS

INSULATION TO FIRST FLOOR FLOOR & STODDING WALLS TO BE MIN. WEIGHT OF 10 Kg/m².

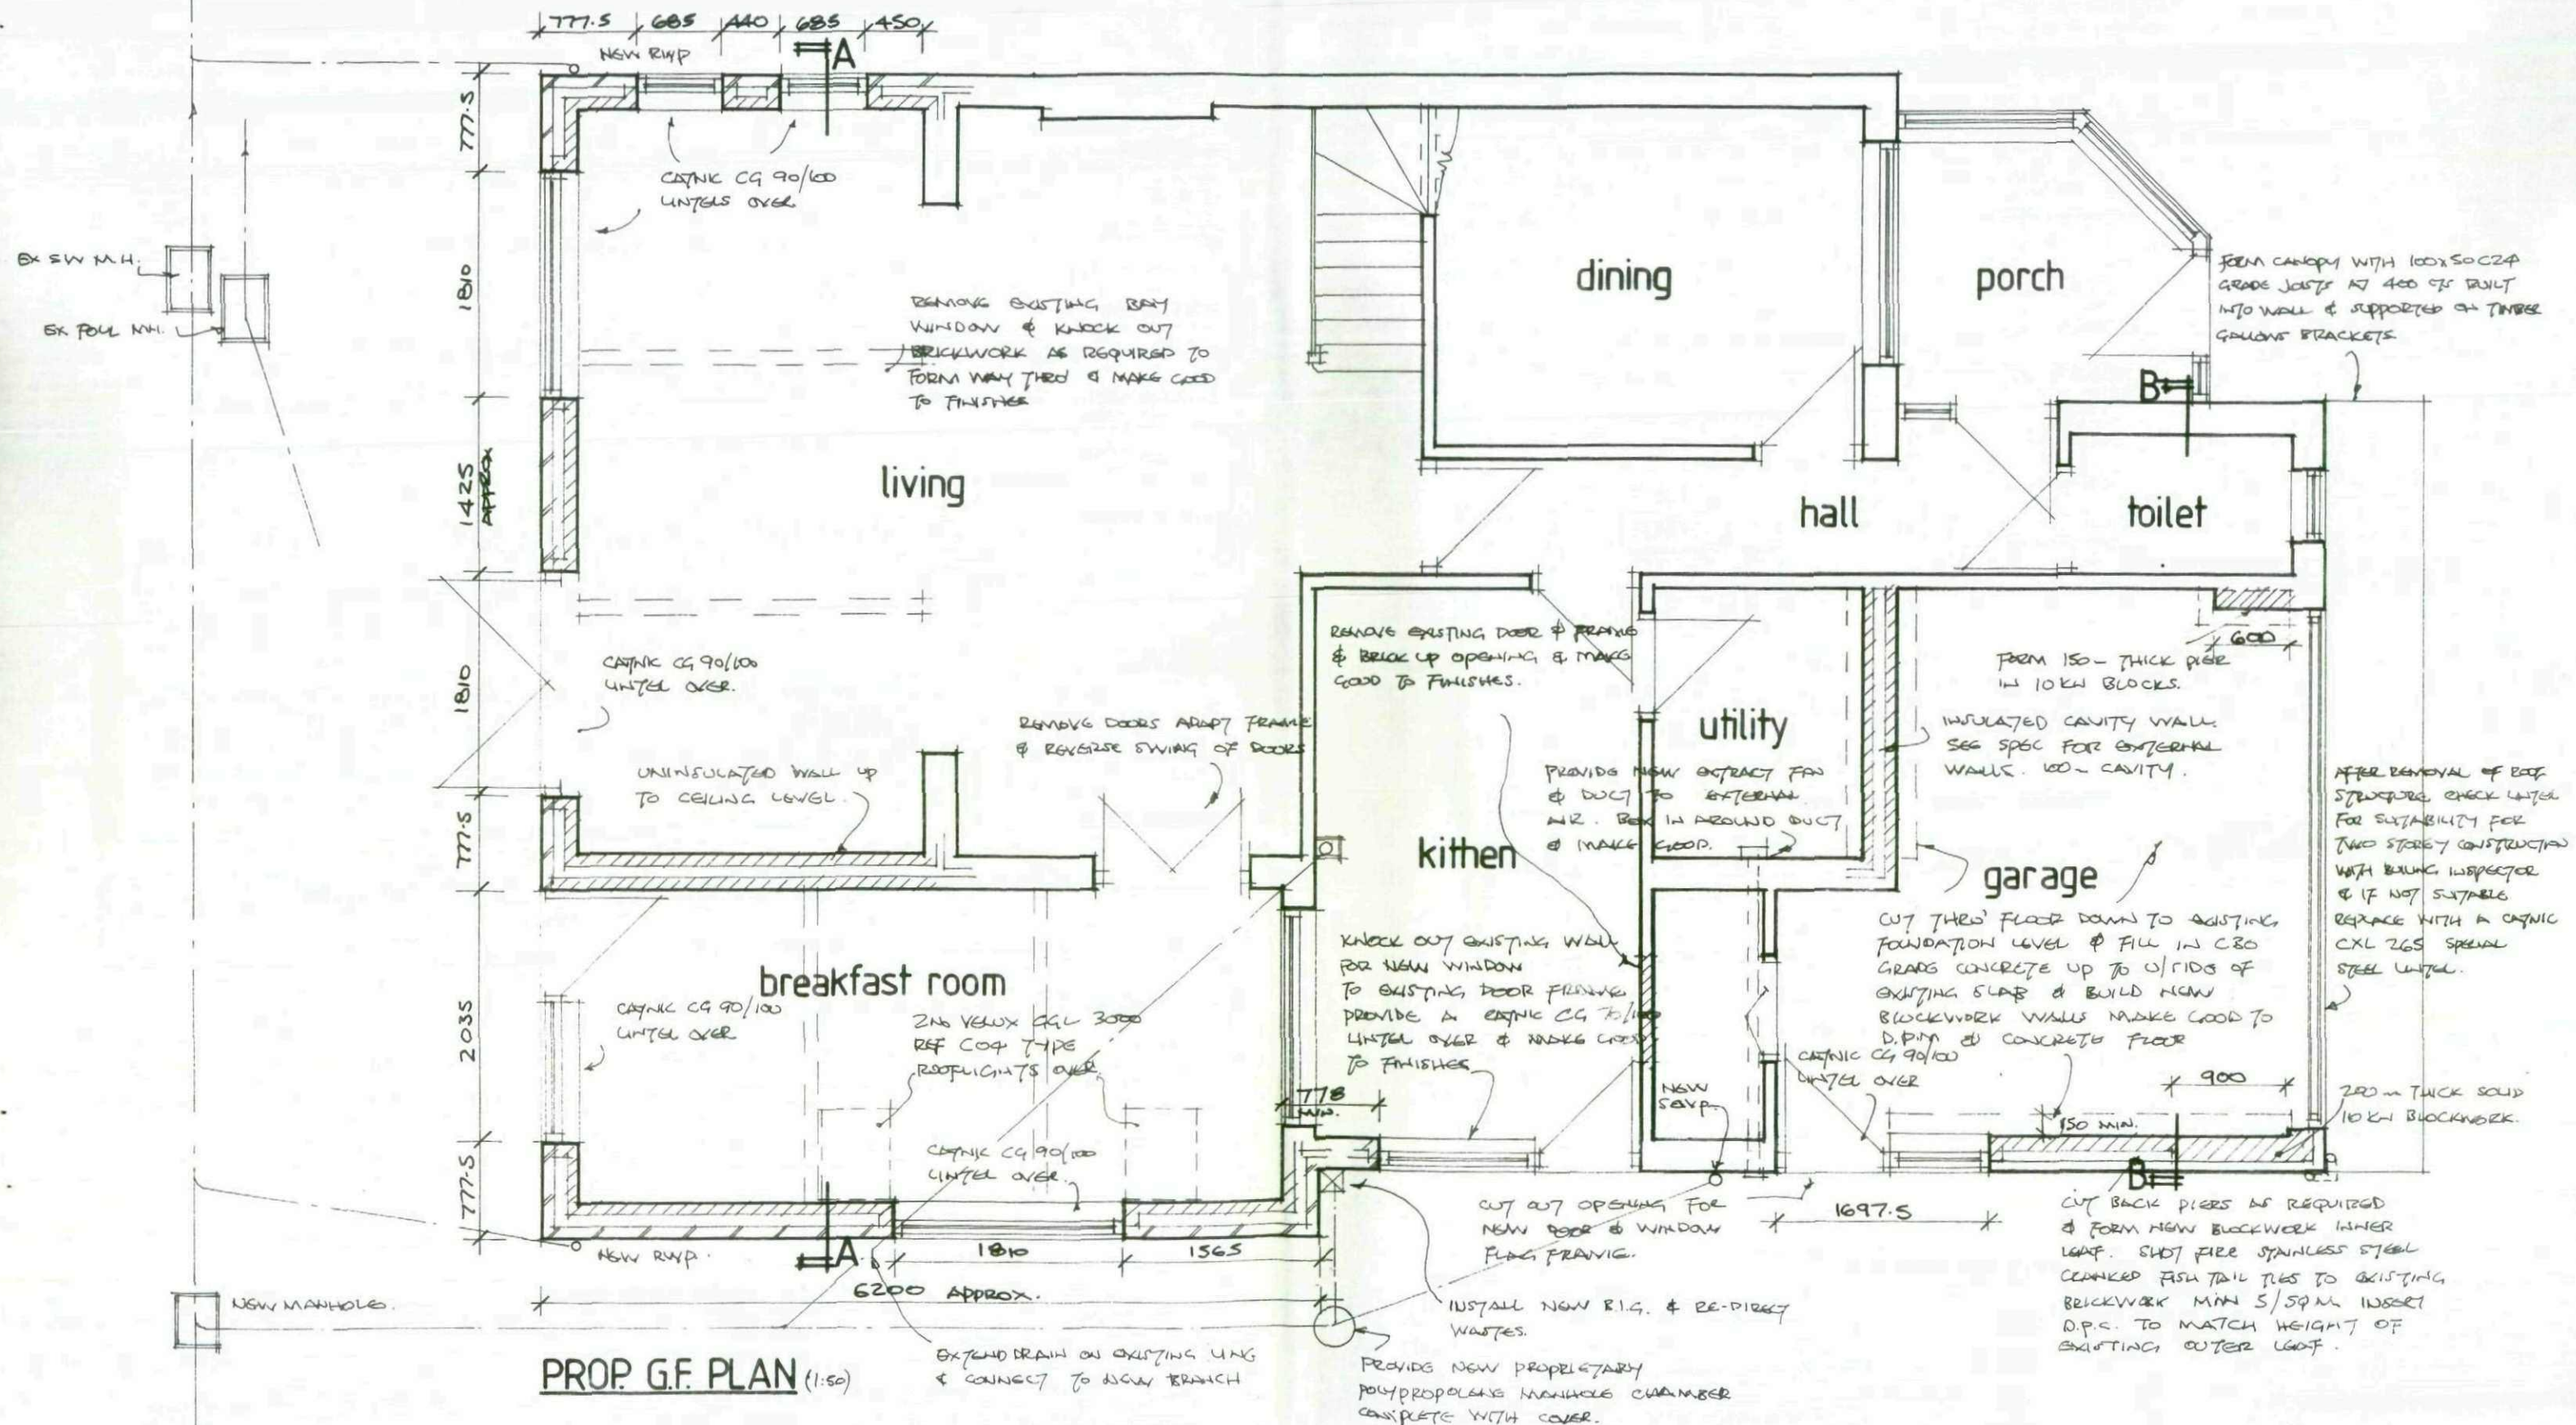


PROP. G.F. PLAN (1:50)



EX. FRONT ELEVATION (1:100)



EX. REAR ELEVATION (1:100)

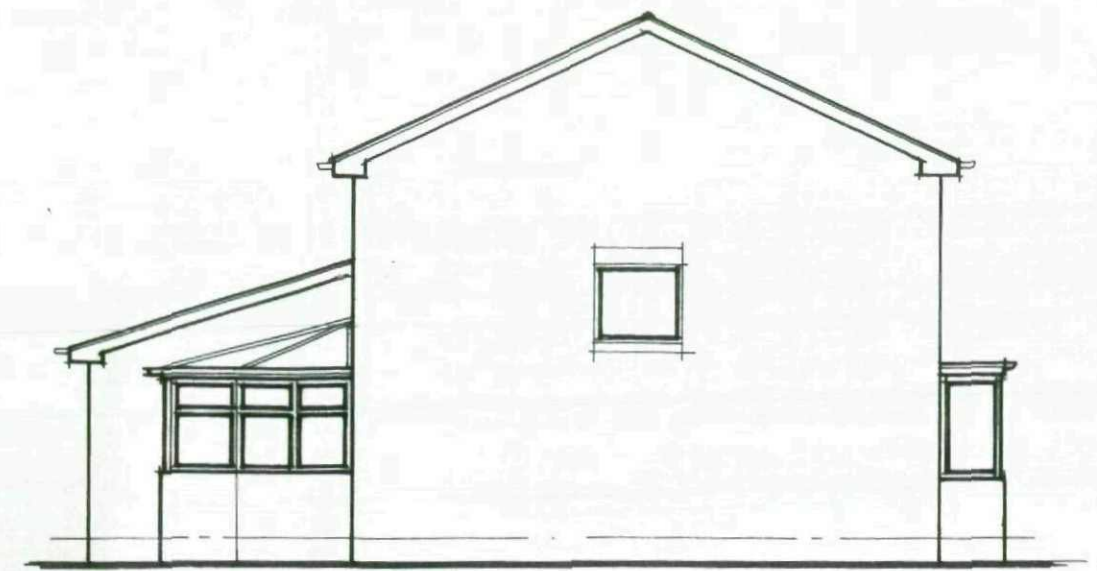

EX. SIDE ELEVATION (1:100)




EX SIDE ELEVATION (1:100)

CONCRETE INTERLOCKING ROOF TILES
COLOUR & PROFILE TO MATCH
EXISTING.

FACING BRICKS TO MATCH EXISTING.


FEATURE BRICK HEADS & CILLS
TO MATCH EXISTING.

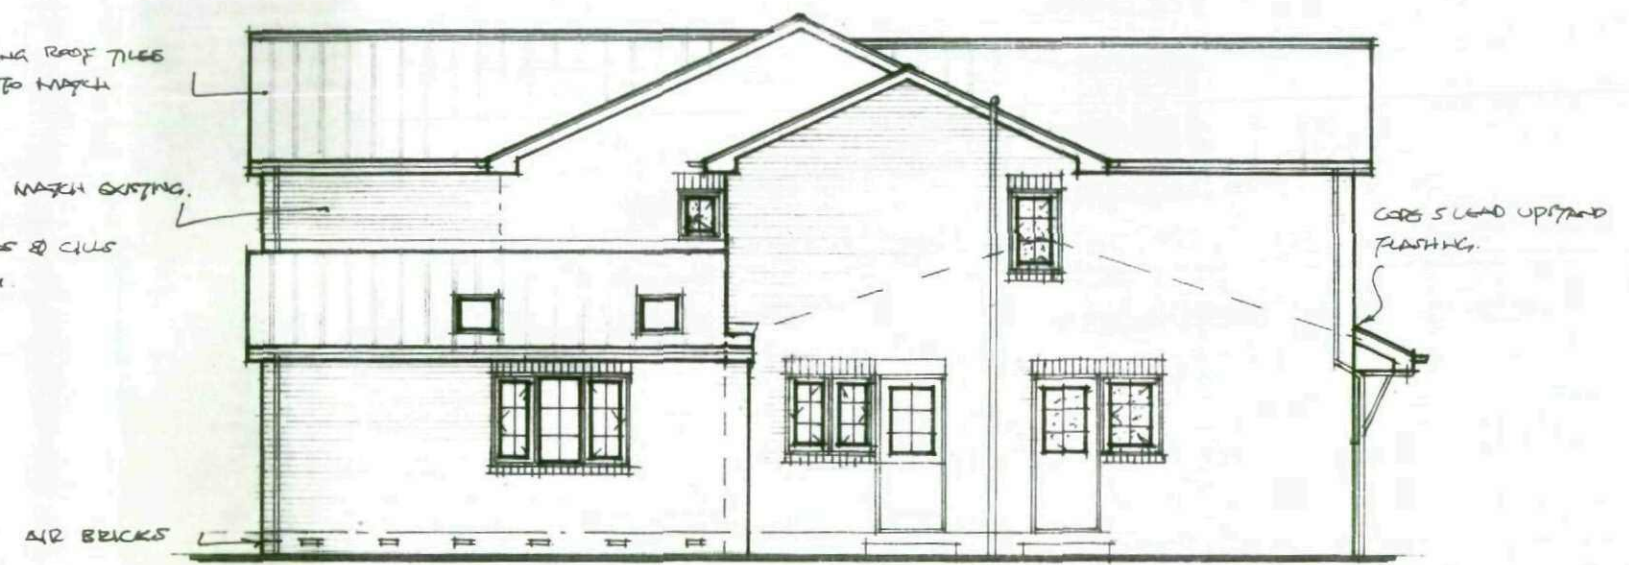


PROP SIDE ELEVATION (1:100)




PROP. FRONT ELEVATION (1:100)

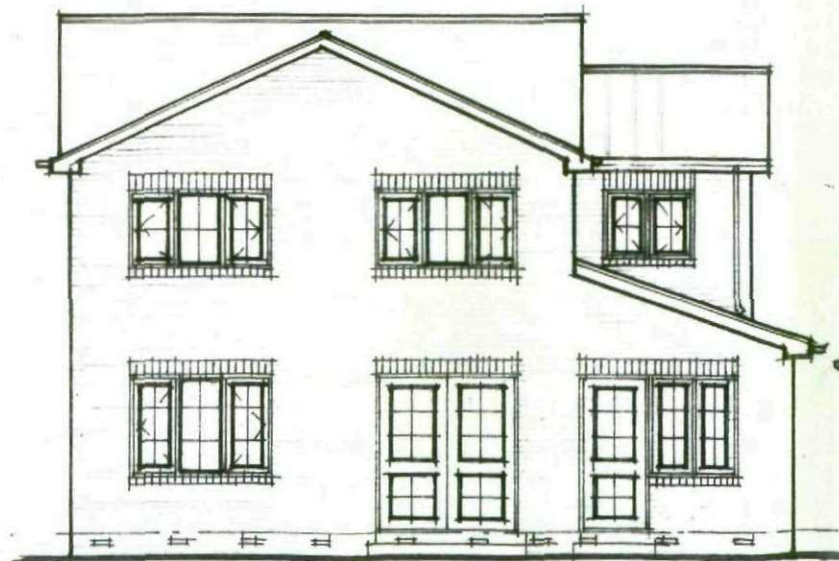


PROP. REAR ELEVATION (1:100)

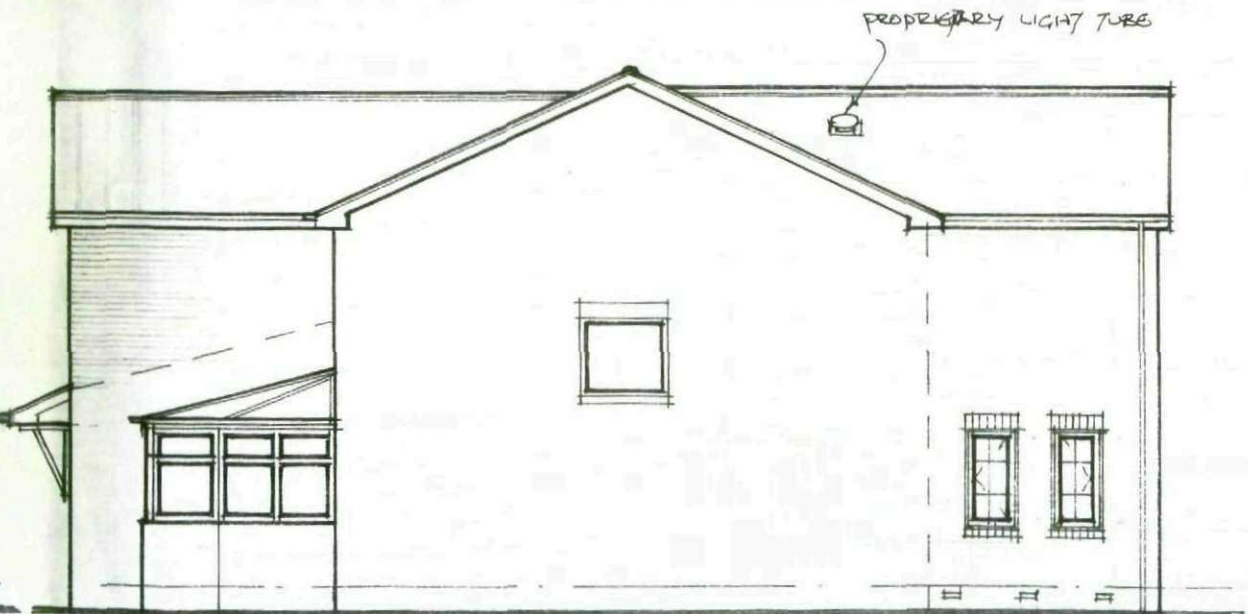


PROP. SIDE ELEVATION (1:100)

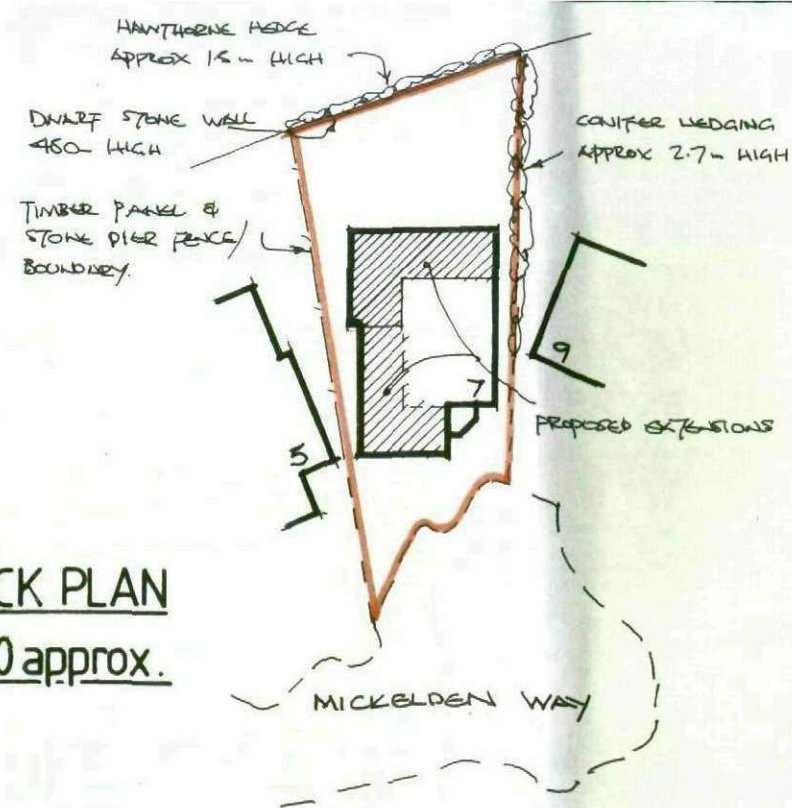

BLOCK PLAN
 1/500 approx.

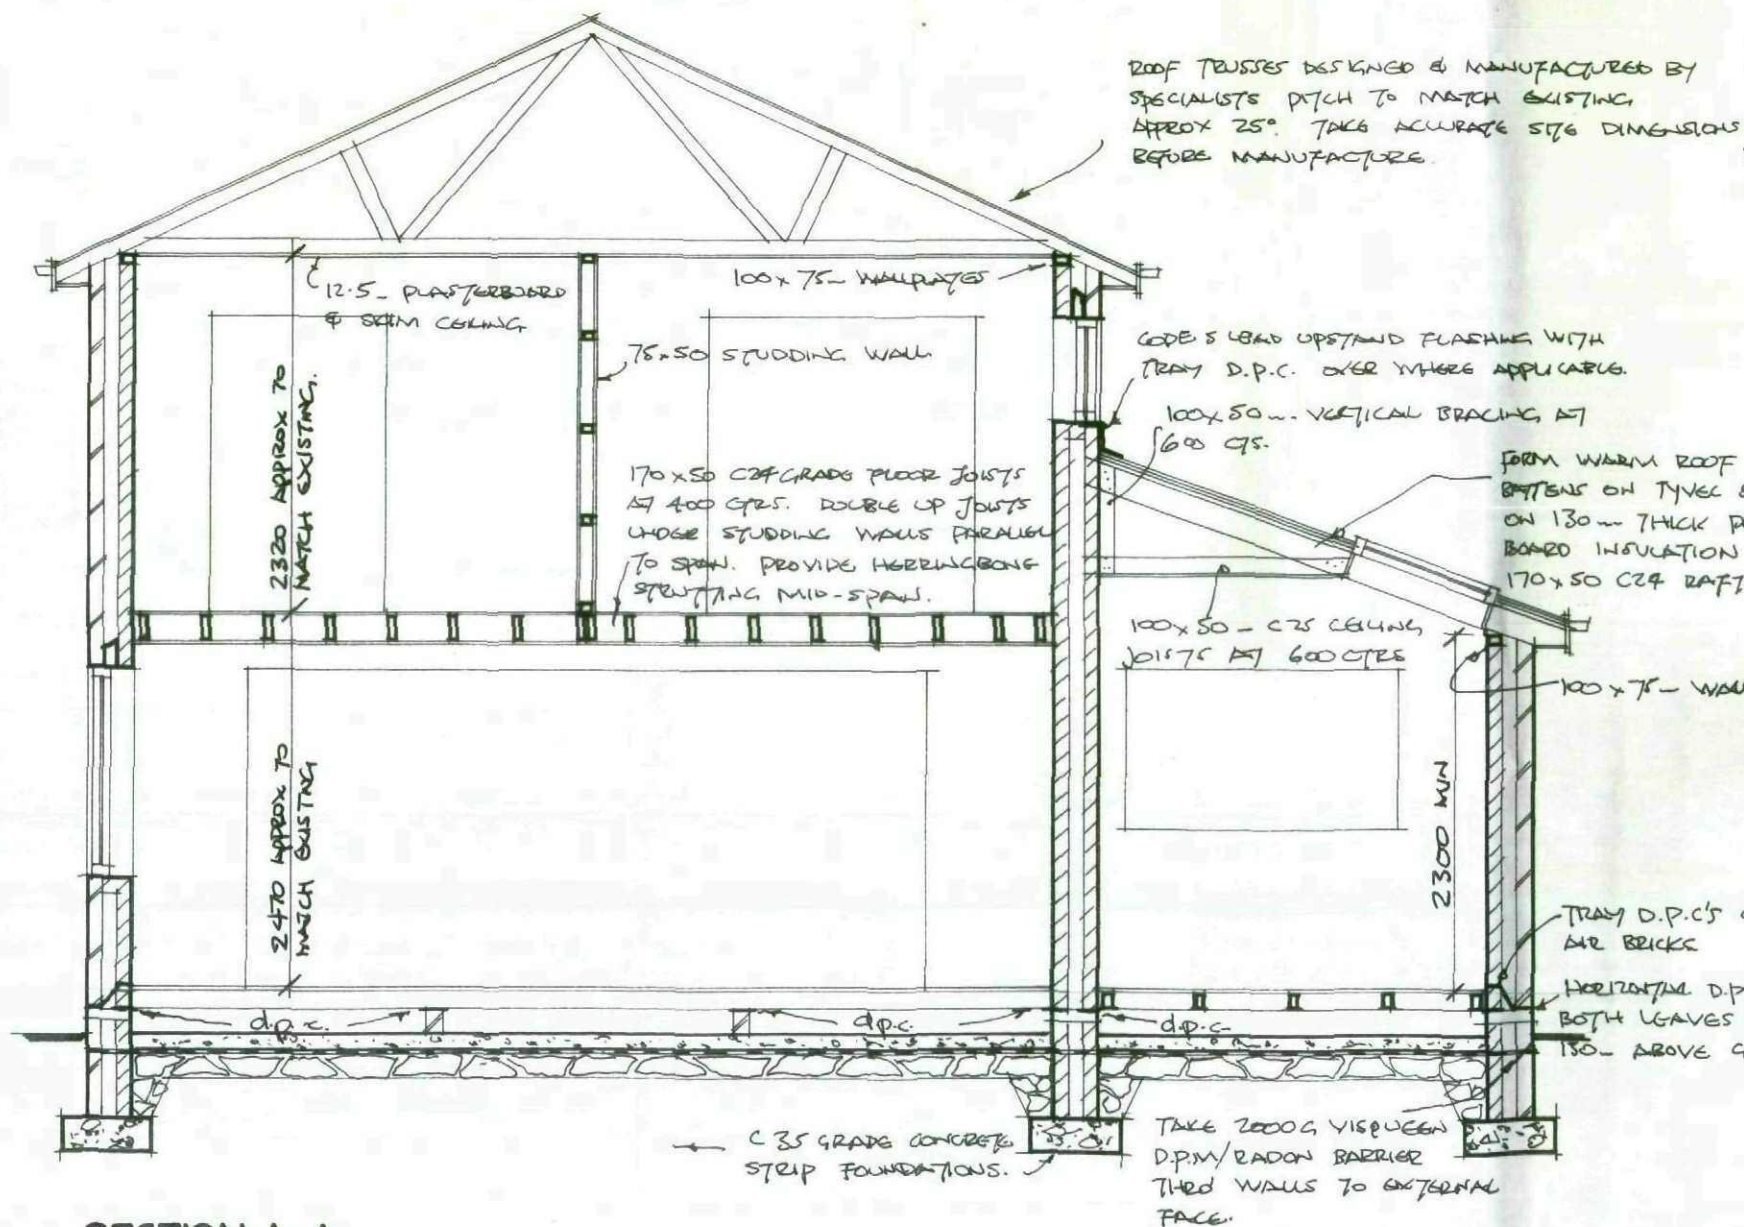

SECTION A-A

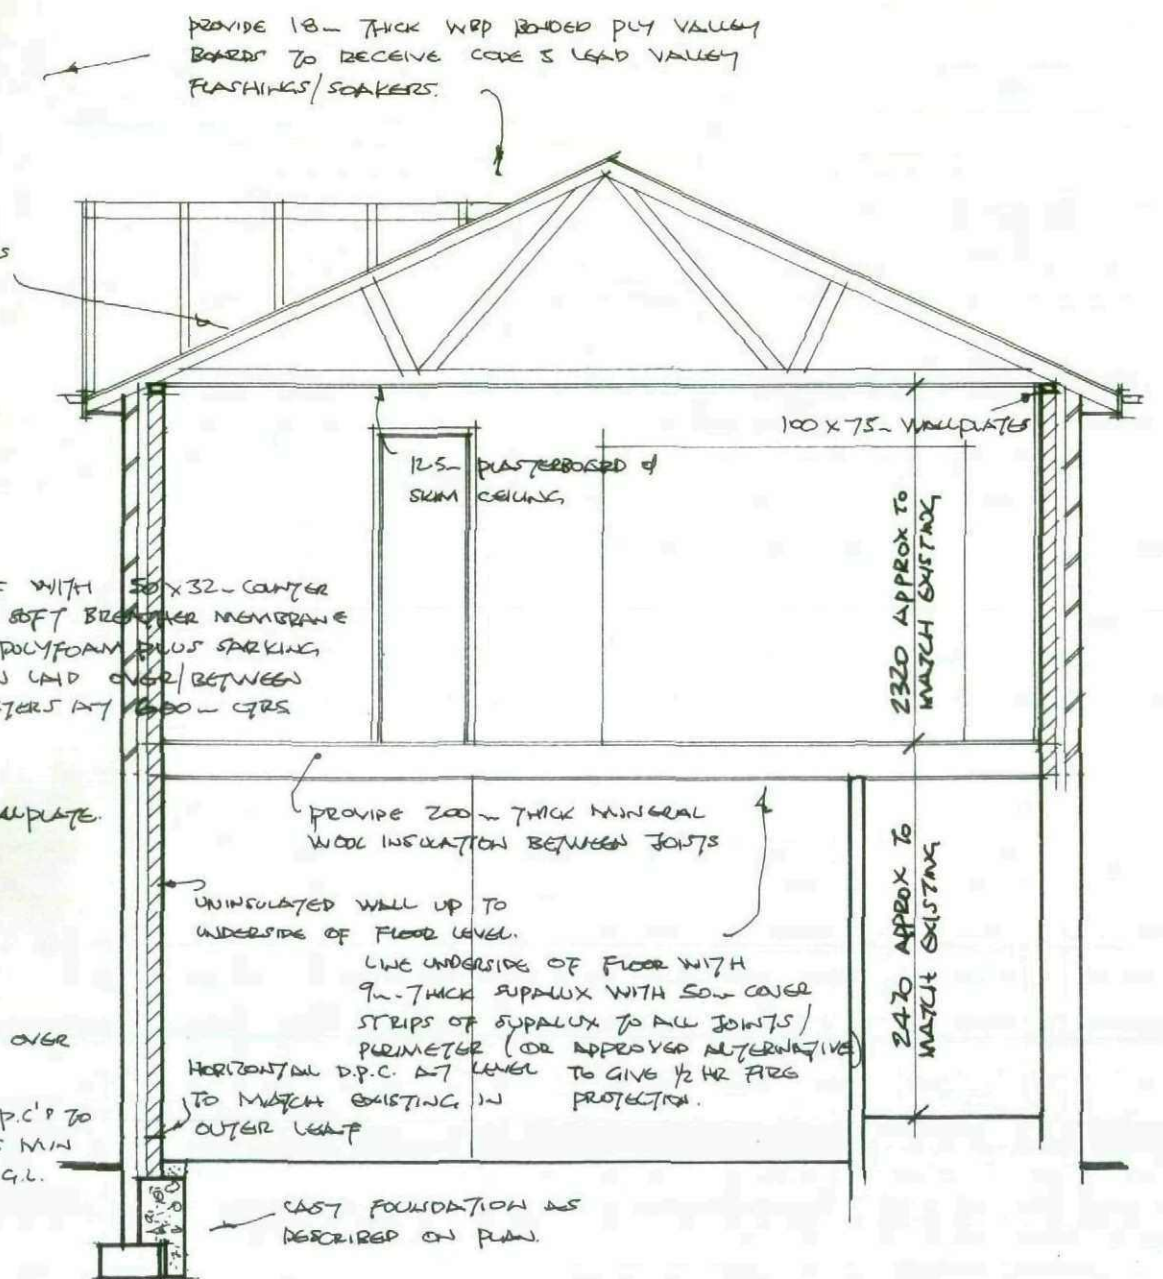

SECTION B-B