


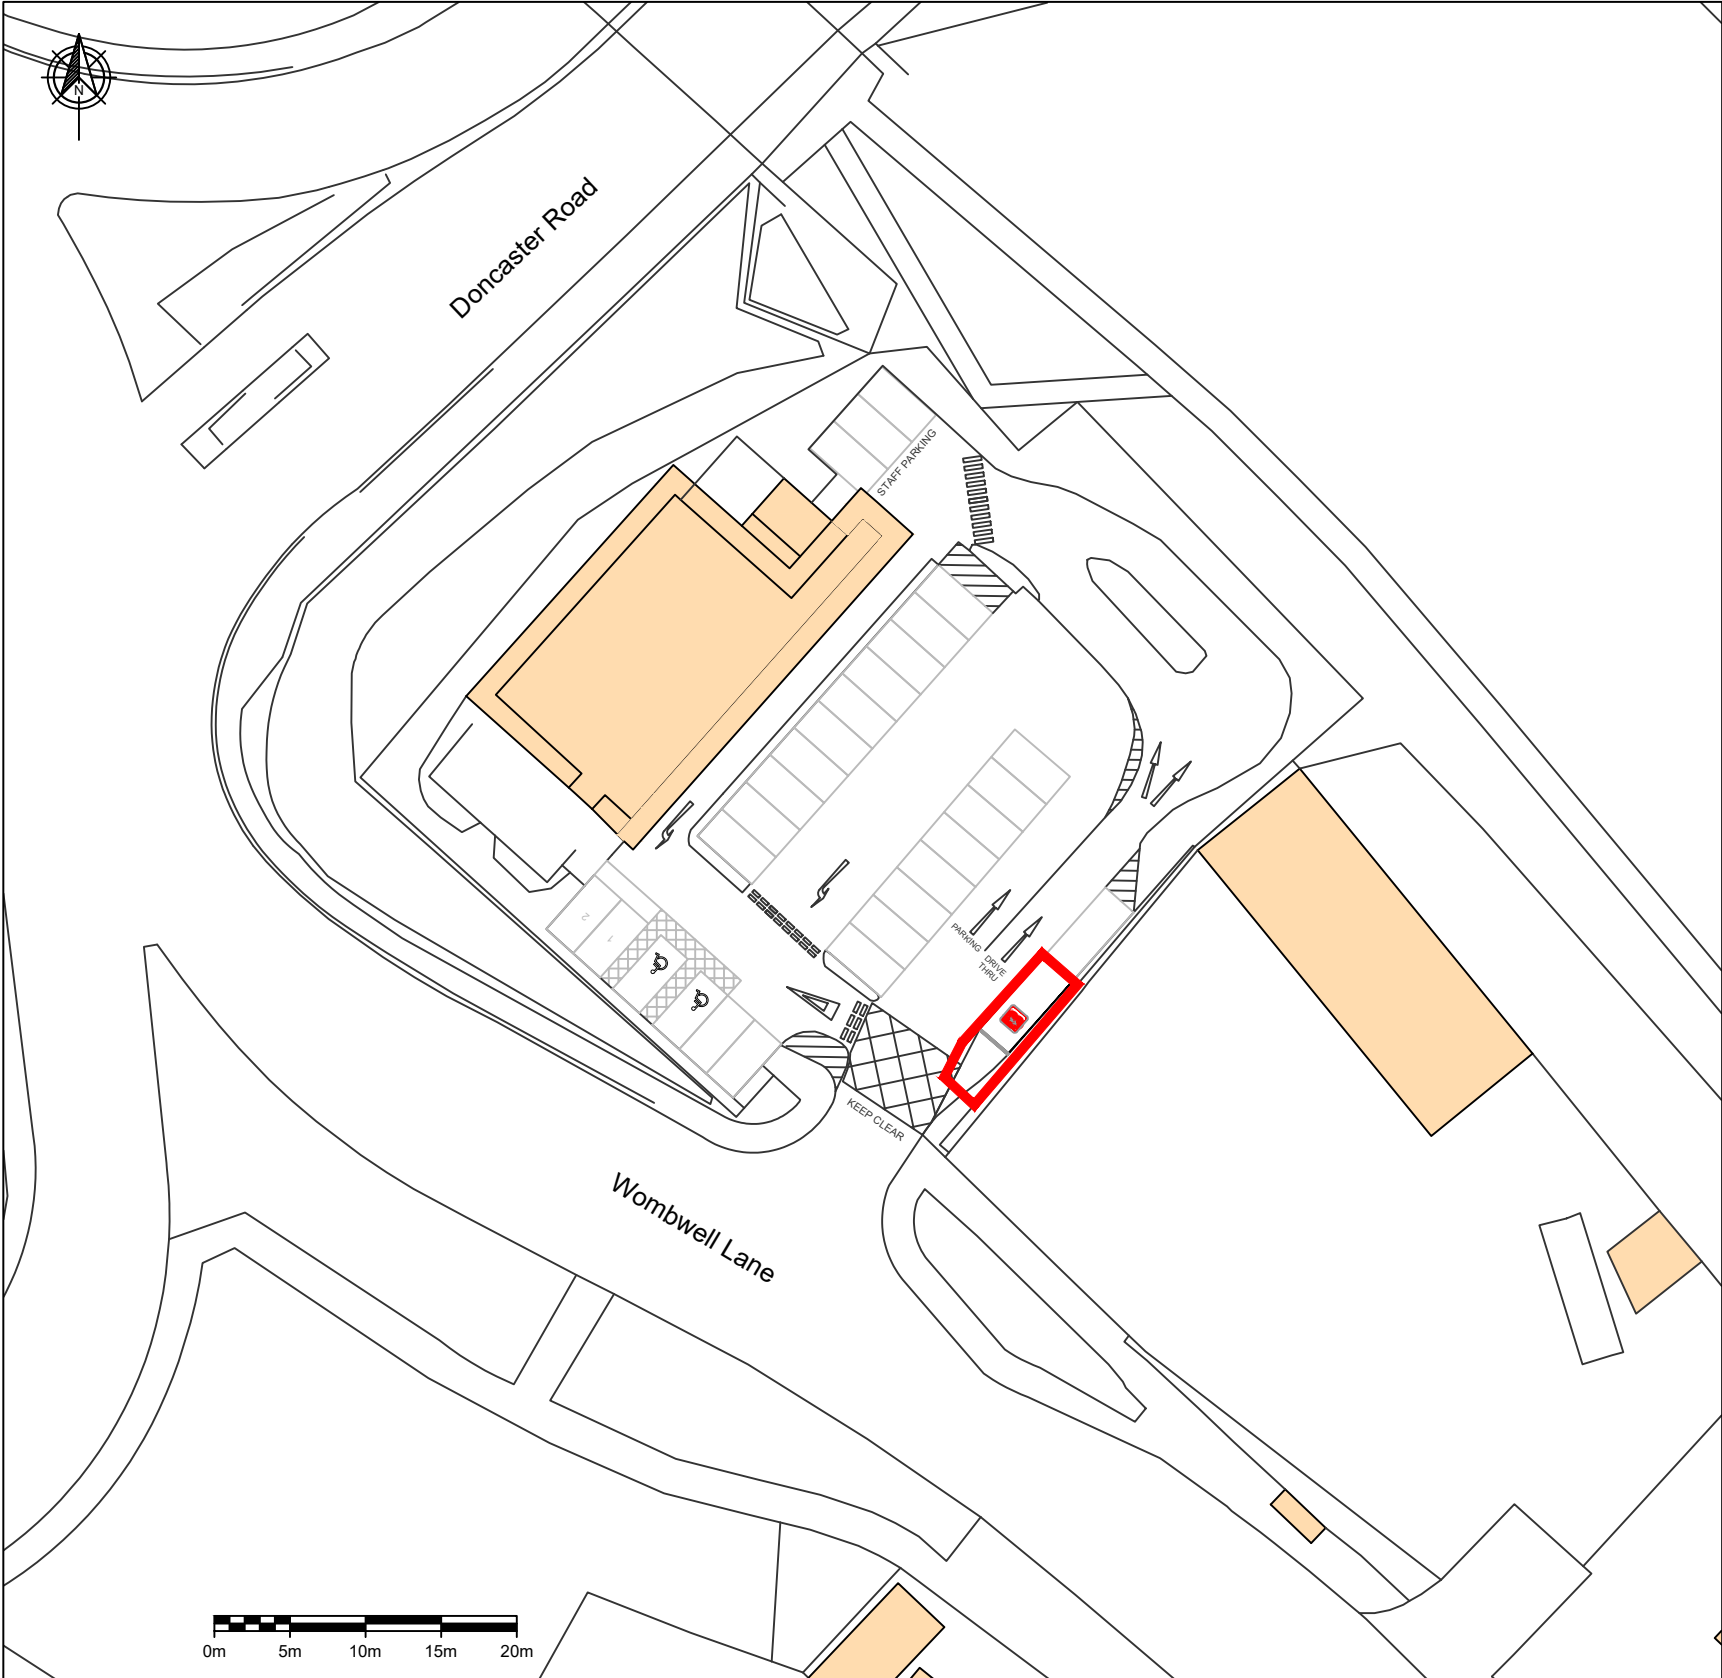

Ordnance Survey, (c) Crown Copyright 2021. All rights reserved. Licence number 100022432

— SITE LOCATION

COMMENTS		REV.	DESCRIPTION	REV. BY	APP.	DATE	ADDRESS	PROJECT NAME	INSTAVOLT InstaVolt Ltd, 6 Cedarwood, Crockford Lane, Chineham Park, Hampshire, RG24 8WD © InstaVolt Ltd. 2020	
		A	Issued for comment	CM	PH	05/03/21	McDonald's, Wombwell Lane, Stairfoot, Barnsley, S70 3NT	MCDONALDS - BARNSELY STAIRFOOT ROUNDBOUT		
								DRAWING TITLE		
								BLOCK PLAN		
								DRAWING NO.		
SCALE (@A3) 1:500	DRAWN BY CM							10376 - 0100_03	REV. A	