IF IN ANY DOUBT PLEASE ASK THE ARCHITECT FOR CLARIFICATION.

DO NOT SCALE FROM DRAWING. ALL DIMENSIONS TO BE CHECKED ON SITE


THE COPYRIGHT FOR THESE DRAWINGS REMAINS THE PROPERTY OF THE ARCHITECT, THEY MUST NOT BE REPRODUCED IN ANY WAY WITHOUT THE ARCHITECTS PRIOR WRITTEN CONSENT.

SIGNAGE KEY:

1. PROPOSED SIGN 2400 x 3600
2. PROPOSED SIGN 2400 x 3600
3. EXISTING SIGN (NO PERMISSION) 1200 x 3000
4. PROPOSED SIGN 2400 x 3600
5. PROPOSED SIGN 2400 x 3600
6. PROPOSED SIGN 2400 x 3600
7. PROPOSED SIGN 2400 x 3600
8. ORIGINAL SIGN ADAPTED TO EQUITREK IMAGING
9. ORIGINAL SIGN ADAPTED TO EQUITREK IMAGING
10. EXISTING SIGN (NO PERMISSION) 1200 x 3000


ALL FLAGPOLES 6.0m HIGH (NO PERMISSION)

ALL LIGHTING TO BE FITTED WITH
BAFFLES TO REDUCE DIRECT GLARE

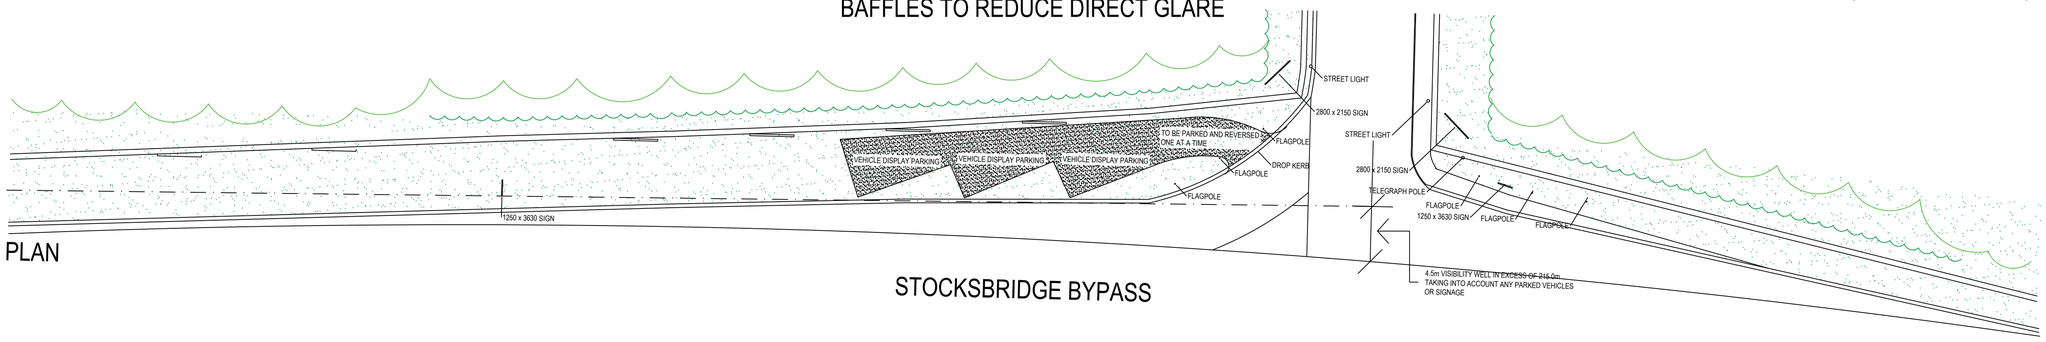

PLAN

STOCKSBRIDGE BYPASS

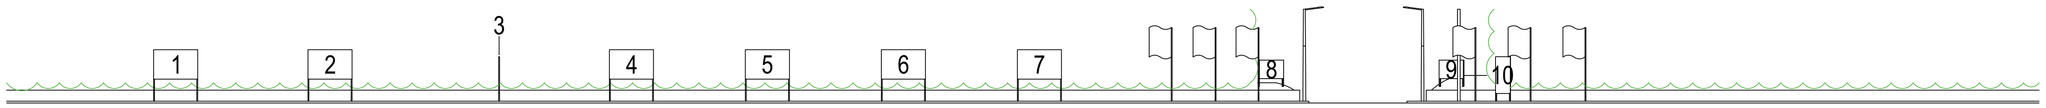

STREET VIEW

ALL SIGN POSTS, FLAGPOLES AND SIGN FACES ARE TO BE COMPLIANT WITH THE REQUIREMENTS FOR PASSIVE SAFETY AS OUTLINED IN THE APPROPRIATE BS-EN'S AND NATIONAL ANNEX. WIND LOADING TO ENSURE COMPLIANCE WITH THE REQUIREMENTS FOR SIGN STRUCTURE AND SUPPORT DESIGN IN DMRB, MCHW, RELATED BS-EN'S AND NATIONAL ANNEX.

NORTHERN DESIGN PARTNERSHIP
Chartered Architects

THE CHAPEL
MILLMOOR ROAD
MELTHAM
HUDDERSFIELD HD9 5JU
TELEPHONE (01484) 854848
FAX (01484) 854949

CLIENT
EQUI-TREK LTD

PROJECT
PROPOSED ENTRANCE WORKS AND SIGNAGE
MONTGOMERY HOUSE
SHEEPHOUSE WOOD
STOCKSBRIDGE
S36 4GS

DRAWING TITLE
PLANS AND ELEVATIONS

Rev.	Notes	Date	Drawn
*	*	*	*

SCALE			
1:250 @ A1		07.19	TM
PROJECT No.	DRAWING No.		Rev.
1952	01		-