

BSAN SITE SURVEY SKETCH (NOT TO SCALE)

BSAN No	Type	Phase	Colour	BT Exchange	Address	Postcode
006	REM	1	GREEN	Barnsley	O/S 35 Church Street o/s museum	S70 2AH

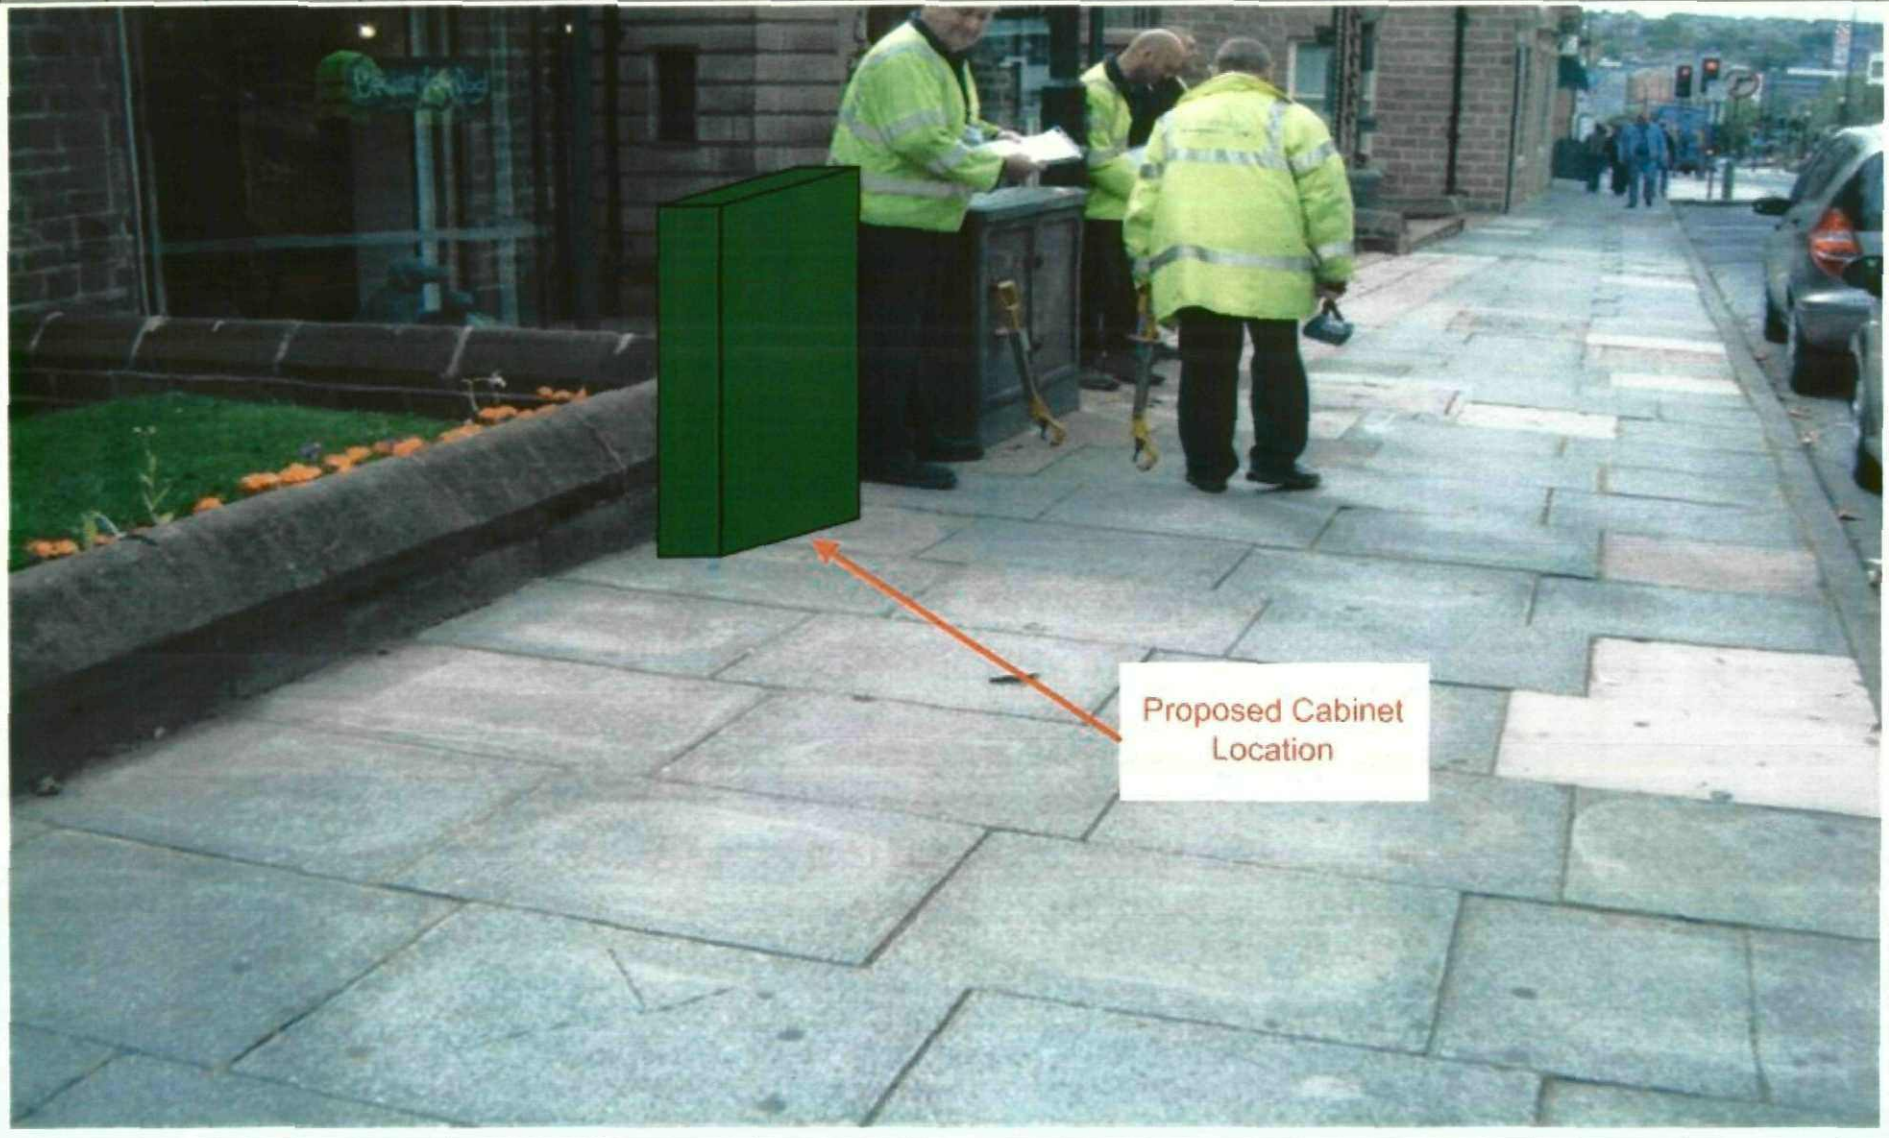

Survey Date	Co-ordinates		Local Authority	Notes
28/7/09	434406	406623	Barnsley	

PROPOSED SYDR CABINET DIMENSIONS

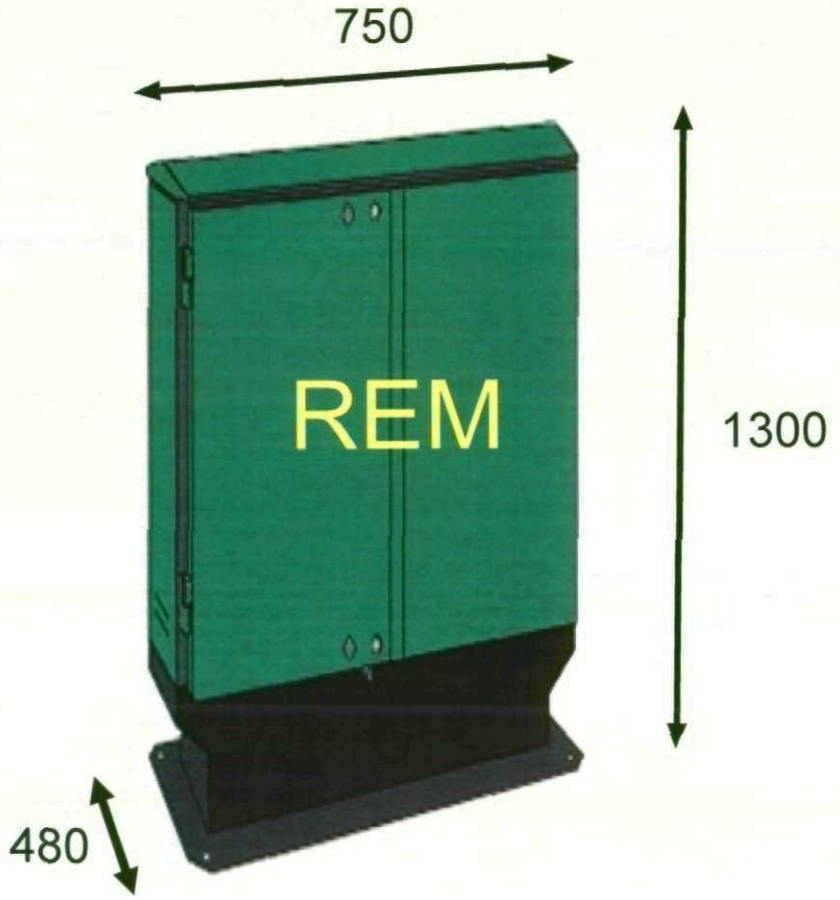

SIZES APPROX

Not to Scale

kcom group	Kcom Group PLC Carr Lane Kingston Upon Hull HU1 3RE Reg No 2150618 England	Drawing No:-	Description TYPE T323 CABINET REM ONLY	Issue No:-	Amendment History

St Mary's Garden

JUF6

Church Fold

112.8m

2xD54

117.7m

St Mary's Church

CHURCH STREET

43

39

35

Deputy House

14

EASTGATE

11

BT_JNT

PCP 6 BT

D54

Ph1_REM_6

JPF6

3xD54

Cooper Art Gallery

10

8

JUF6

2xD54

ST MARY'S GATE

2xD54

18.9m

JUF6

33 31

29

College of Art and Design

7

8

Dow Passage

No Ducts

23 to 27

Barnsley College

Bank

9

4

2

SADLER GATE

ST MARY'S

TOP

Permanent

Kingston Communications

Network Engineering Centre,
Vulcan Street,
Clough Road,
Kingston upon Hull
HU6 7PS

BEFORE YOU EXCAVATE – If in doubt as to the position of our plant, please call our External Works Control –
Telephone: (01482) 603466.

REMEMBER – If you damage the Company's plant you will be liable to pay the cost of carrying out a repair.

There may be OPTICAL FIBRE CABLES in the vicinity of your works. Great care must be taken to avoid damage as these cables are very expensive to repair. Also, laser light travels along the fibres and the precautions outlined in BS 4803 Part 3 should be adhered to.

FOR ADVICE call our External Works Control Telephone: (01482) 603466

KEY

PLANT	PROPOSED	EXISTING
UNDERGROUND DUCT		
JOINTING CHAMBER		
MANHOLE		
BURIED BOX		
CABLE DIRECT IN THE GROUND	ND or DIG	ND or DIG
POLE STAY		
COUPLING TEE		
REDUCER		
CABINET		
JOINTING POST		
AERIAL CABLE	A/C	A/C
CABLE ON WALL	O.W.	O.W.
DISTRIBUTION JOINT IN CHAMBER		
INTERNAL & EXTERNAL TERMINAL BLOCK		
KIOSK		K

CONTRACTOR PROPOSALS SHOWN BLUE

THE POSITIONS OF THE COMPANY'S PLANT ARE SHOWN AS ACCURATELY AS POSSIBLE BUT THE POSITIONS MUST BE REGARDED AS APPROXIMATE ONLY

BSAN 006
BARNSLEY

VALID UNTIL ...../...../.....

Based upon Ordnance Survey digital maps with the permission of The Controller of Her Majesty's Stationery Office, (c) Crown copyright licence ALD50363A

Scale 1:500 14/09/2009