


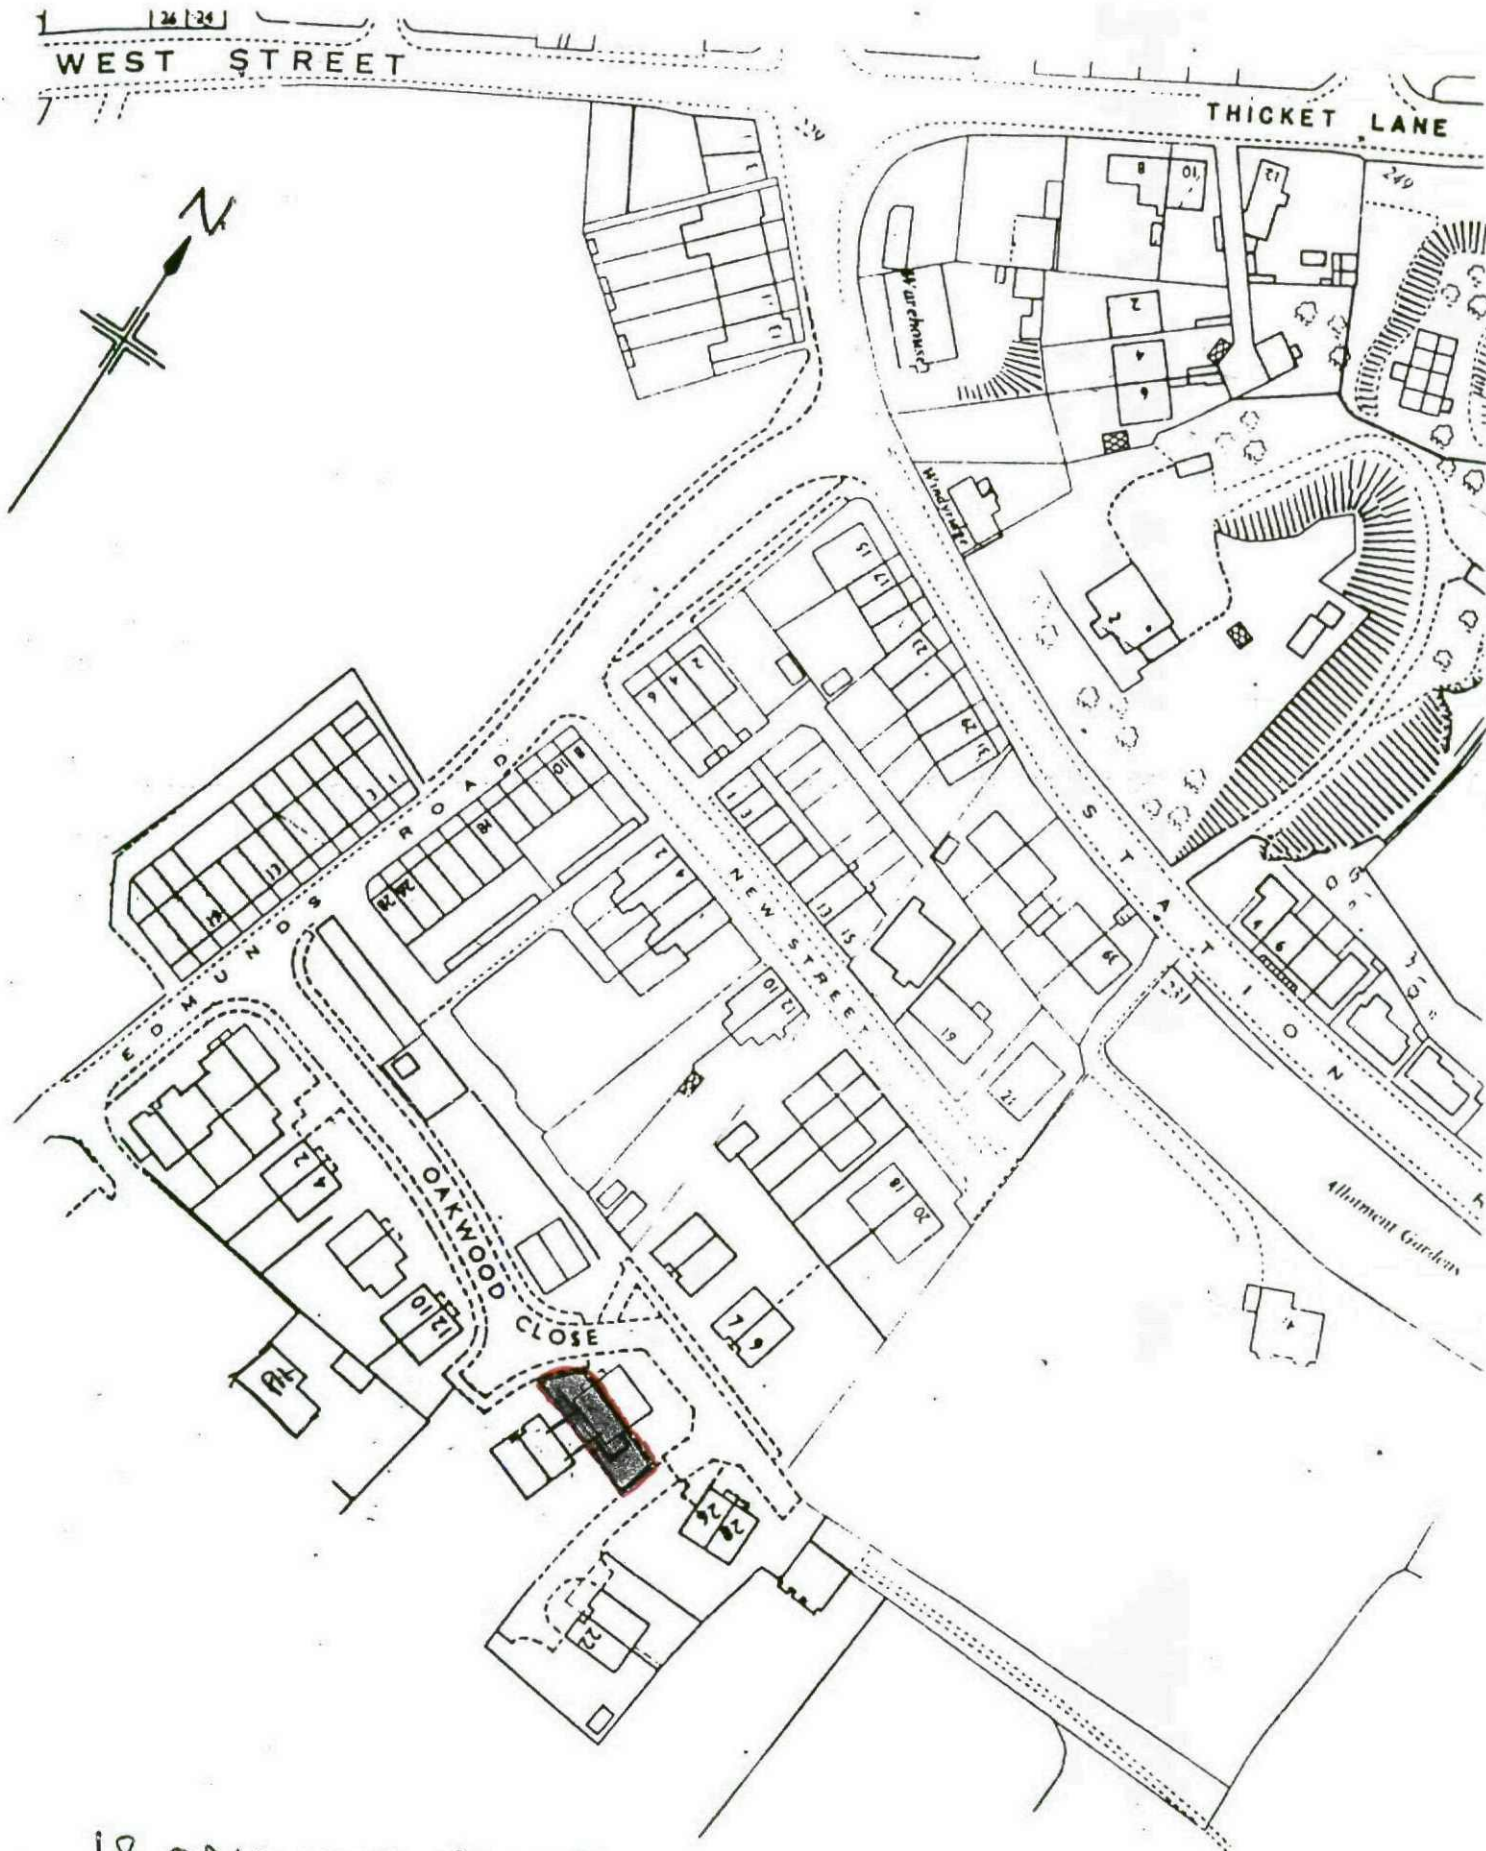

18 OAKWOOD CLOSE
WORSTBOROUGH, BARNSELEY

SITE LOCATION PLAN SCALE 1:1250