

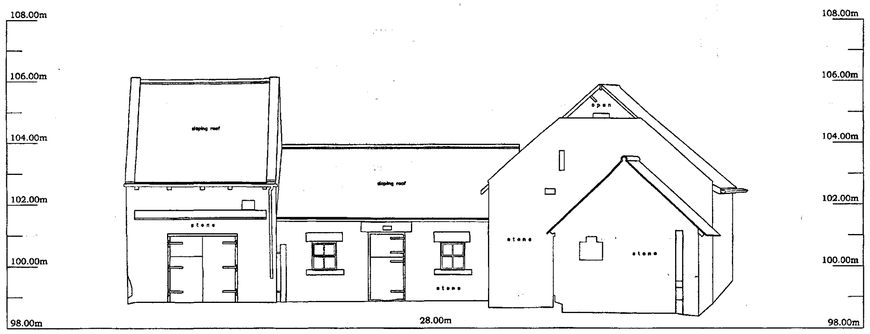



ELEVATION A-A

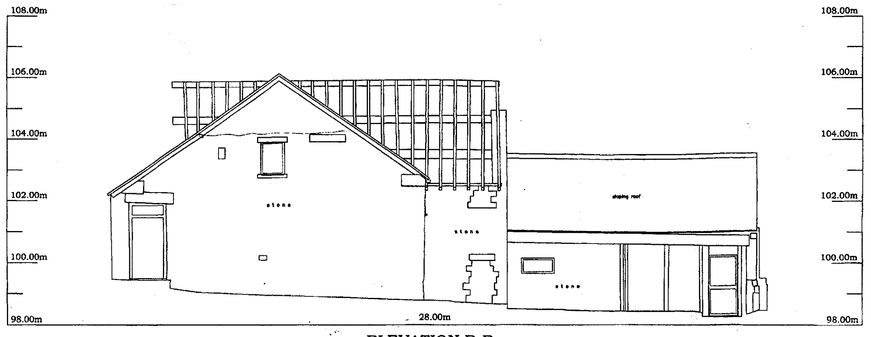

ELEVATION B-B

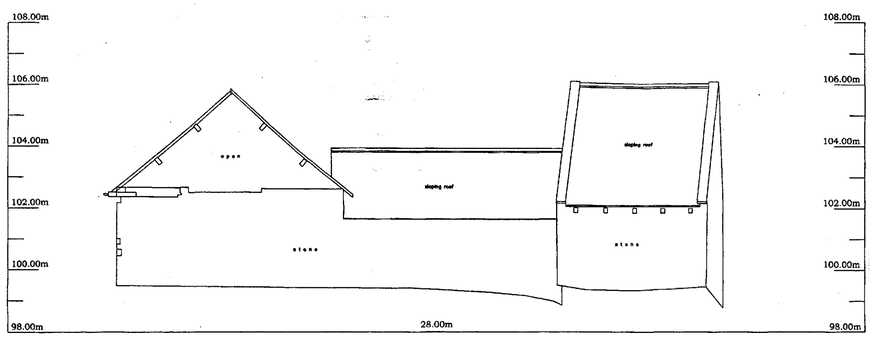

ELEVATION C-C

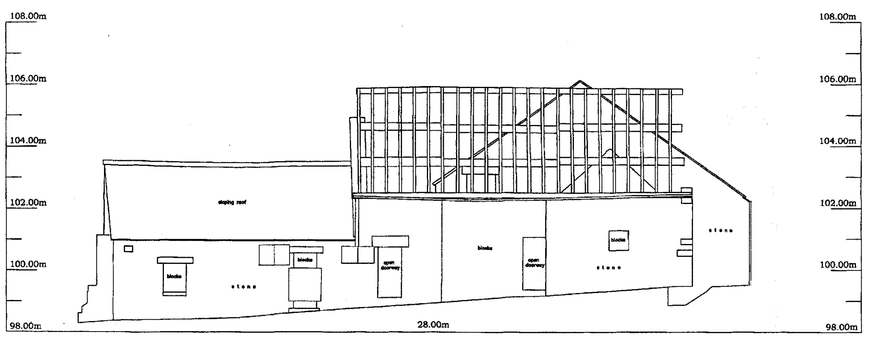

ELEVATION D-D

CT SURVEYS
Topographic & Building Surveys

THE OLD MILL
HIGHFIELD, TINGLEY
WAKEFIELD
WF3 1LA

Tel : 0113 259 7023
Mob : 07949 195764
email : mail@ct-surveys.com
Web Site : www.ct-surveys.com

©COPYRIGHT CT SURVEYS LTD. REPRODUCTION OF THIS INFORMATION IS PROHIBITED WITHOUT WRITTEN AUTHORITY FROM CT SURVEYS LTD.

ABBREVIATIONS

AR	ASSUMED ROUTE	P	POST / POLE
AV	AIR VALVE	PR	PIPE RISER
B	BOLLARD	RE	RODDING EYE
BH	BOREHOLE	RS	ROAD SIGN
BT	BRITISH TELECOM CHAMBER	RWP	RAINWATER PIPE
CATV	CABLE TV	S	STAY
CP	CABLE PIT	SC	STOP COCK
CL	COVER LEVEL	ST	STOP TAP
CR	CABLE RISER	SV	STOP VALVE
DP	DOWN PIPE	SVP	SOIL VENT PIPE
EP	ELECTRICITY POLE	TC	TRAFFIC CONTROL
ER	EARTH ROD	TCB	TELEPHONE CALL BOX
FH	FIRE HYDRANT	TFR	TAKEN FROM RECORDS
G	GULLY	TH	THRESHOLD LEVEL
GPR	TRACED BY G.P.R.	TL	TRAFFIC LIGHTS
GV	GAS VALVE	TP	TELEGRAPH POLE
IC	INSPECTION CHAMBER	UTGA	UNABLE TO GAIN ACCESS
IL	INVERT LEVEL	UTL	UNABLE TO LOCATE
JB	JUNCTION BOX	UTR	UNABLE TO RAISE
KW	KERB WIER	UTS	UNABLE TO SURVEY
LB	LITTER BIN	UTT	UNABLE TO TRACE
LP	LAMP POST	WL	WATER LEVEL
MH	MANHOLE	VP	VENT PIPE
NL	NOT LOCATED	VR	VAPOUR RECOVERY
NT	NO TRACE	WM	WATER METER
OSA	OUTSIDE SURVEY AREA	WO	WASH OUT VALVE

b	BEAM HEIGHT
c	CILL HEIGHT
ch	CEILING HEIGHT
dh	DOOR HEIGHT
fch	FALSE CEILING HEIGHT
FL	FLOOR LEVEL
h	HEAD HEIGHT
sp	SPRING POINT
	STEPS / STAIRS UP

ALL SERVICES TO BE FIELD VERIFIED.
ALL DRAWINGS REMAIN THE PROPERTY OF CT SURVEYS LTD UNTIL ALL PAYMENTS HAVE BEEN MADE.

CT SURVEYS IS A MEMBER OF:

THE SURVEY ASSOCIATION


constructionline

SURVEY NOTES:

SURVEY REVISIONS	
PREVIOUS DWG NO:	
REVISION NO:	
DATE:	

REVISION NOTES:

LAYOUT VIEWS

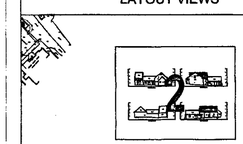

CLIENT:

Michael Clynch

PROJECT TITLE:

Bella Vista Farm
S39 9FN

DRAWING NUMBER:

2403CT/2

BMBC
CORPORATE MAIL ROOM
- 3 FEB 2017
Received by: .....
ORIGINAL COPY

SCALE: 1:100 @ A1		SURVEY DATE: October 2012	
LEVEL DATUM: ARBITRARY		GRID DATUM: ARBITRARY	
BENCH MARK USED: Threshold level of old office entrance as shown		BM VALUE: 100.000m	SHEET NUMBER: 2 of 2



CT Surveys
Topographic & Building Surveys

THE OLD MILL
HIGHFIELD, TINGLEY
WAKEFIELD
WF3 1LA

Tel : 0113 259 7023
Mob : 07949 195764
email : mail@ct-surveys.com
Web Site : www.ct-surveys.com

©COPYRIGHT CT SURVEYS LTD. REPRODUCTION OF THIS INFORMATION IS PROHIBITED WITHOUT WRITTEN AUTHORITY FROM CT SURVEYS LTD.

ABBREVIATIONS

AR	ASSUMED ROUTE	P	POST / POLE
AV	AIR VALVE	PR	PIPE RISER
B	BOLLARD	RE	RODDING EYE
BH	BOREHOLE	RS	ROAD SIGN
BT	BRITISH TELECOM CHAMBER	RWP	RAINWATER PIPE
CATV	CABLE TV	S	STAY
CP	CABLE PIT	SC	STOP COCK
CL	COVER LEVEL	ST	STOP TAP
CR	CABLE RISER	SV	STOP VALVE
DP	DOWN PIPE	SVP	SOIL VENT PIPE
EP	ELECTRICITY POLE	TC	TRAFFIC CONTROL
ER	EARTH ROD	TCB	TELEPHONE CALL BOX
FH	FIRE HYDRANT	TFR	TAKEN FROM RECORDS
G	GULLY	TH	THRESHOLD LEVEL
GPR	TRACED BY G.P.R.	TL	TRAFFIC LIGHTS
GV	GAS VALVE	TP	TELEGRAPH POLE
IC	INSPECTION CHAMBER	UTGA	UNABLE TO GAIN ACCESS
IL	INVERT LEVEL	UTL	UNABLE TO LOCATE
JB	JUNCTION BOX	UTR	UNABLE TO RAISE
KW	KERB WIER	UTS	UNABLE TO SURVEY
LB	LITTER BIN	UTT	UNABLE TO TRACE
LP	LAMP POST	WL	WATER LEVEL
MH	MANHOLE	VP	VENT PIPE
NL	NOT LOCATED	VR	VAPOUR RECOVERY
NT	NO TRACE	WM	WATER METER
OSA	OUTSIDE SURVEY AREA	WO	WASH OUT VALVE

b	BEAM HEIGHT
c	CILL HEIGHT
ch	CEILING HEIGHT
dh	DOOR HEIGHT
fch	FALSE CEILING HEIGHT
FL	FLOOR LEVEL
h	HEAD HEIGHT
sp	SPRING POINT
	STEPS / STAIRS UP

ALL SERVICES TO BE FIELD VERIFIED.
ALL DRAWINGS REMAIN THE PROPERTY OF CT SURVEYS LTD UNTIL ALL PAYMENTS HAVE BEEN MADE.

CT SURVEYS IS A MEMBER OF:

THE SURVEY ASSOCIATION

constructionline

SURVEY NOTES:

SURVEY REVISIONS

PREVIOUS DWG NO:	
REVISION NO:	
DATE:	

REVISION NOTES:

LAYOUT VIEWS



CLIENT:

Michael Clynch

PROJECT TITLE:

Bella Vista Farm
S39 9FN

DRAWING NUMBER:

2403CT/1

SCALE: 1:100 @ A1	SURVEY DATE: October 2012
LEVEL DATUM: ARBITRARY -	GRID DATUM: ARBITRARY
BENCH MARK USED: Threshold level of old office entrance as shown:	BM VALUE: 100.000m
	SHEET NUMBER: 1 of 2

BMBC
CORPORATE MAIL ROOM
- 3 FEB 2017
Received by: .....
ORIGINAL COPY