


SECTION VIEW
 PROPOSED GARDEN
 DEVELOPMENT
 G KINGWILL MEWS
 S70 4/15

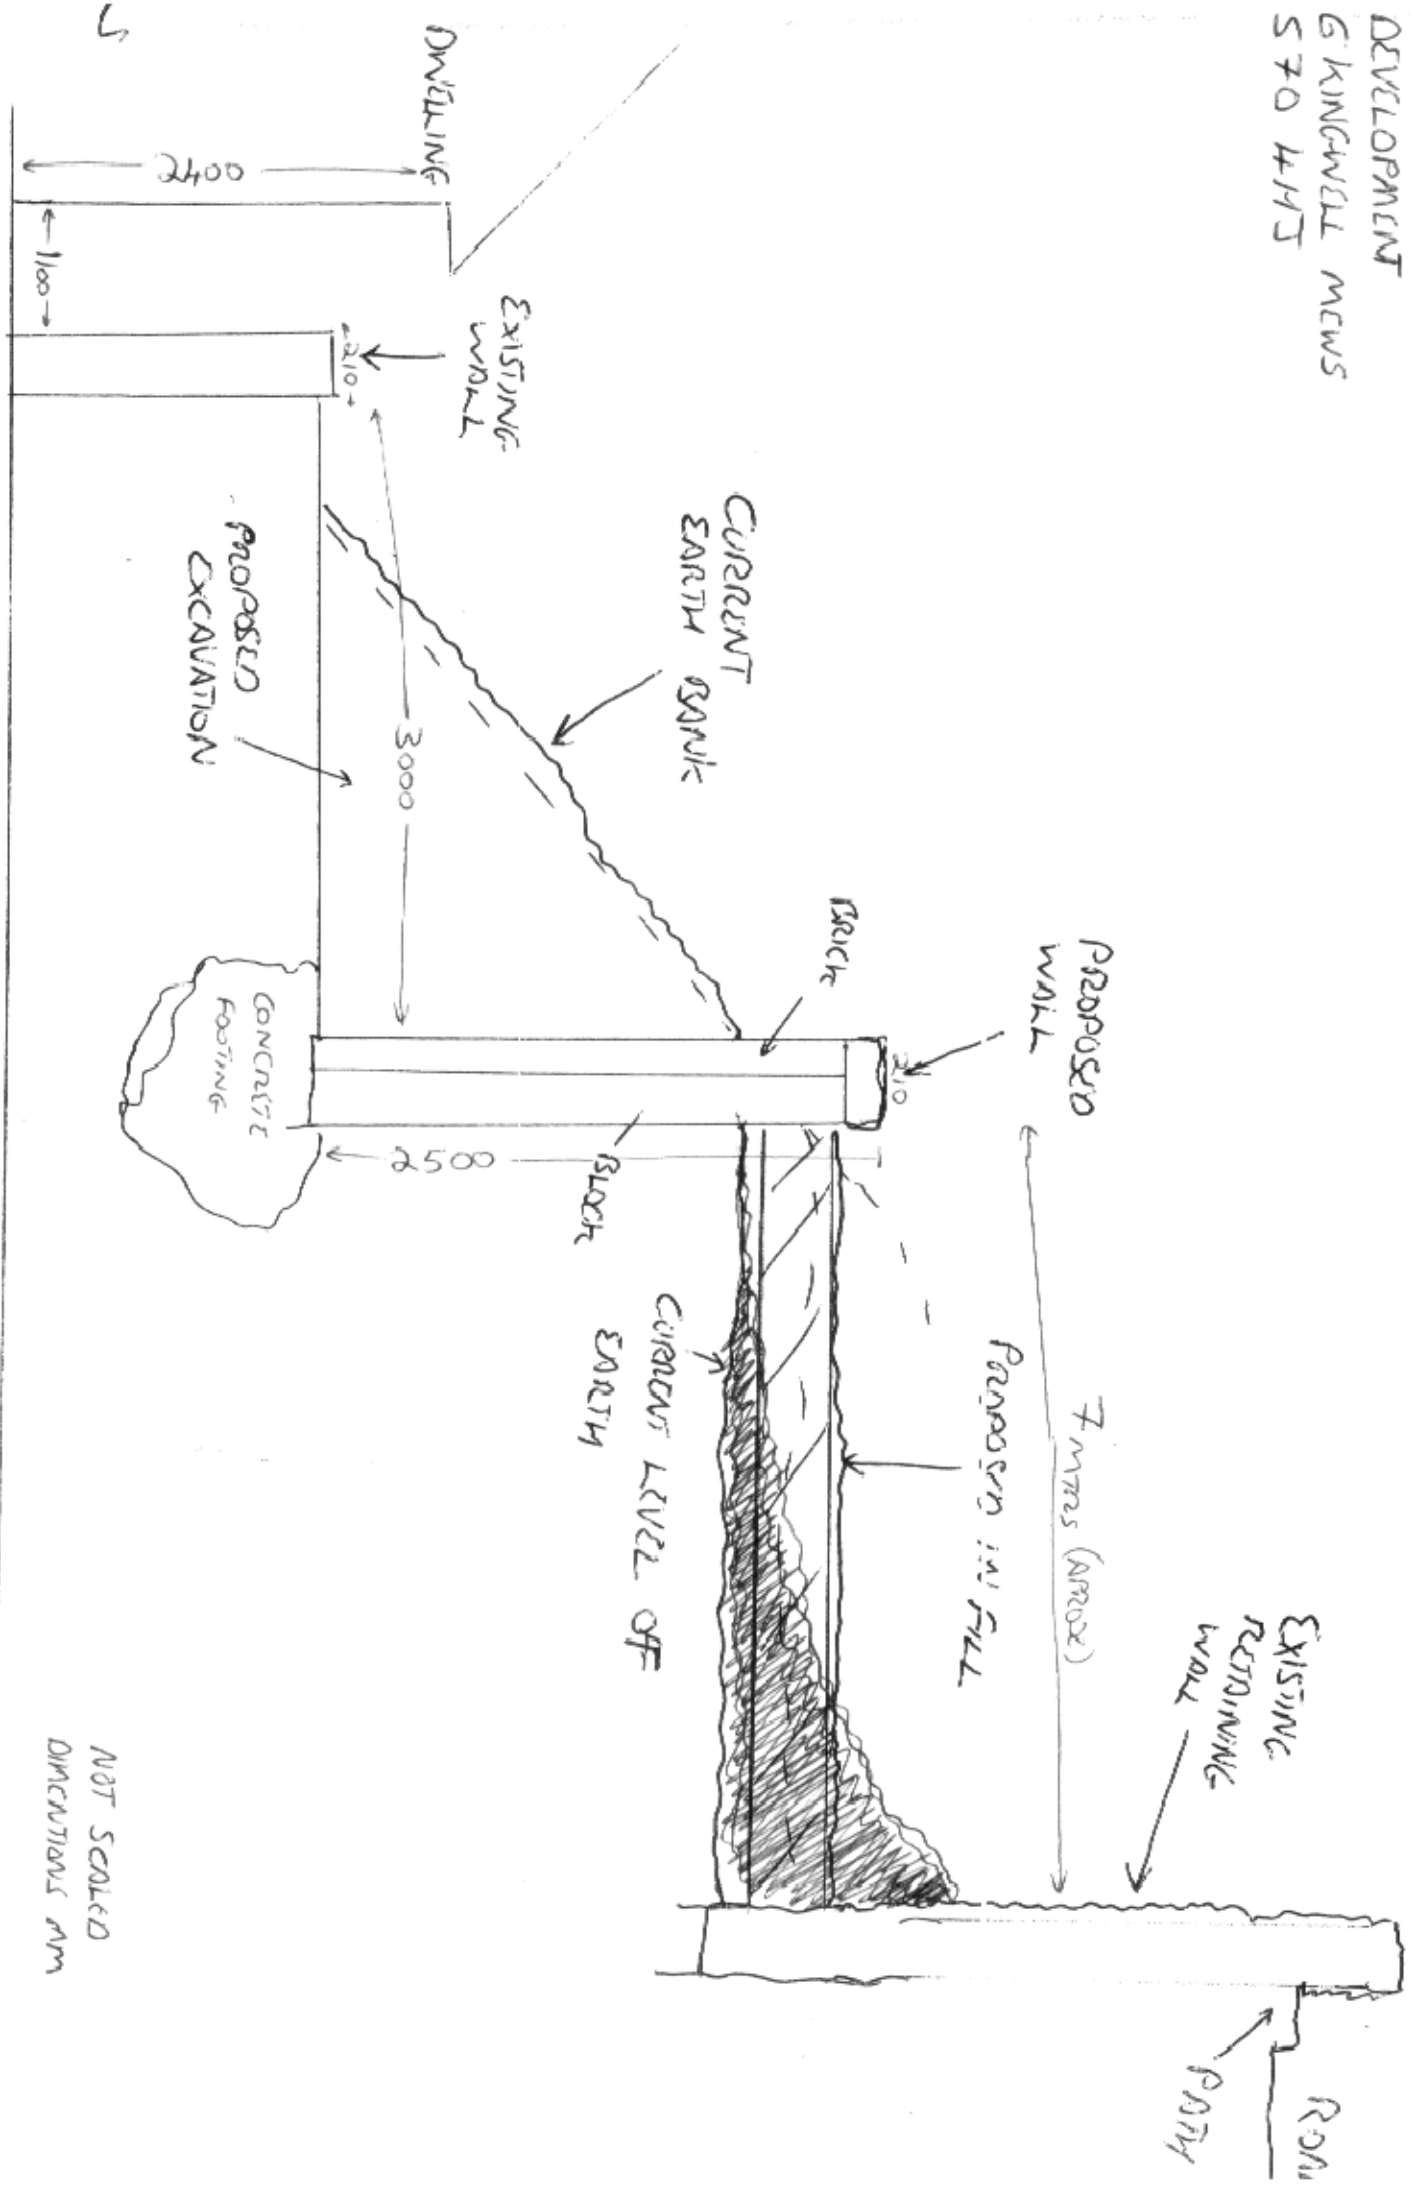

NOT SCALED
 DIMENSIONS ARE