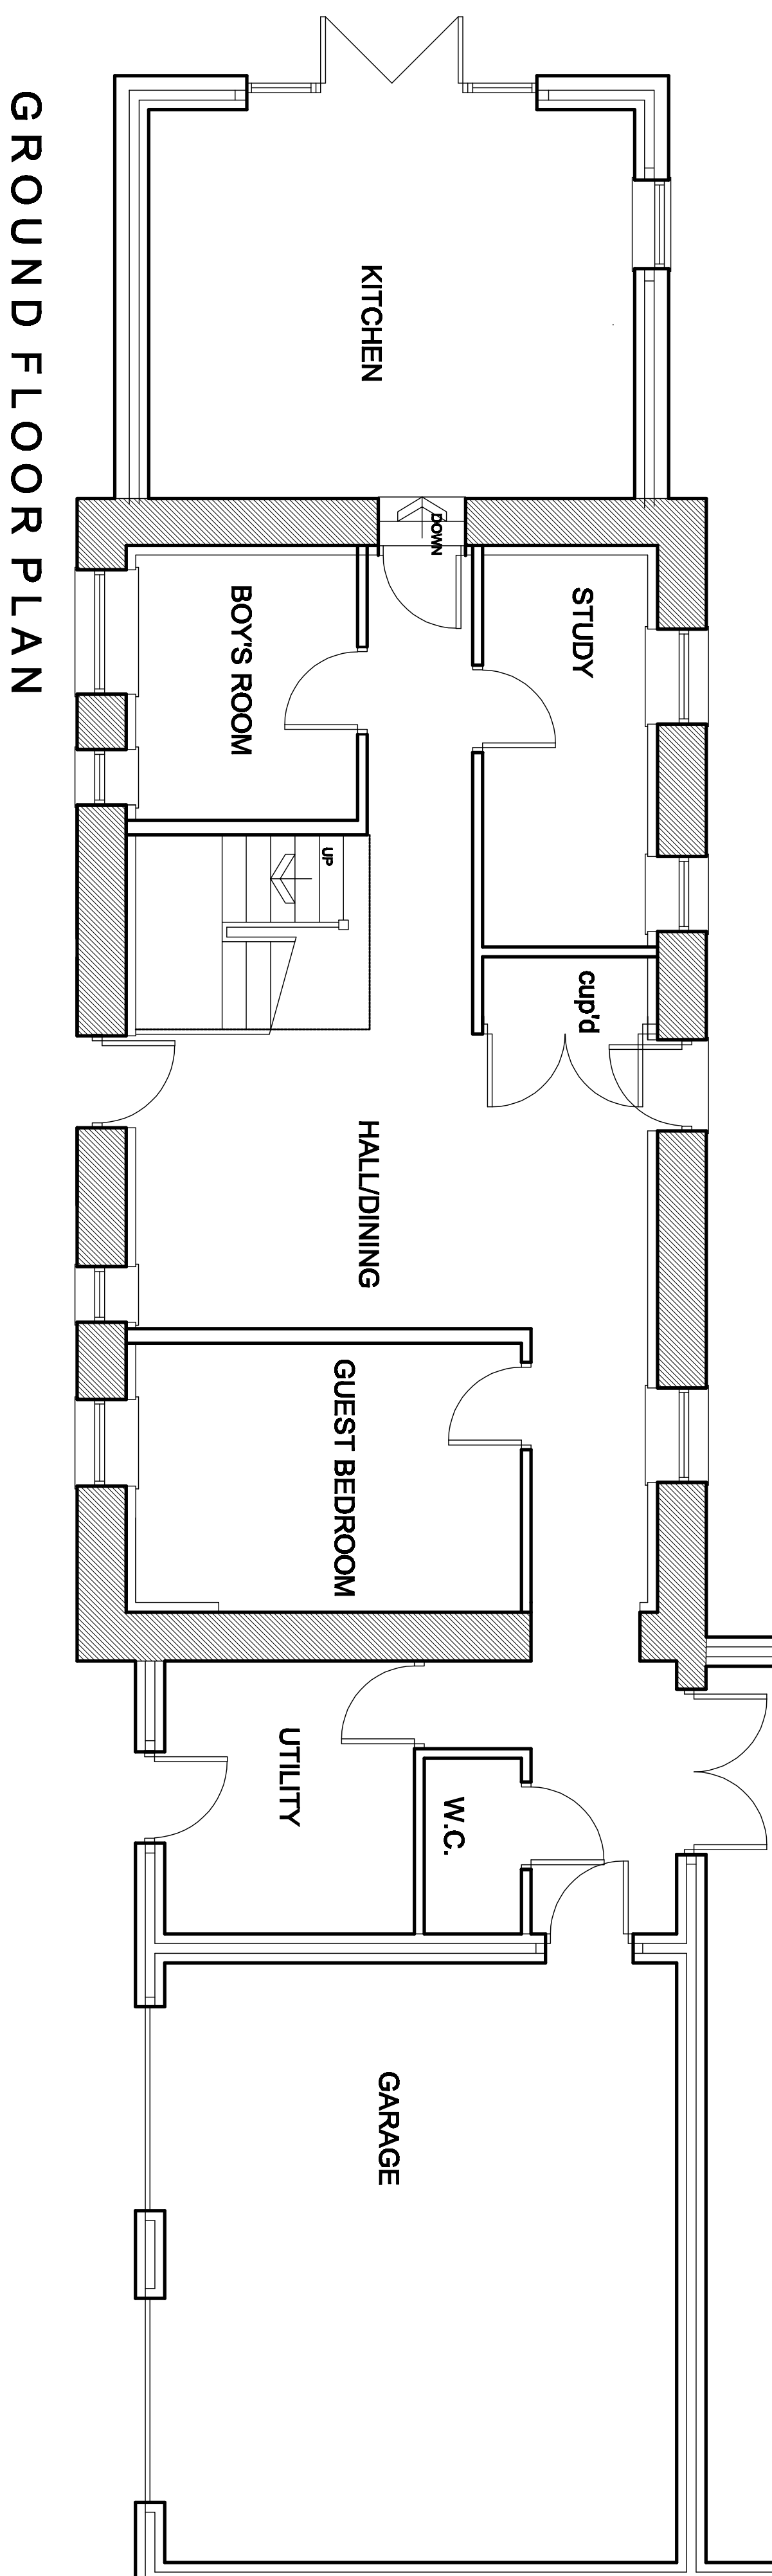
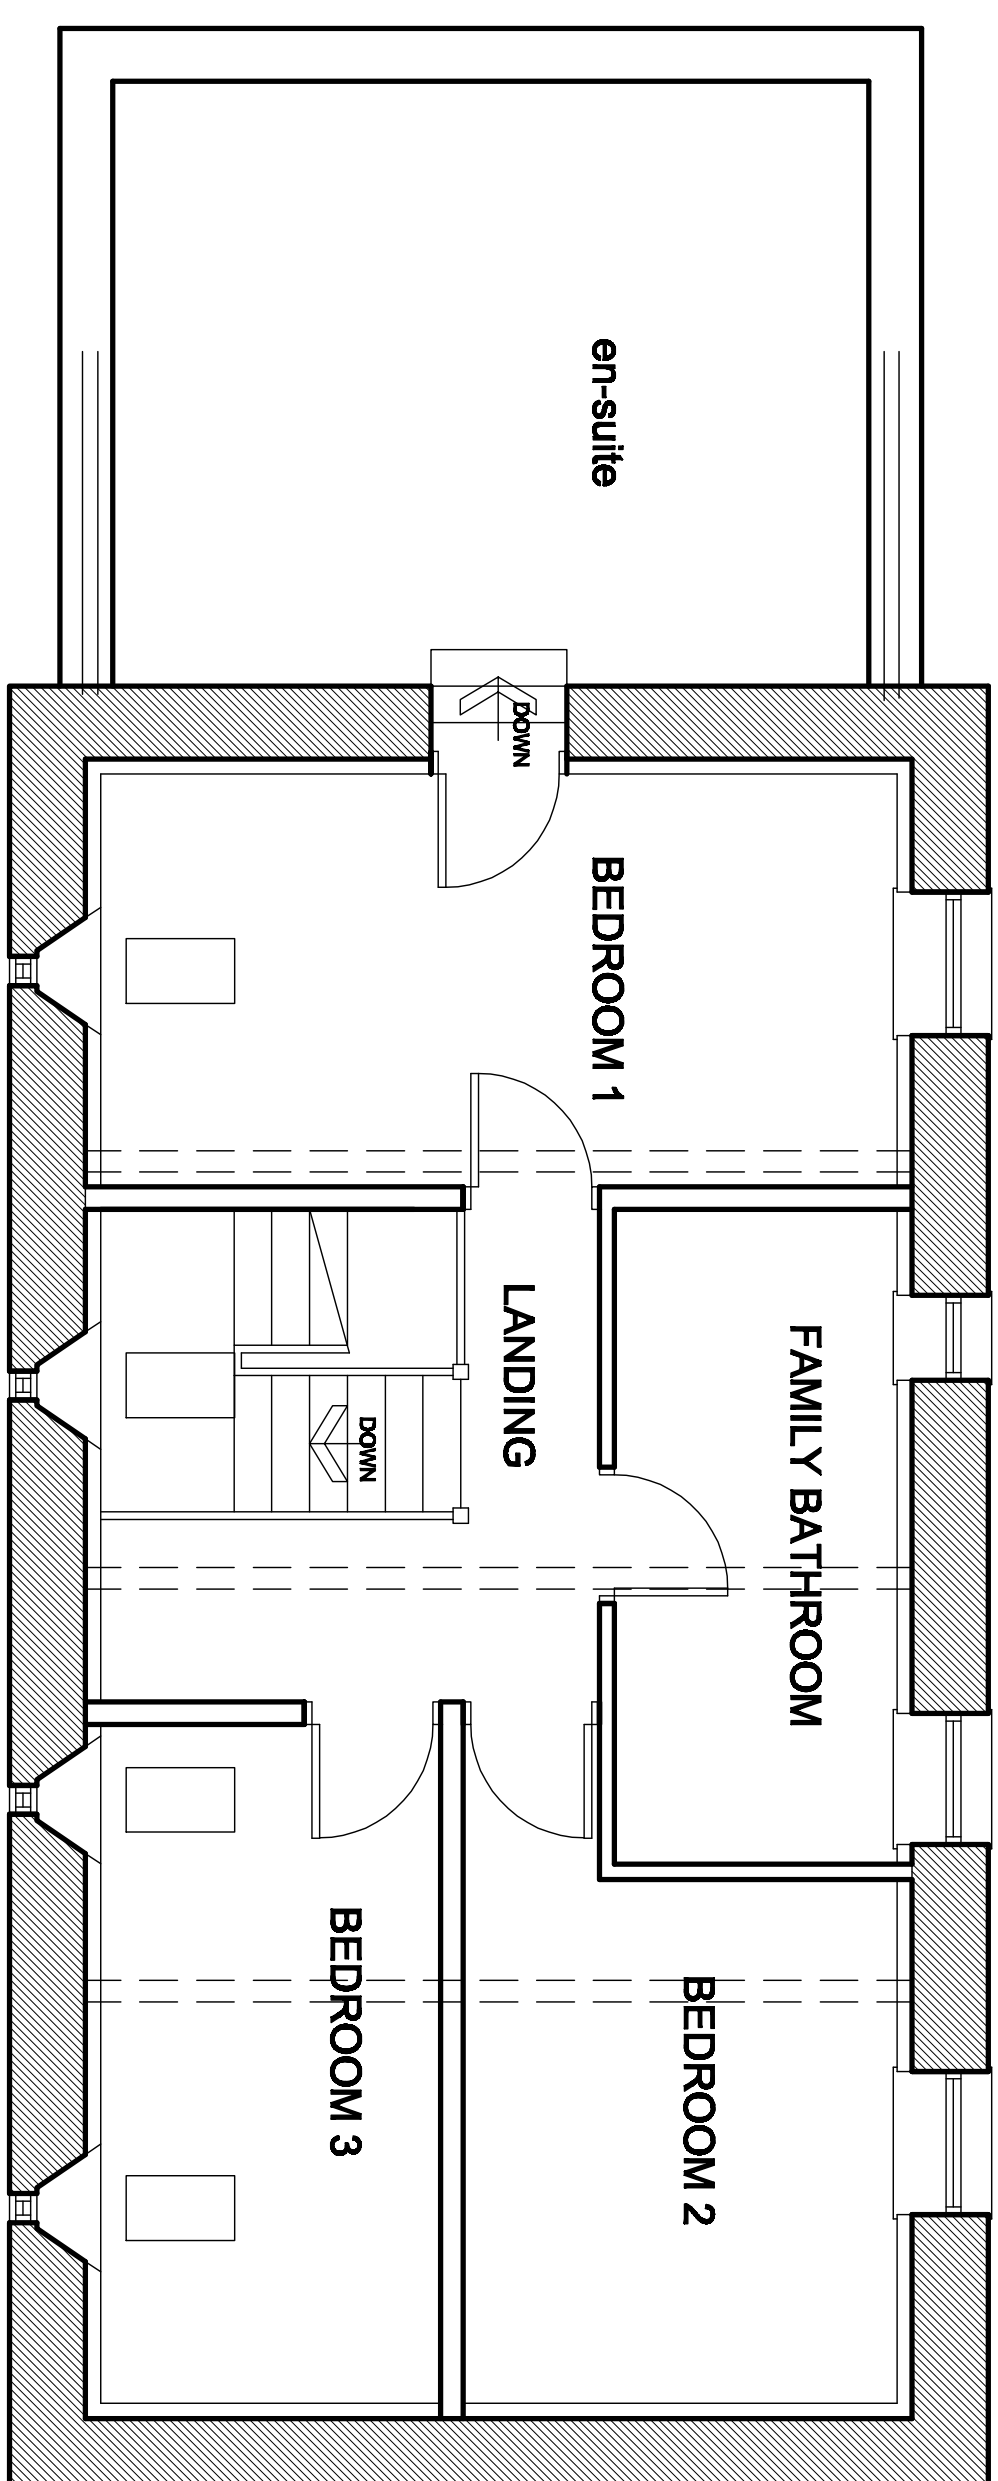
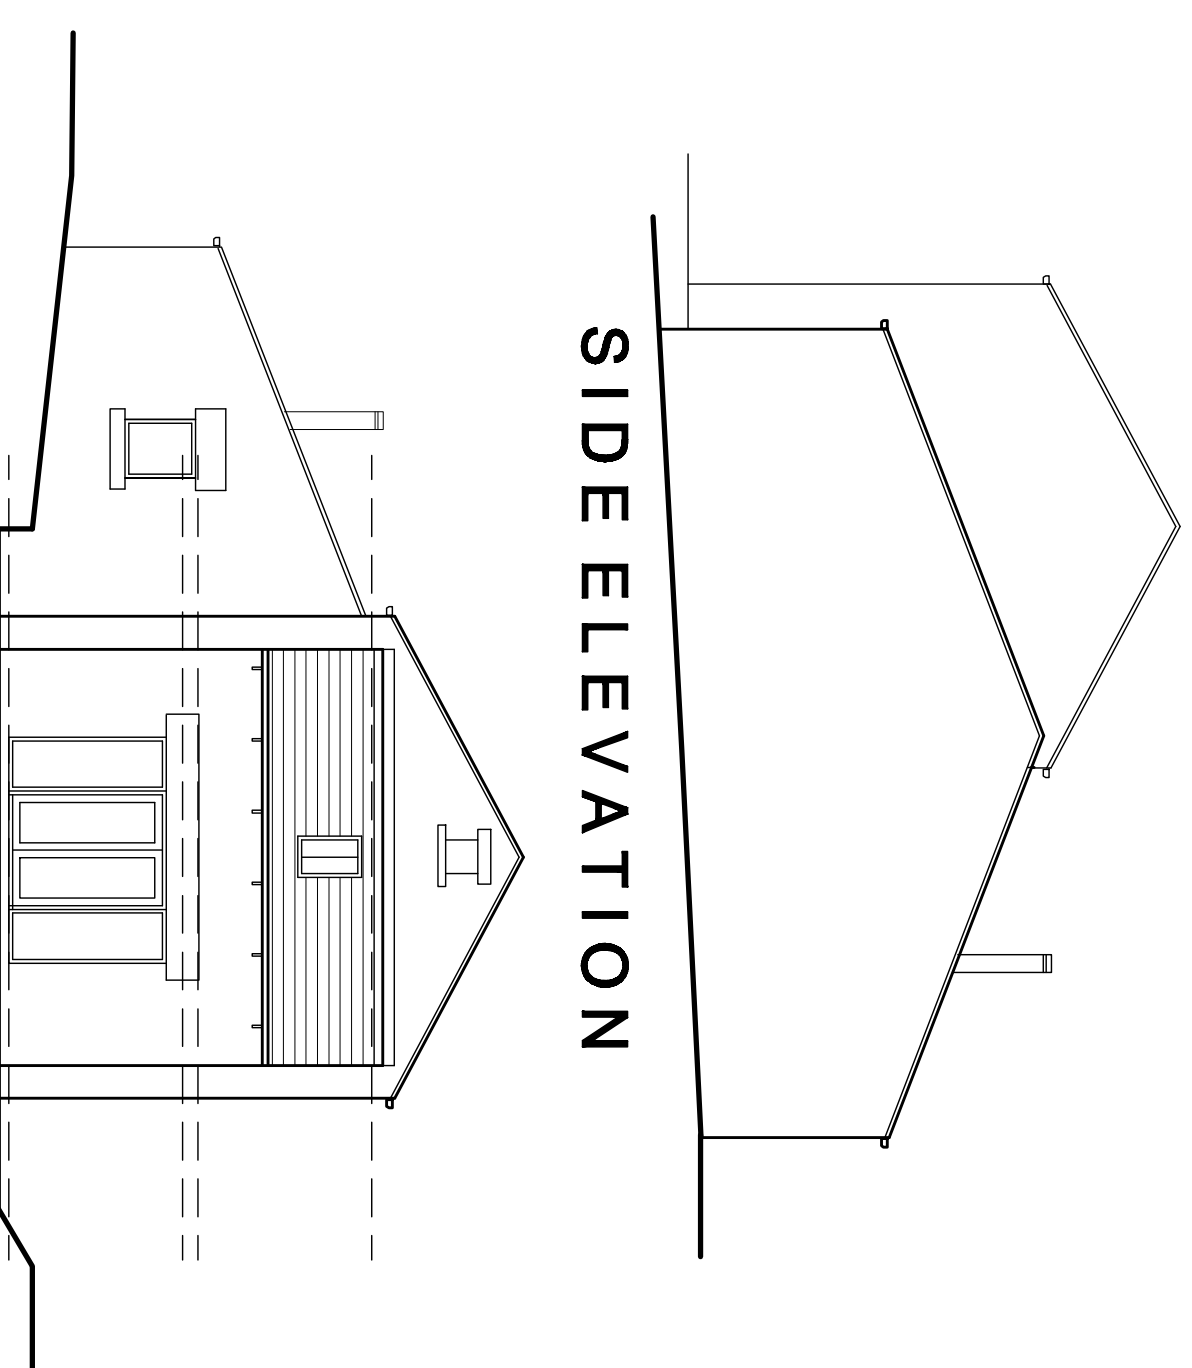
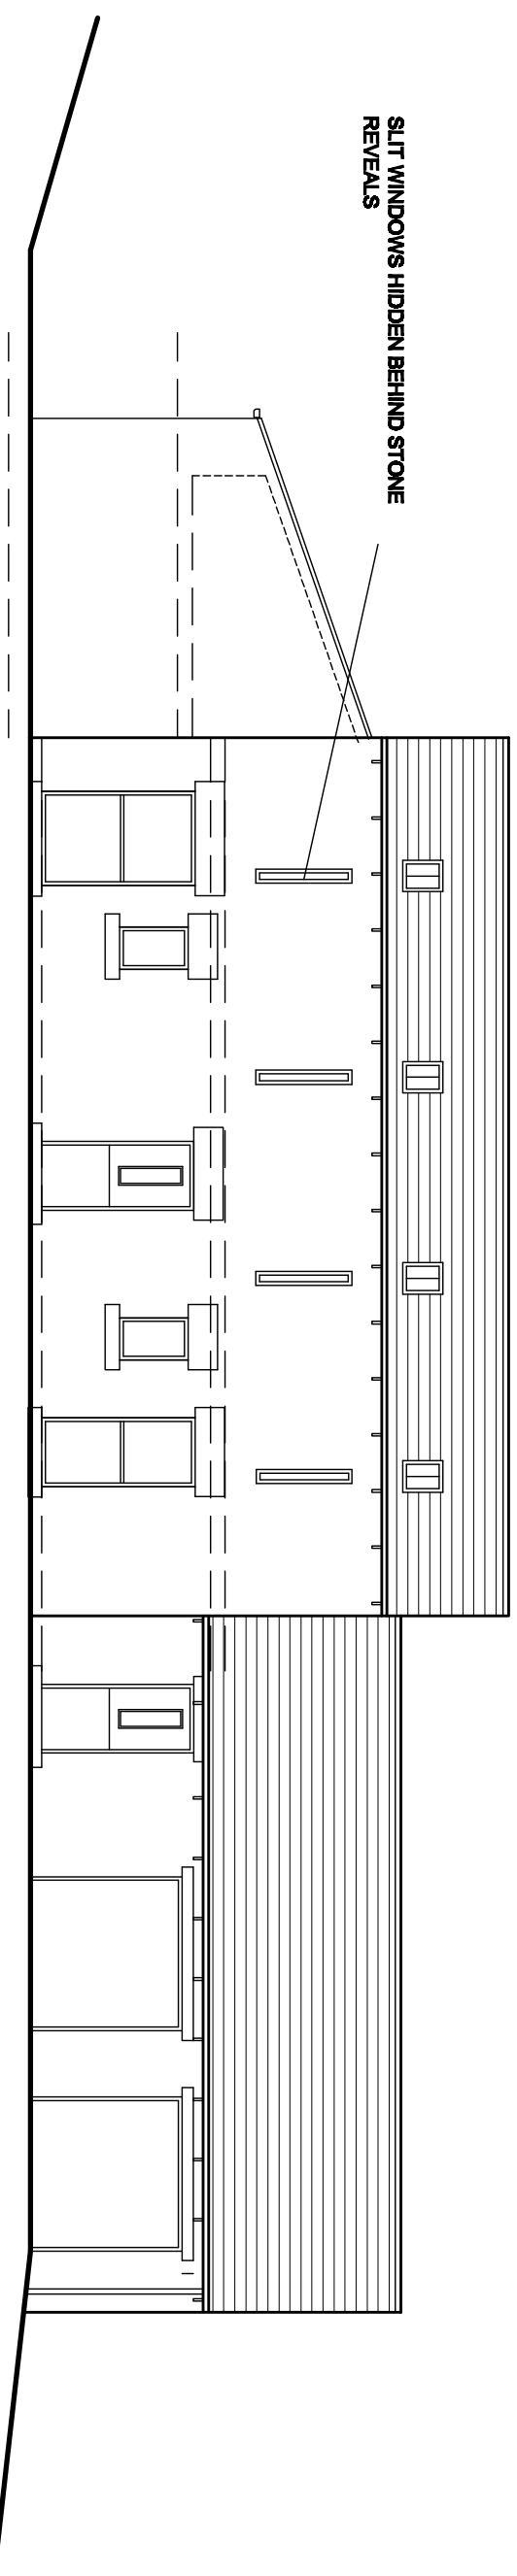
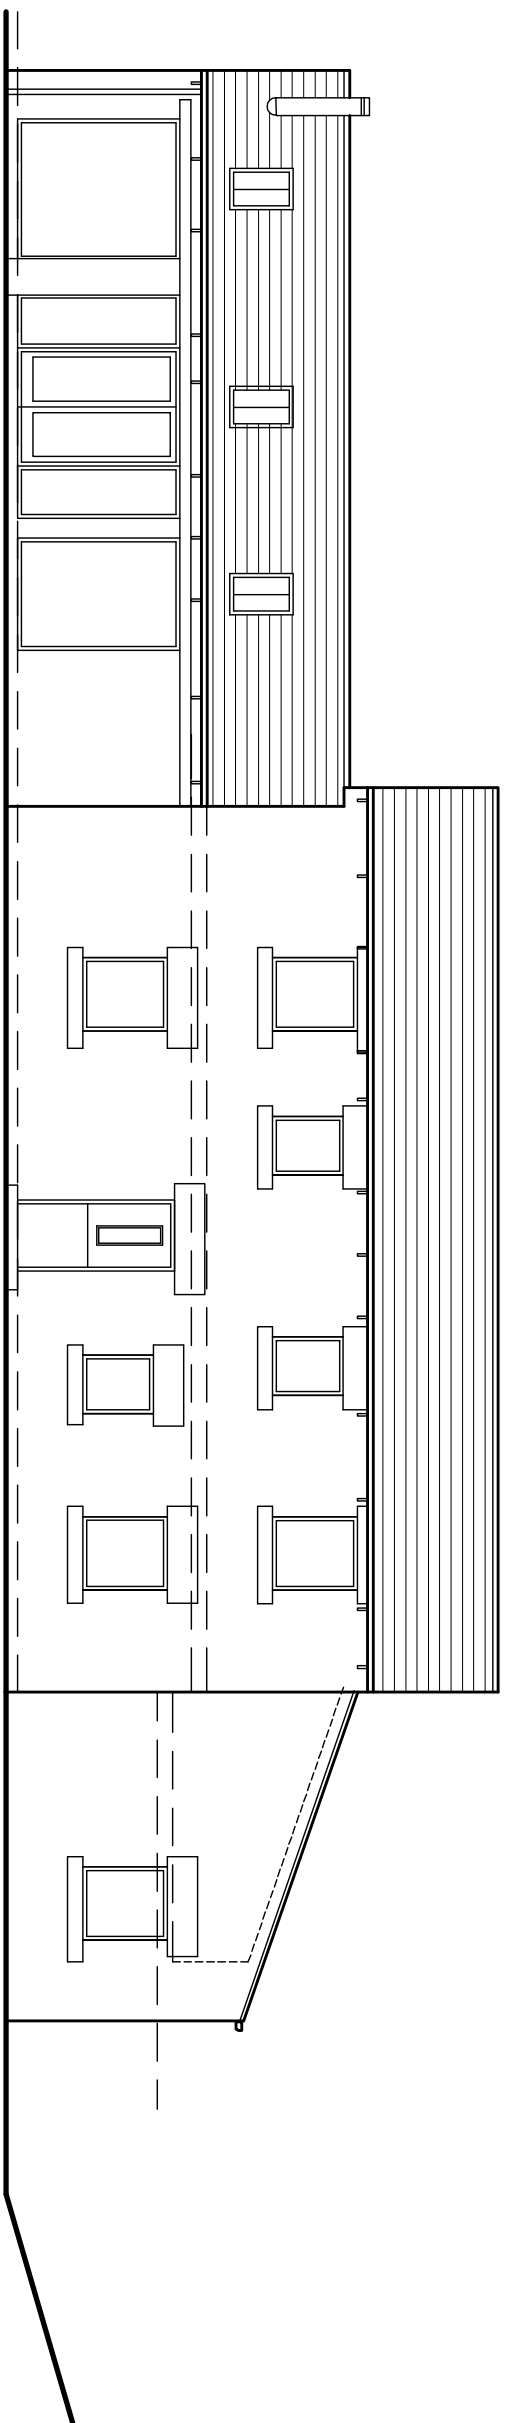


[illegible]

 White Agus PARTNERSHIP	8 MORTON BUSINESS PARK, WHALEY ROAD, BARROD GREEN, BRANISLEY, BIRMINGHAM B37 7YD		Phone: 01226 208482 Fax: 01226 283030
	Email: info@whiteaguspartnership.co.uk Web: www.whiteaguspartnership.co.uk		
ARCHITECTURAL SERVICES AND SURVEYORS			
Project: CONVERSIONS TO DWELLINGS BANK HOUSE FARM	Client: MIR G THOMPSON		
Drawing Title: PLANS AND ELEVATIONS BARN B	Date: SEPT 2013	Scale: 1:50 & 1:100	
Date Surfix Description	Date Surfix Description	Date Surfix Description	Date Surfix Description
24-03 A UPDATED PLANNING			