



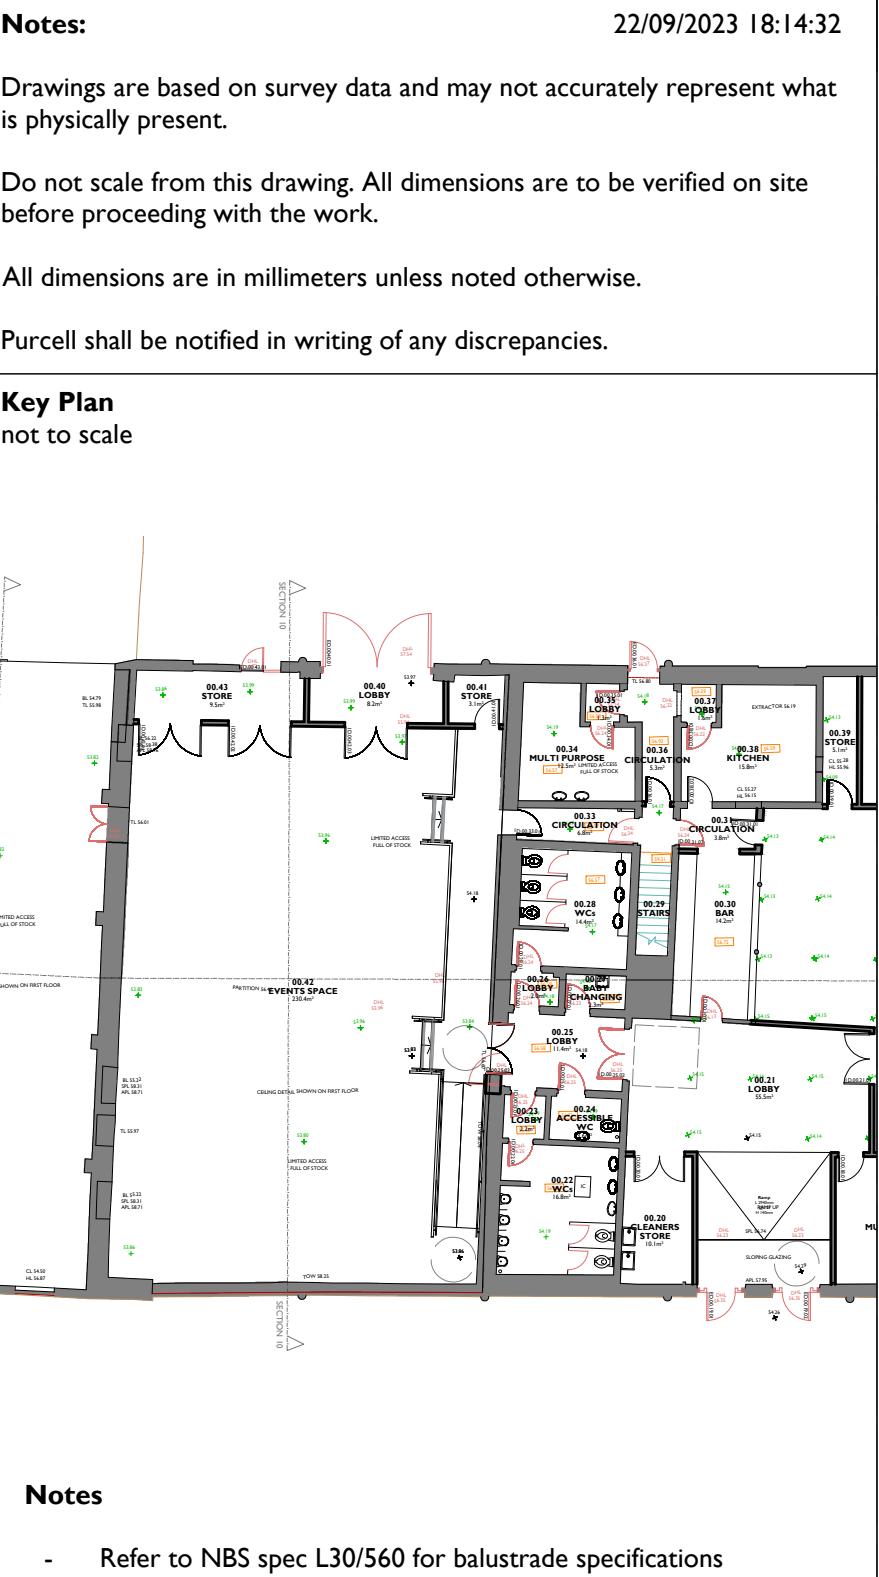

5 PLAN DETAIL
370I 1:20@ AI

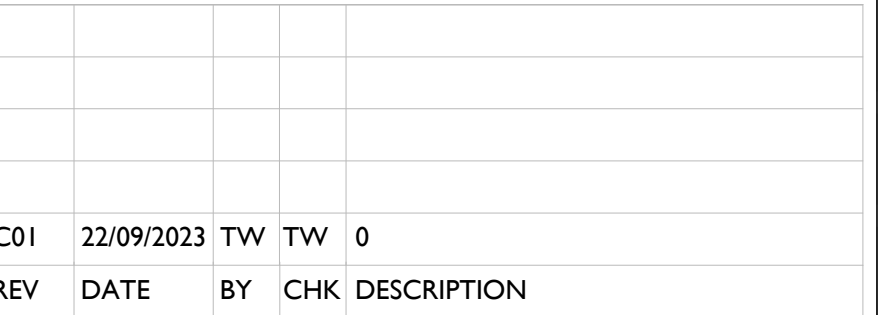

CLIENT
Barnsley MBC

PROJECT
Elsecar - Forging Ahead

JOB NUMBER
241992


PURCELL



© PURCELL 2019. PURCELL® IS THE TRADING NAME OF PURCELL ARCHITECTURE LTD.