


Information within this drawing is not necessarily produced to scale.
Always use figured dimensions and co-ordinates – if in doubt, ask.

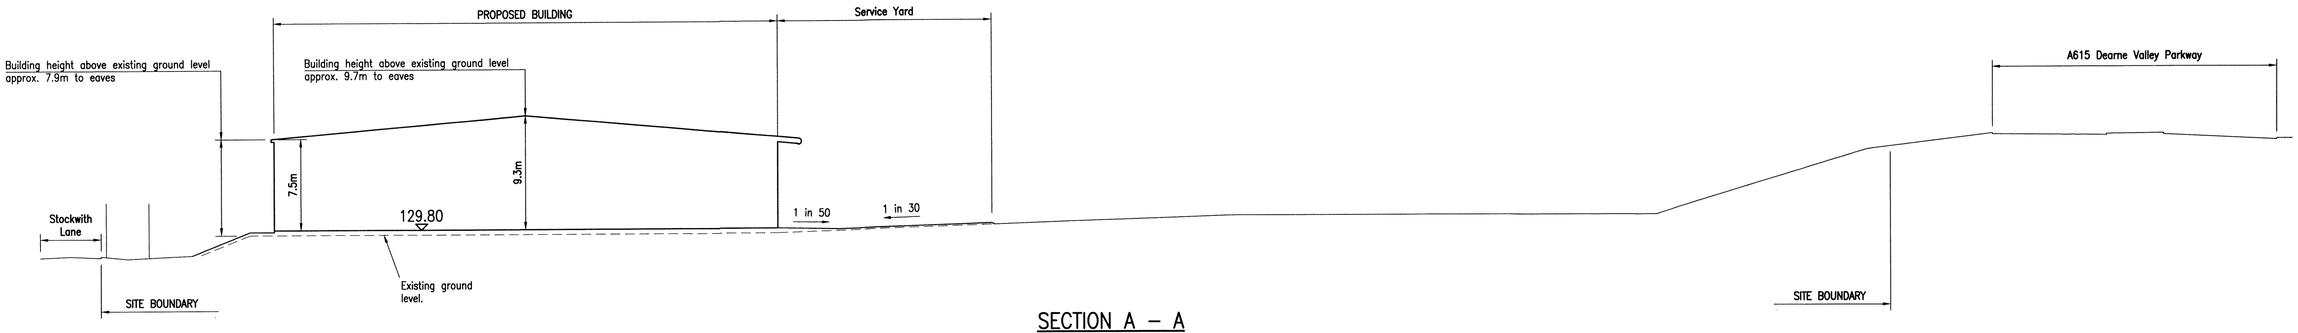

SECTION A – A

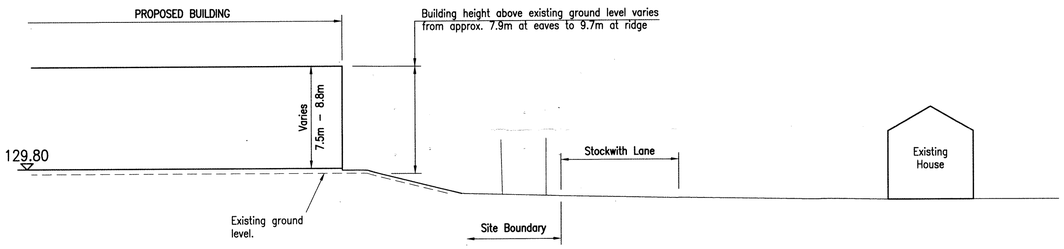

SECTION B – B

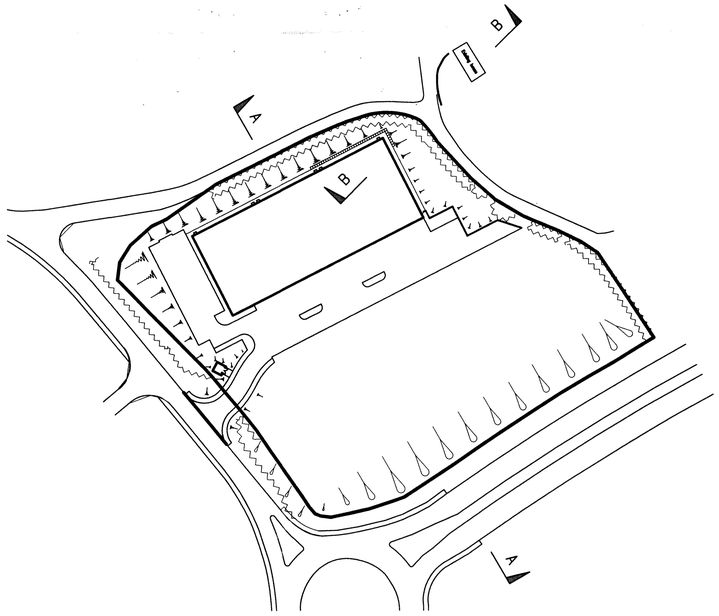

RECEIVED
CORPORATE MAIL ROOM
22 MAY 2013
Received by:
ORIGINAL COPY

NOTES

REV	DESCRIPTION	SIG	CHK	DATE
A	First Issue.			

E.V WADDINGTON LTD.

SHORTWOOD BUSINESS PARK, HOYLAND

PHASE 1
PROPOSED SITE SECTION

Eastwood & Partners
CONSULTING ENGINEERS
St. Andrew's House
23 Kingfield Road
Sheffield
S11 9AS
Tel 0114 255 4554
Fax 0114 255 4330
mail@eastwoodandpartners.com
www.eastwoodandpartners.com

SCALE WHEN PLOTTED AT A1	DRAWING STATUS
1:500	PRELIMINARY

DRAWN	CHECKED	DATE	DRAWING NUMBER	REV
MW	GMS	13-05-13	34072/033	A