
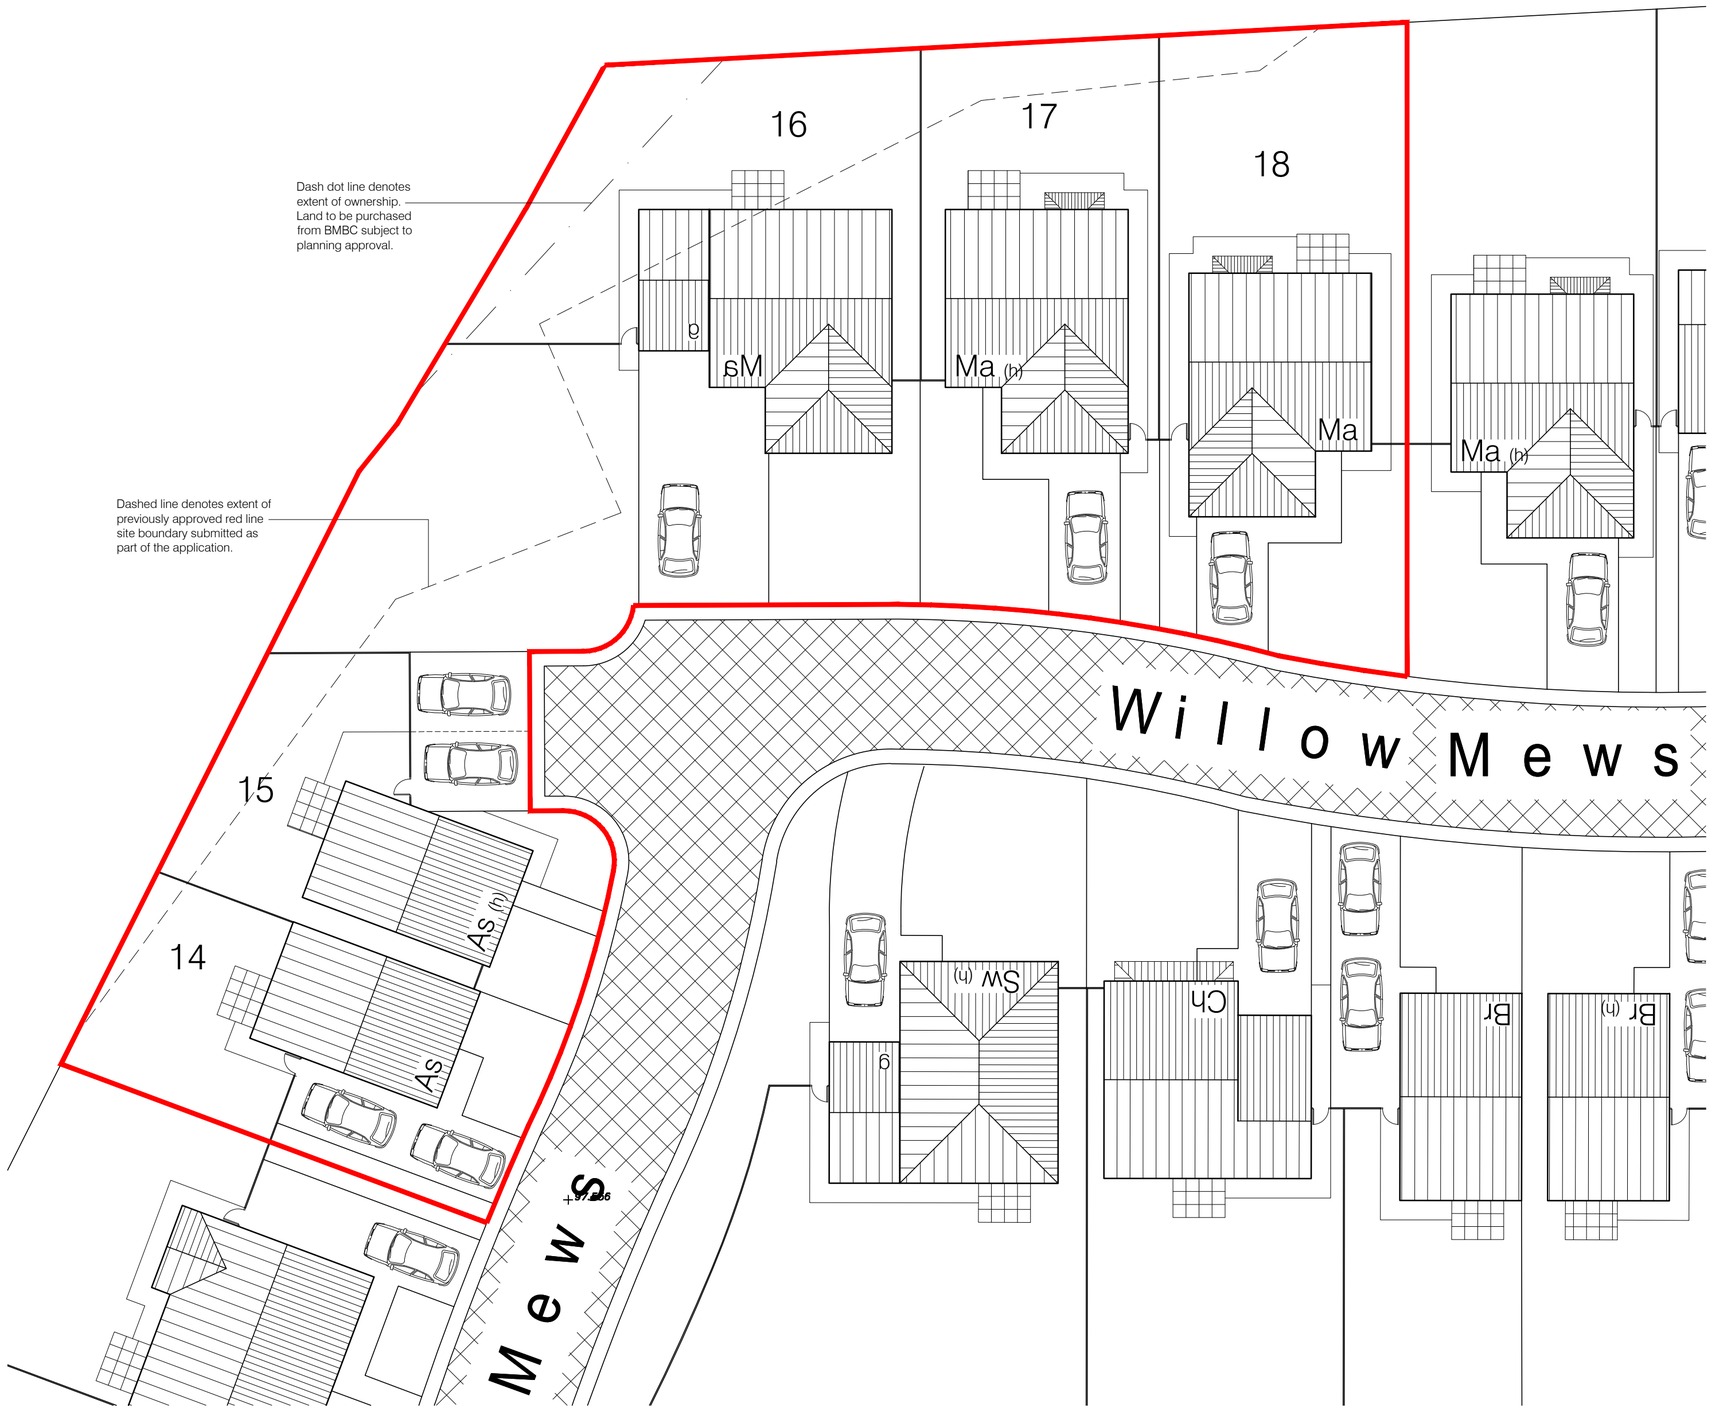


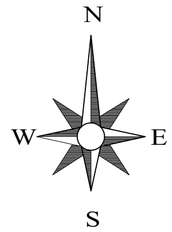

Site Layout Plan

Residential Development at Former Willowgarth School, Barnsley

THIS DRAWING IS THE COPYRIGHT OF SAUL HOMES

Project: Development of Land at Former Willowgarth School, Brierley Road, S72 7AJ

Title: Site Layout Plan

Scales:	Drawn:	Date:	Checked:
1:200@A2	PJ	10 / 22	

Drawing no: SH / P16 / 01

Rev:

Burntwood Office Park
Common Road
Brierley
Barnsley
S72 9ET
T: 01226 707090
F: 01226 707091
info@saulhomes.co.uk
www.saulhomes.co.uk

SAUL HOMES