


## Typical Section 1:100

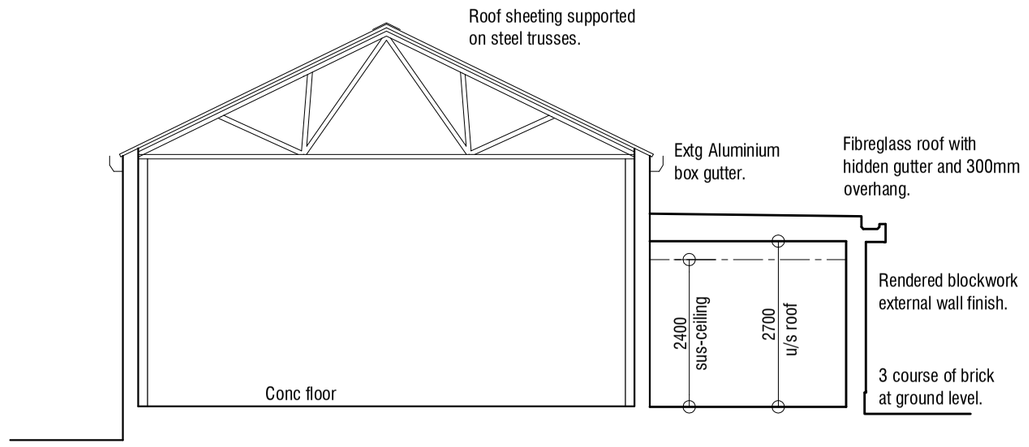


## North Elevation 1:100




## East Elevation 1:100

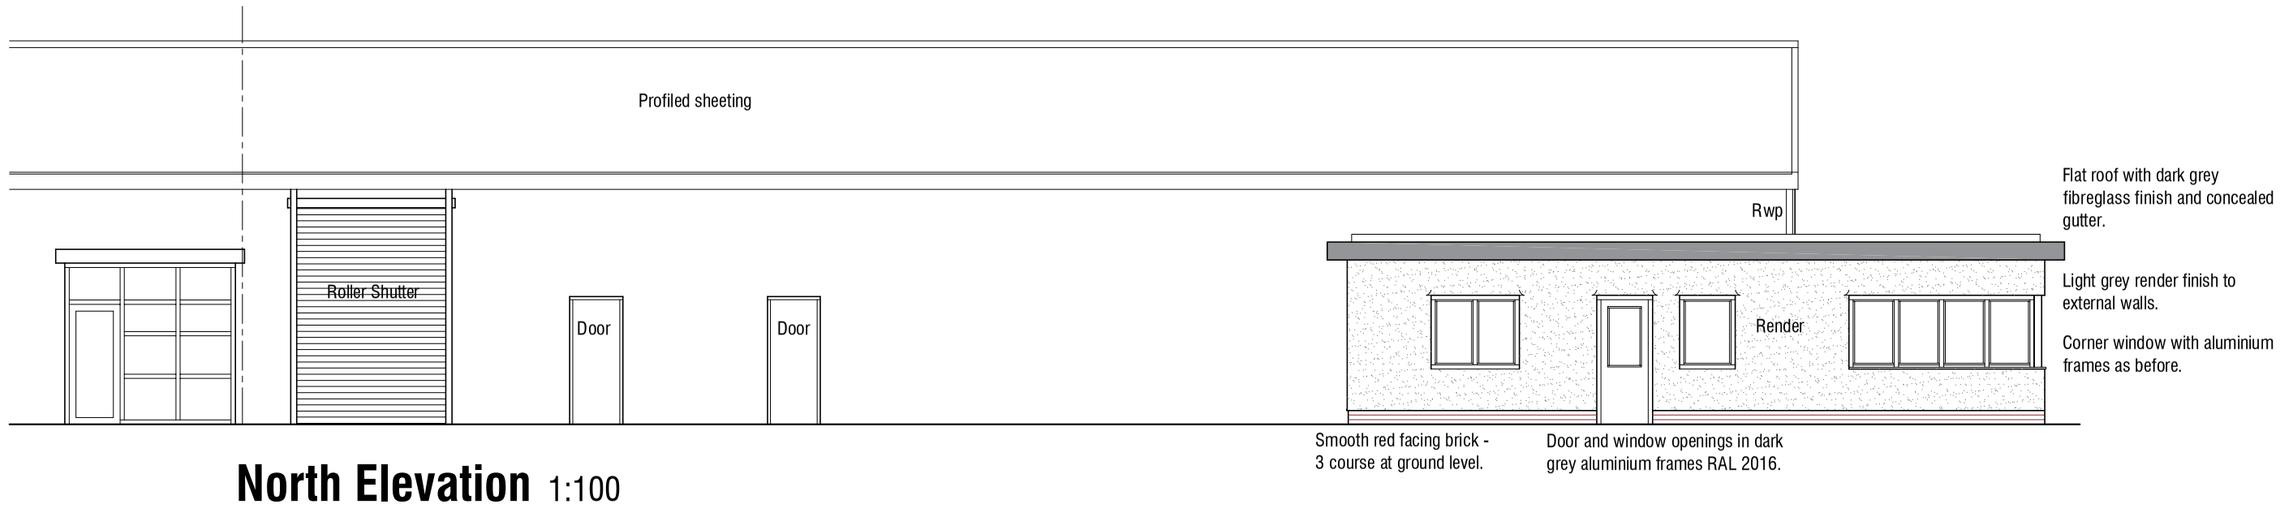


## West Elevation 1:100

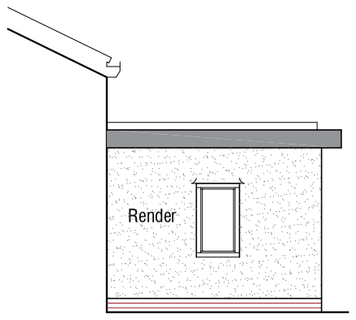


## South Elevation 1:100

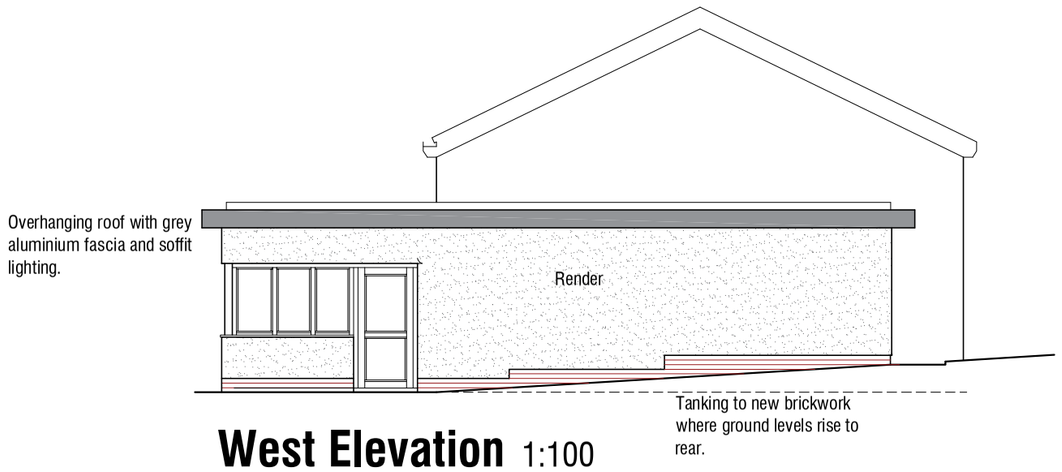


## PLAN 1:100

**Rev D** 20.11.2020 - Amend windows to Office.
**Rev C** 18.11.2020 - Reposition external door to office.
**Rev B** 18.11.2020 - Amend corner window design.
**Rev A** 13.11.2020 - Amend design.

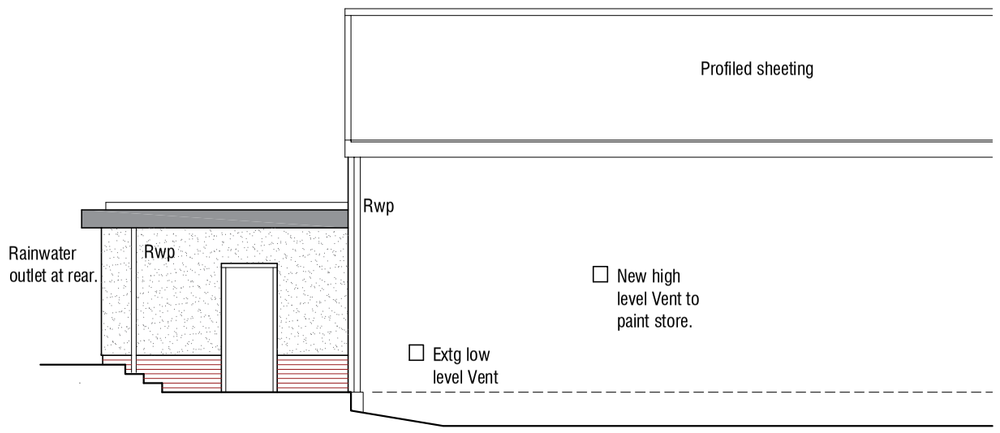PROPOSED OFFICES
JOE POLE STORAGE LTD
CLAYCLIFFE ROAD
BARNSLEY

# PROPOSALS
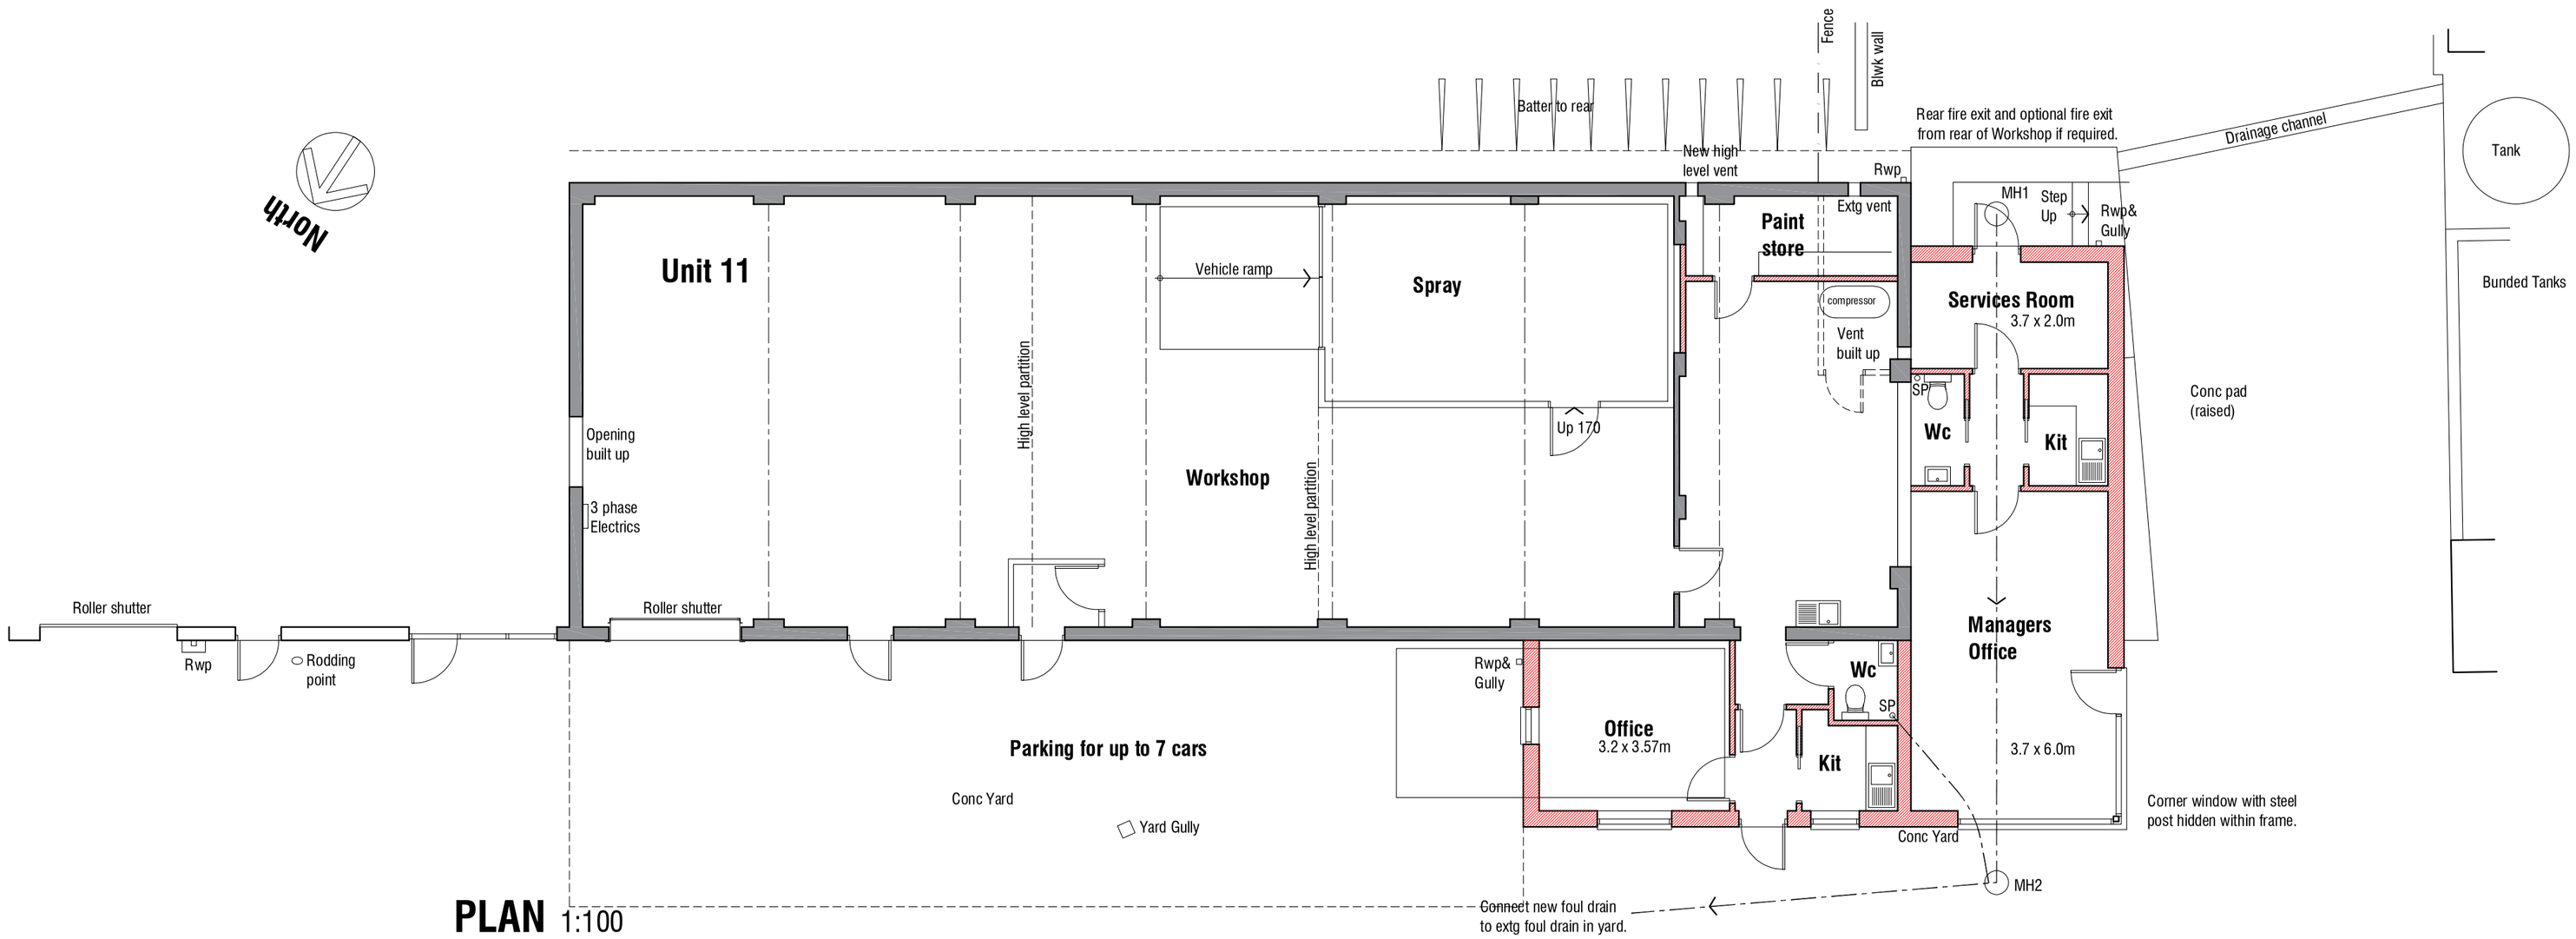
## PLANS & ELEVATIONS

mboothdesign
architectural design and building consultants
Fairfield House
Berneslai Close Barnsley
S70 2FL
T: 01226 286256
M: 07881898300
E: mark@mboothdesign.co.uk

| | | | |
|---|---|---|---|
| Scale | 1:100 @ A2 | Drawn | MJB |
| Date | OCT 2020 | Ref. | 20.27 |
| Dwg No. | P1 | Rev. | D |

0cm 2cm 4cm 6cm

Copyright mboothdesign. All dimensions in millimeters unless otherwise stated. Dimensions for setting out in existing buildings are to be checked and verified on site.