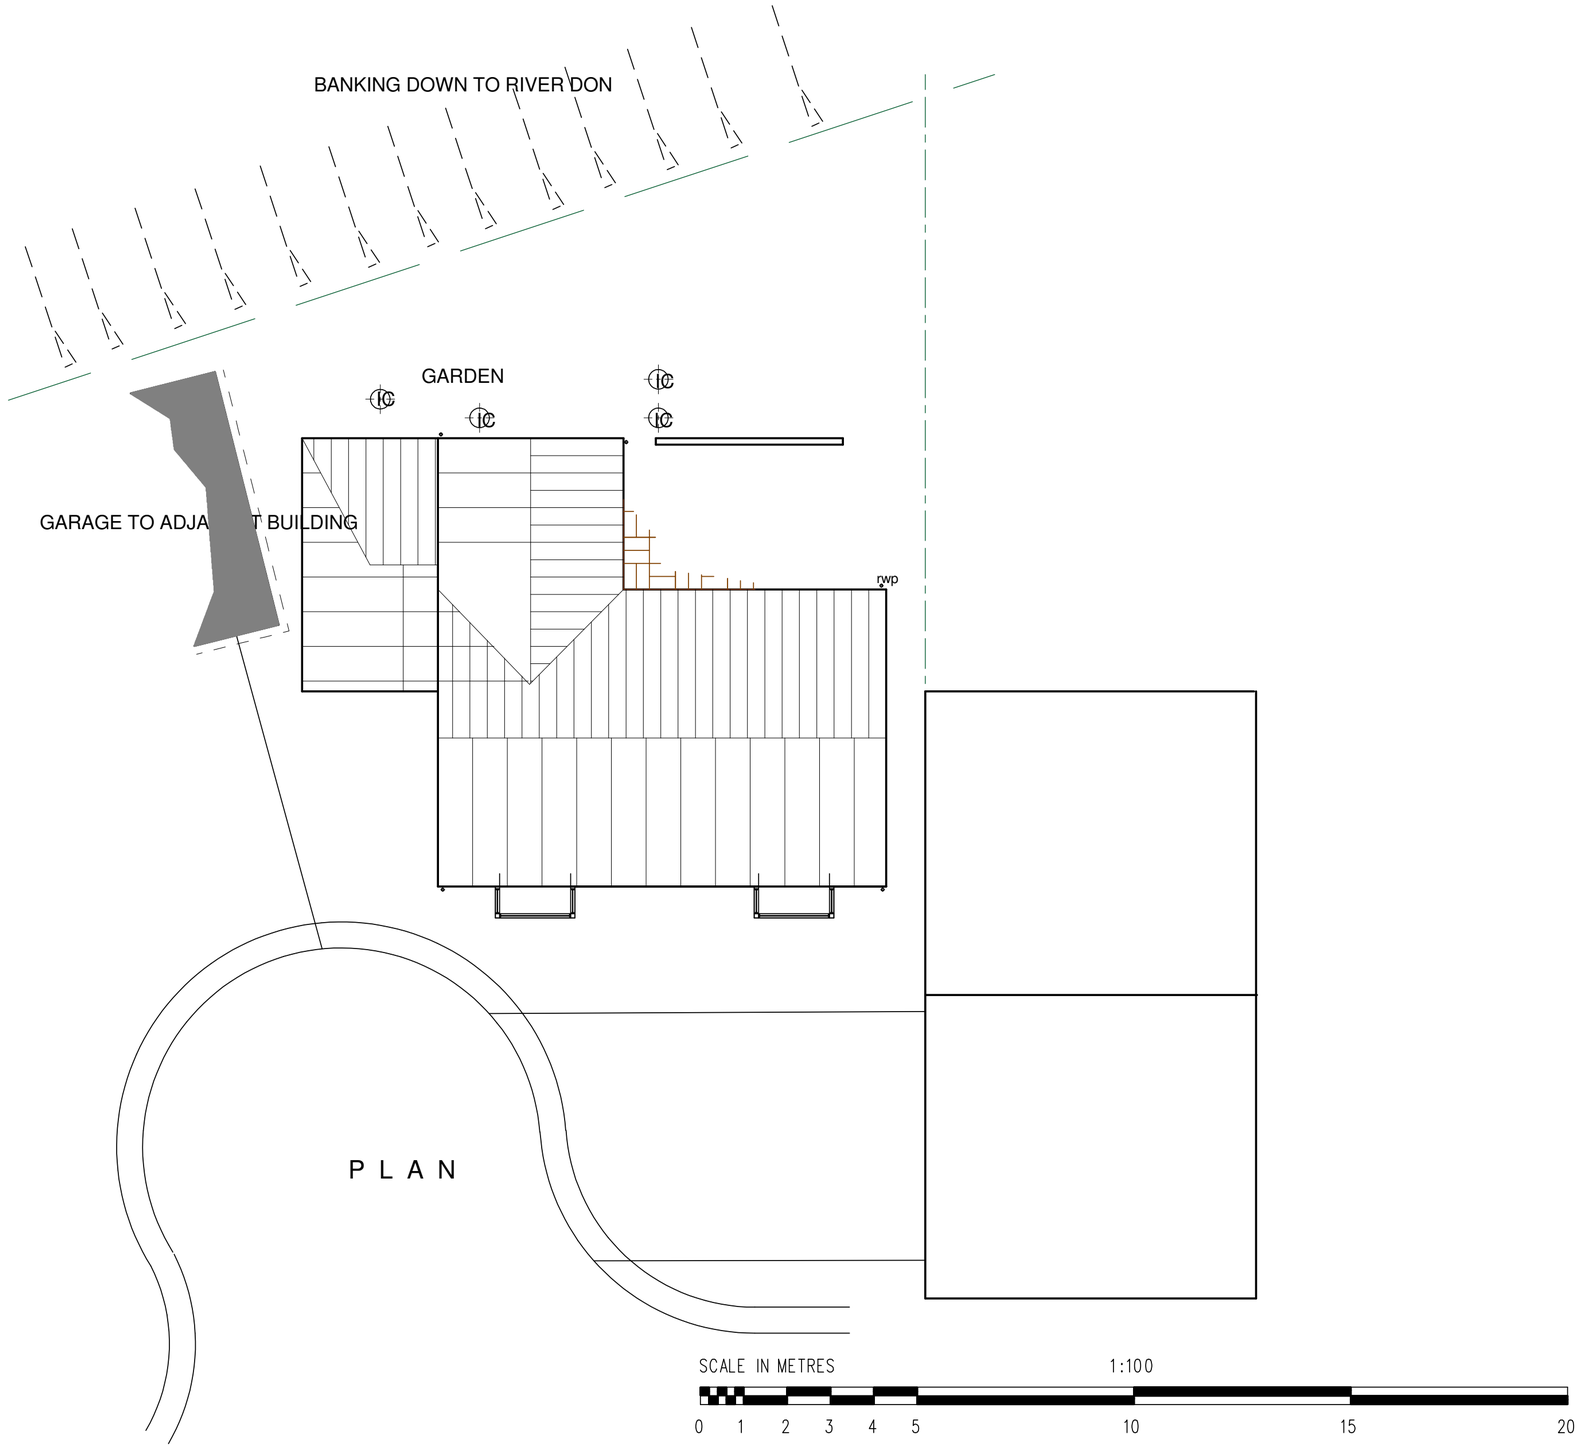


BE

BRUNSWICK ESTATES
Bents House, 21 Belmont Street, Hudds HD1 5BZ
Tel/Fax: 01484 430543 Mobile: 07860 354023
E-Mail: mick@brunswickestates.com

CLIENT: J Townend

TITLE: Proposed extension at 5 Ecklands Croft, Millhouse Green

NOTES:
This drawing is for Building Control & Planning Permission purposes only. Brunswick Estates accept no liability for errors or omissions. The drawing may be used for estimating purposes, but the Principal Contractor must cost fully from a site investigation. The Contractor is responsible for checking site dimensions, materials etc, and all building work, such work being checked by Building Control on site, as may be appropriate. Brunswick Estates disclaim any liability for works carried out.

BLOCK PLAN

SCALE: 1:100 @ A1

DATE: 23 April 2010

DRG No:2010_002.3