
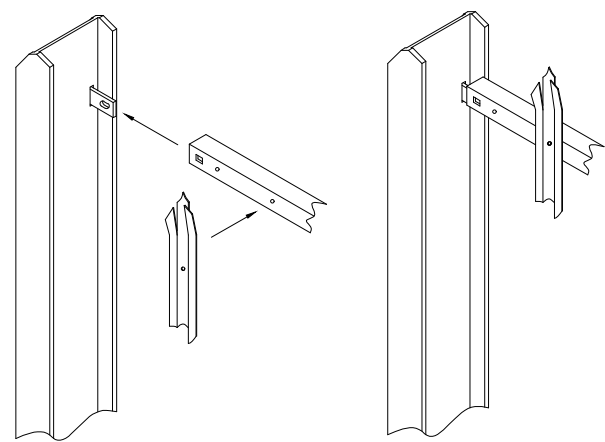


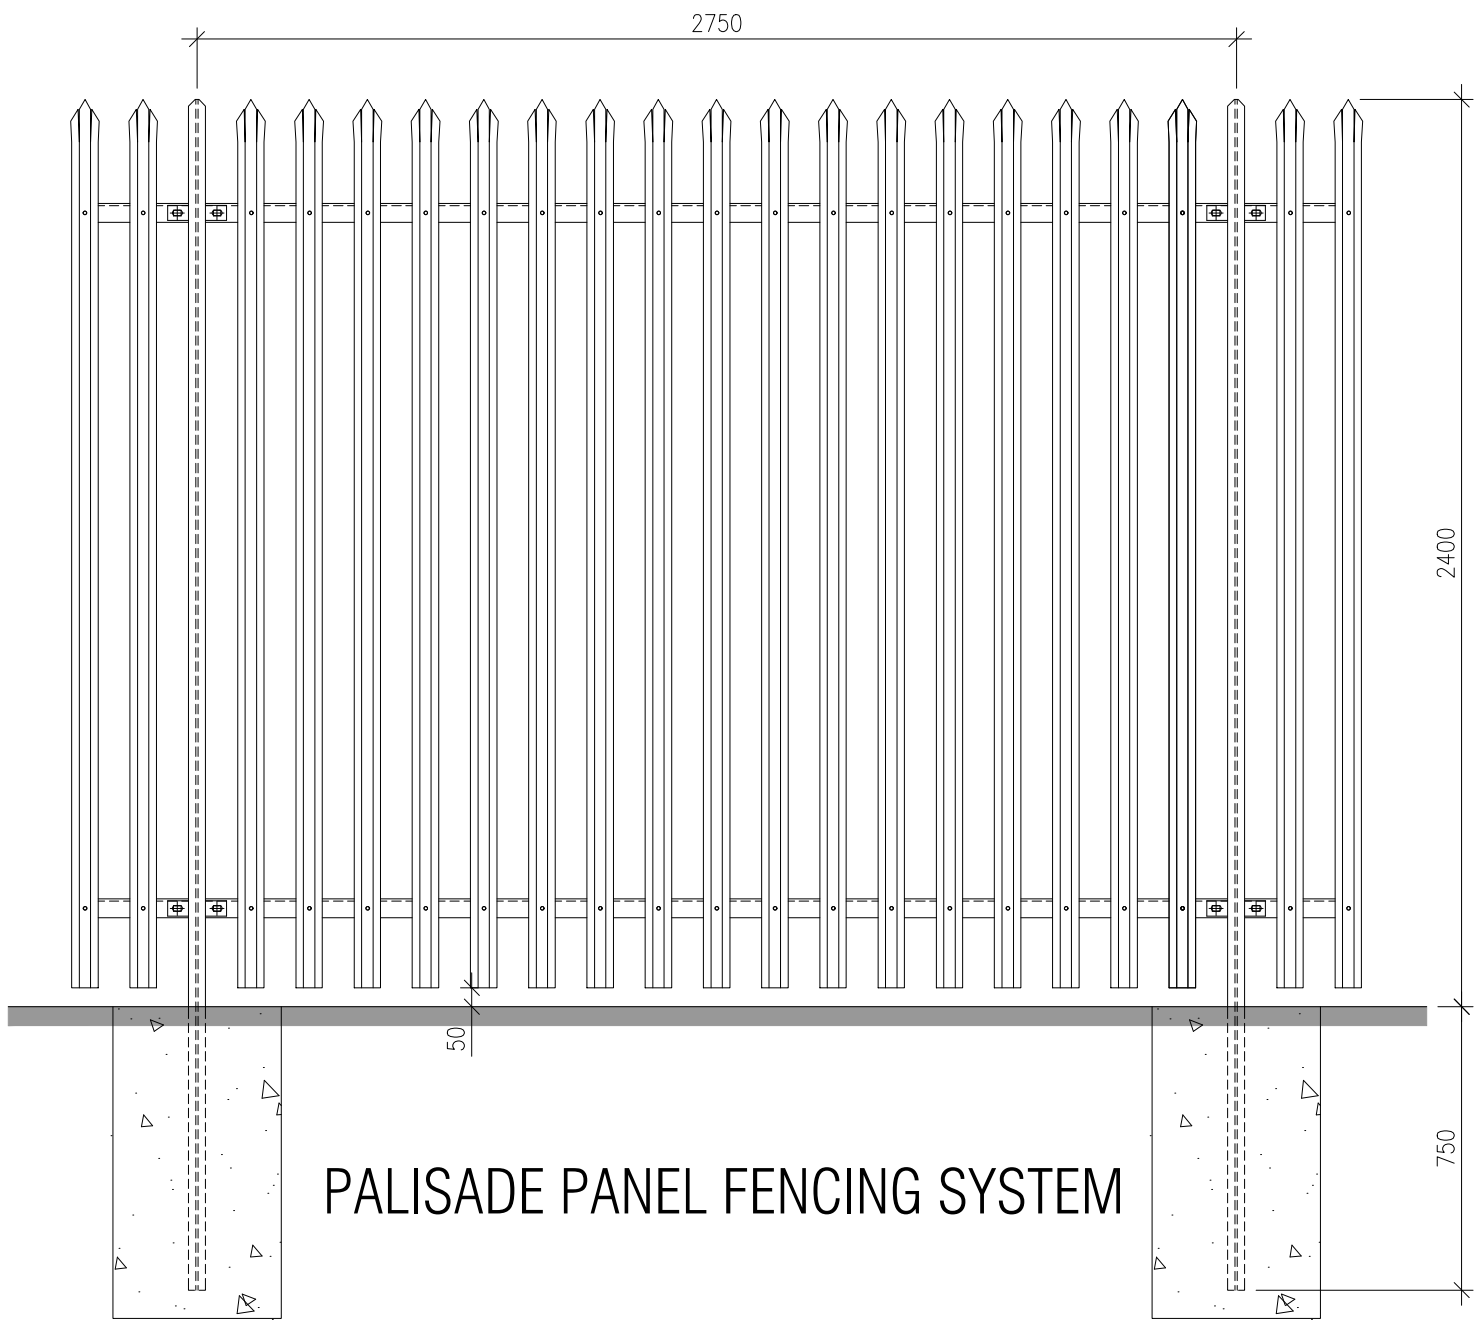


Isometric View of Assembly


MATERIALS:
Posts: 102x44x7kg RSJ
Rails: 50x50x5 RSA
Infill: 'D' Section Pallisade Pale

Finish: Hot Dipped Galvanised with Polyester Powercoat

Colour: Forest Green RAL 6009

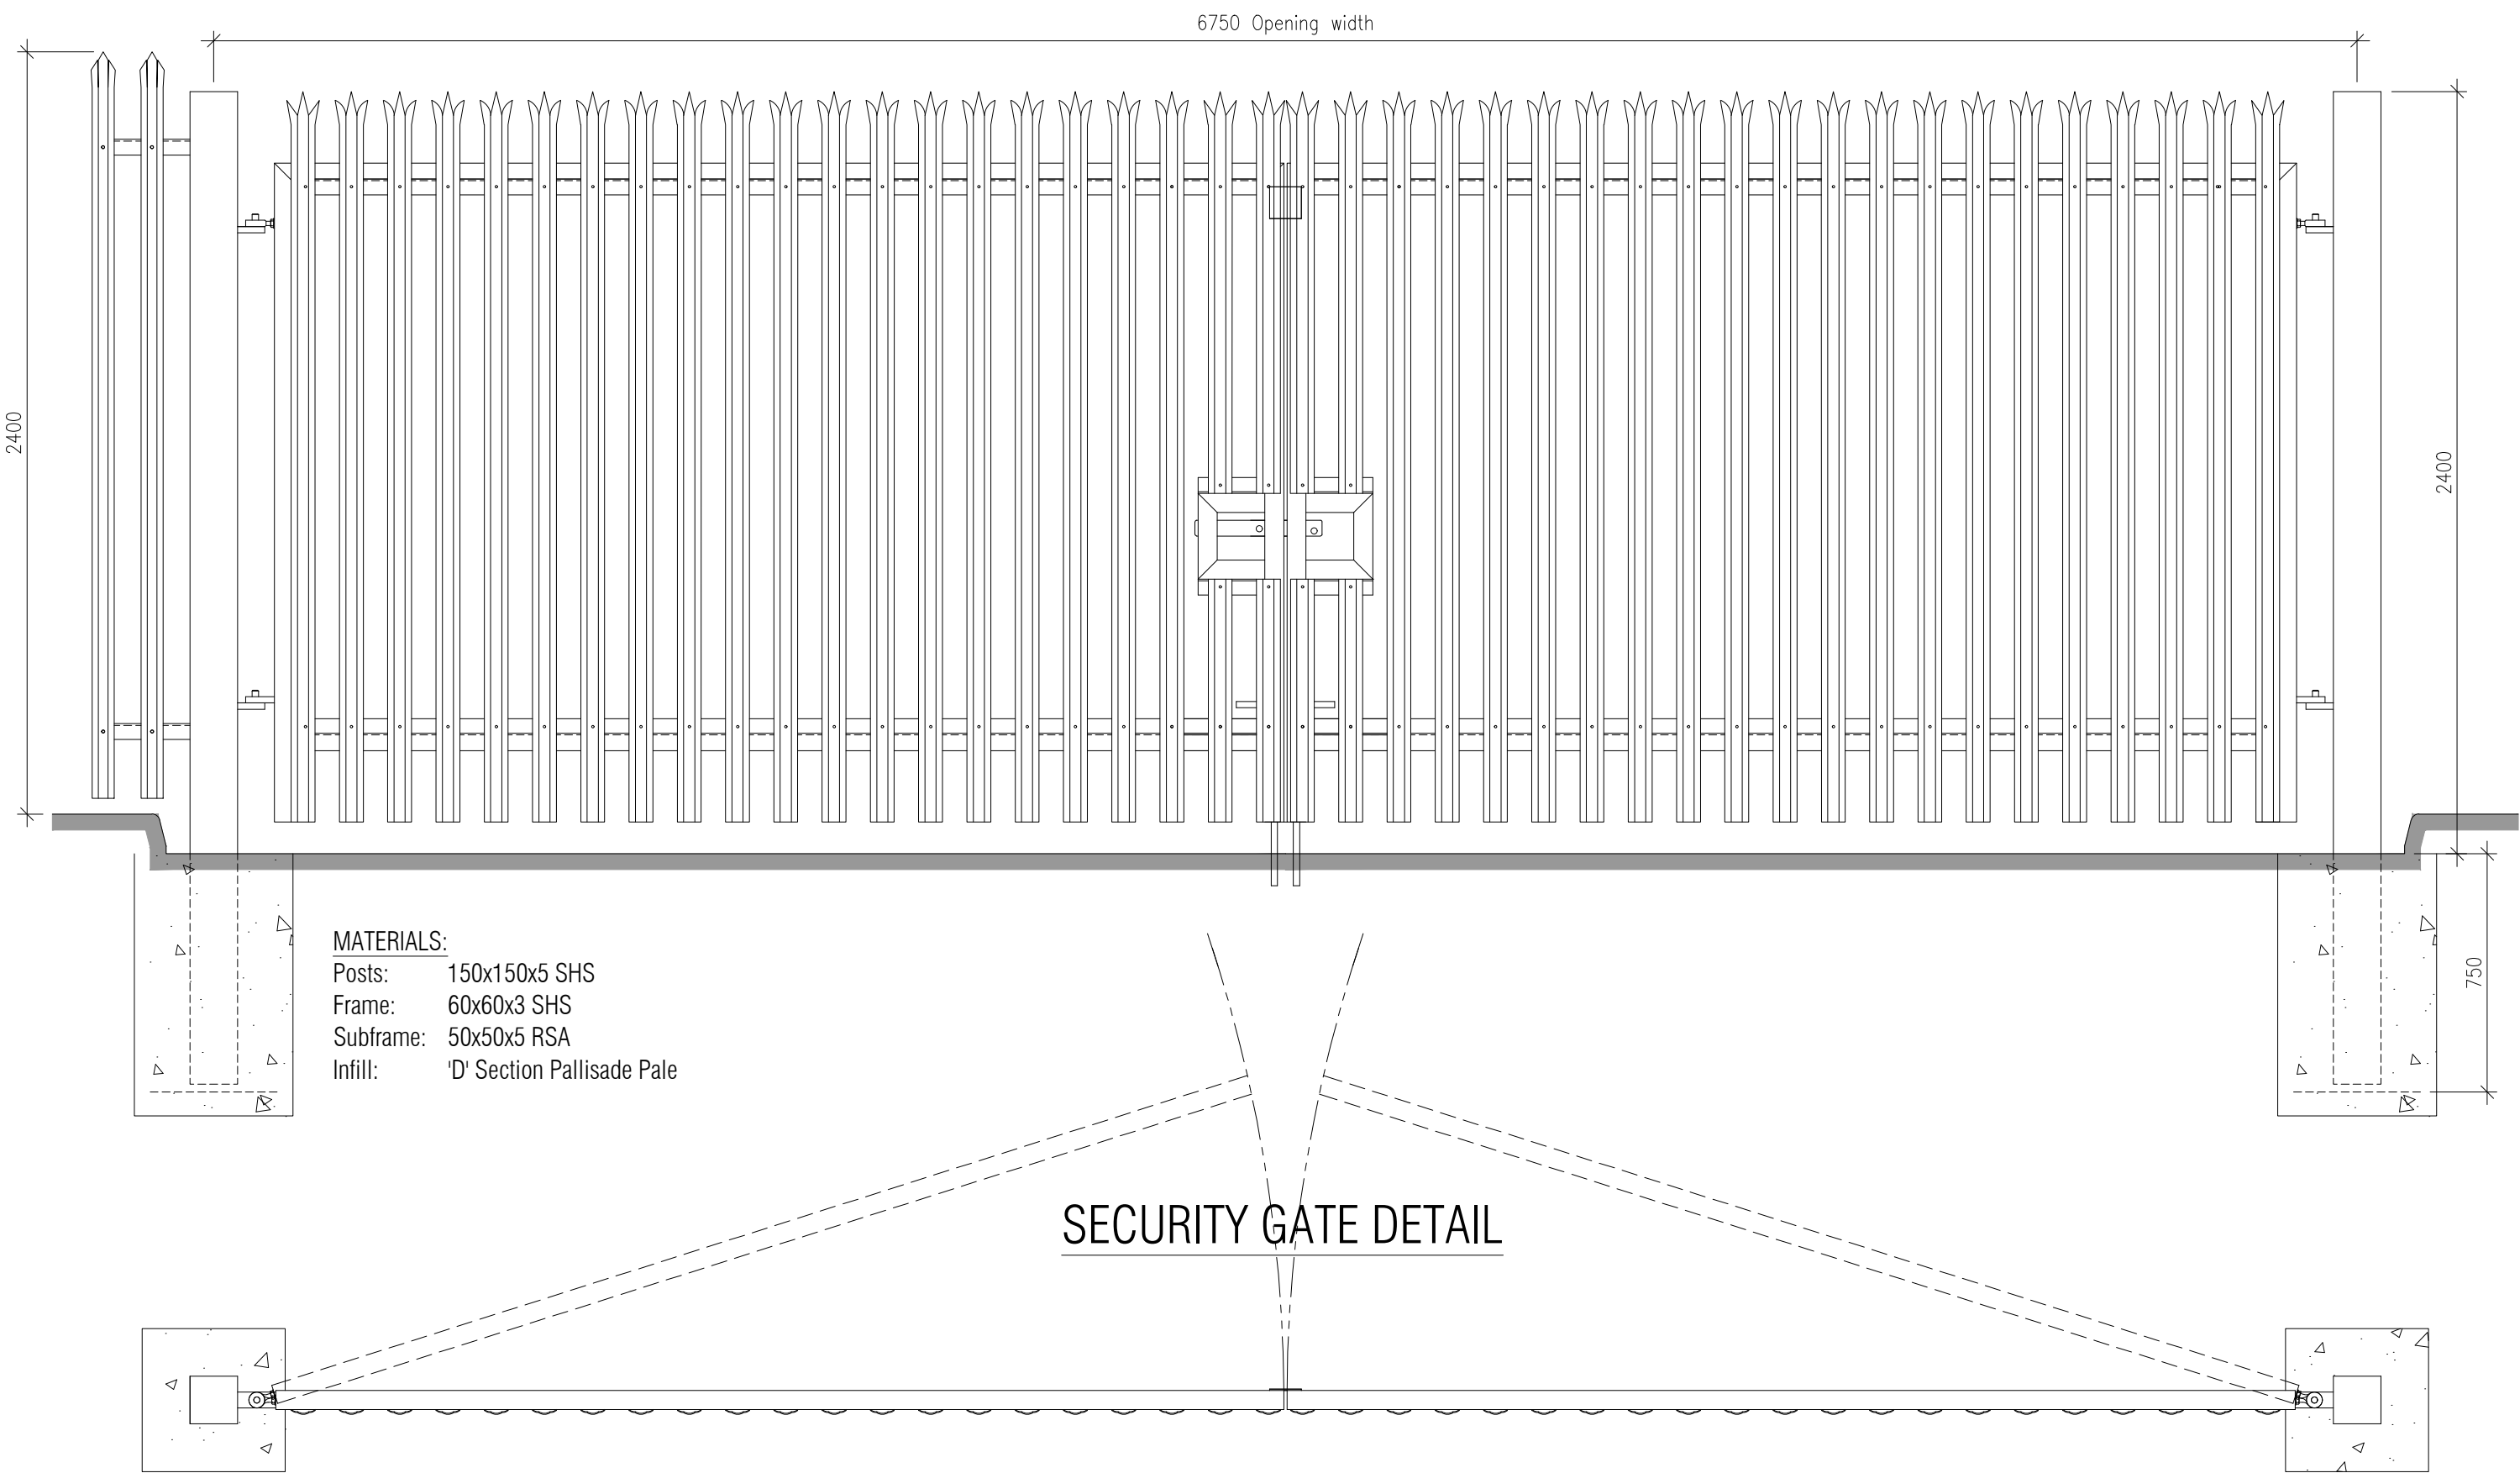


MATERIALS:
Posts: 150x150x5 SHS
Frame: 60x60x3 SHS
Subframe: 50x50x5 RSA
Infill: 'D' Section Pallisade Pale

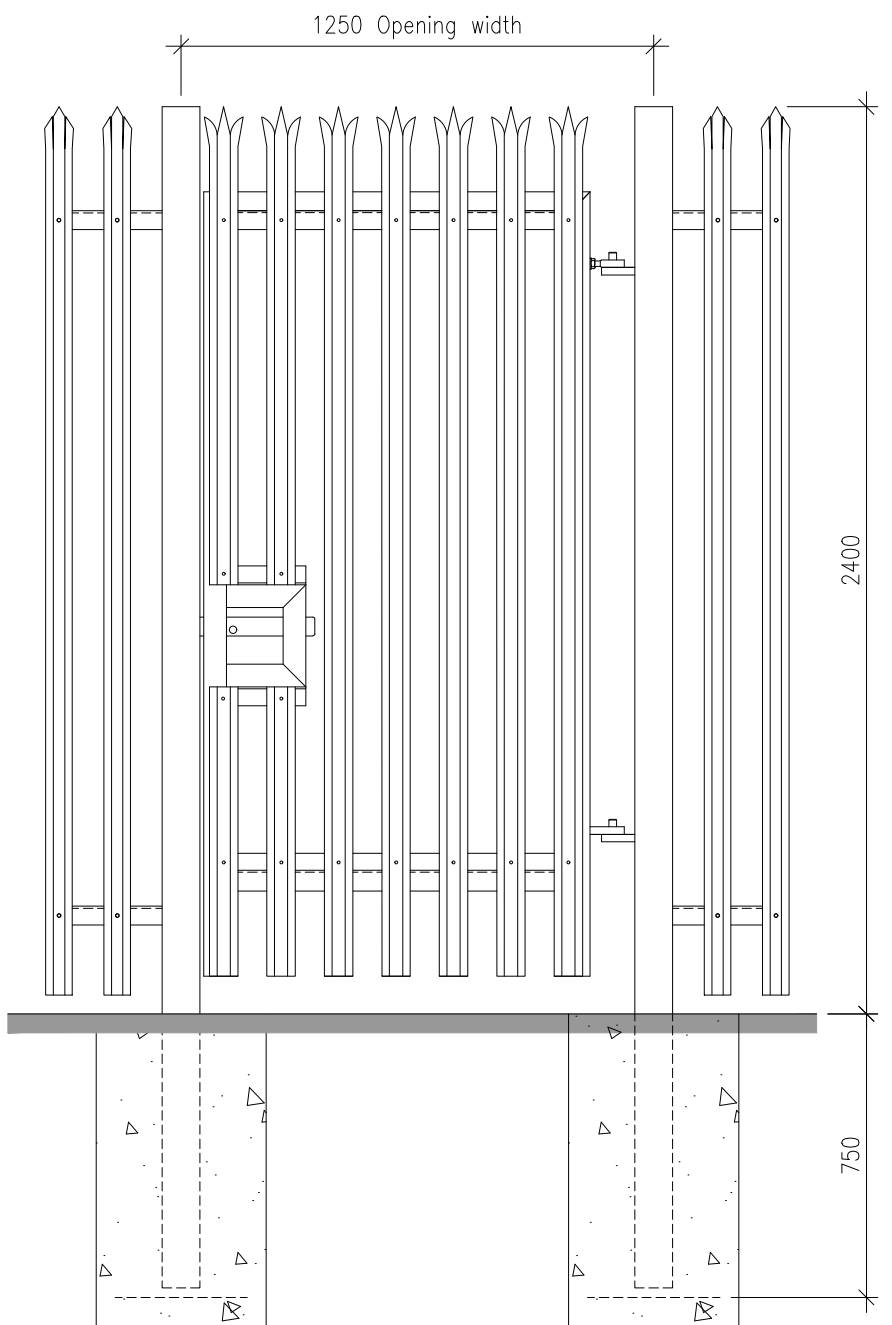

PALLISADE PERSONNEL GATE DETAIL

MATERIALS:
Posts: 100x100x5 SHS
Frame: 60x60x3 SHS
Subframe: 50x50x5 RSA
Infill: 'D' Section Pallisade Pale

Finish: Hot Dipped Galvanised with Polyester Powercoat
Colour: Forest Green RAL 6009

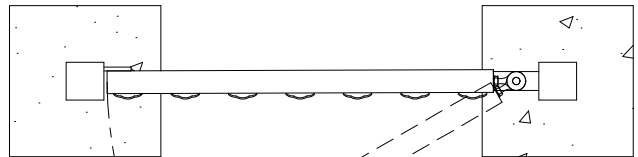

no.	date	revision	by
-----	------	----------	----



aja architects llp
1170 Elliott Court
Herald Avenue
Coventry Business Park
COVENTRY CV5 6UB

T: 024 7625 3200
F: 024 7625 3210
E: aja@aja-architects.com
W: www.aja-architects.com

aja architects llp is a limited liability partnership registered in England No. OC326721

client



project

Proposed Car Park
ASOS.COM
Spring Park Road
Little Houghton, Youkshire

drawing

Boundary Treatment
- Fence and Gate Detail

scale 1:20@A1 drawn RPW

checked SPP date 31.08.17

no

6057 - 006